


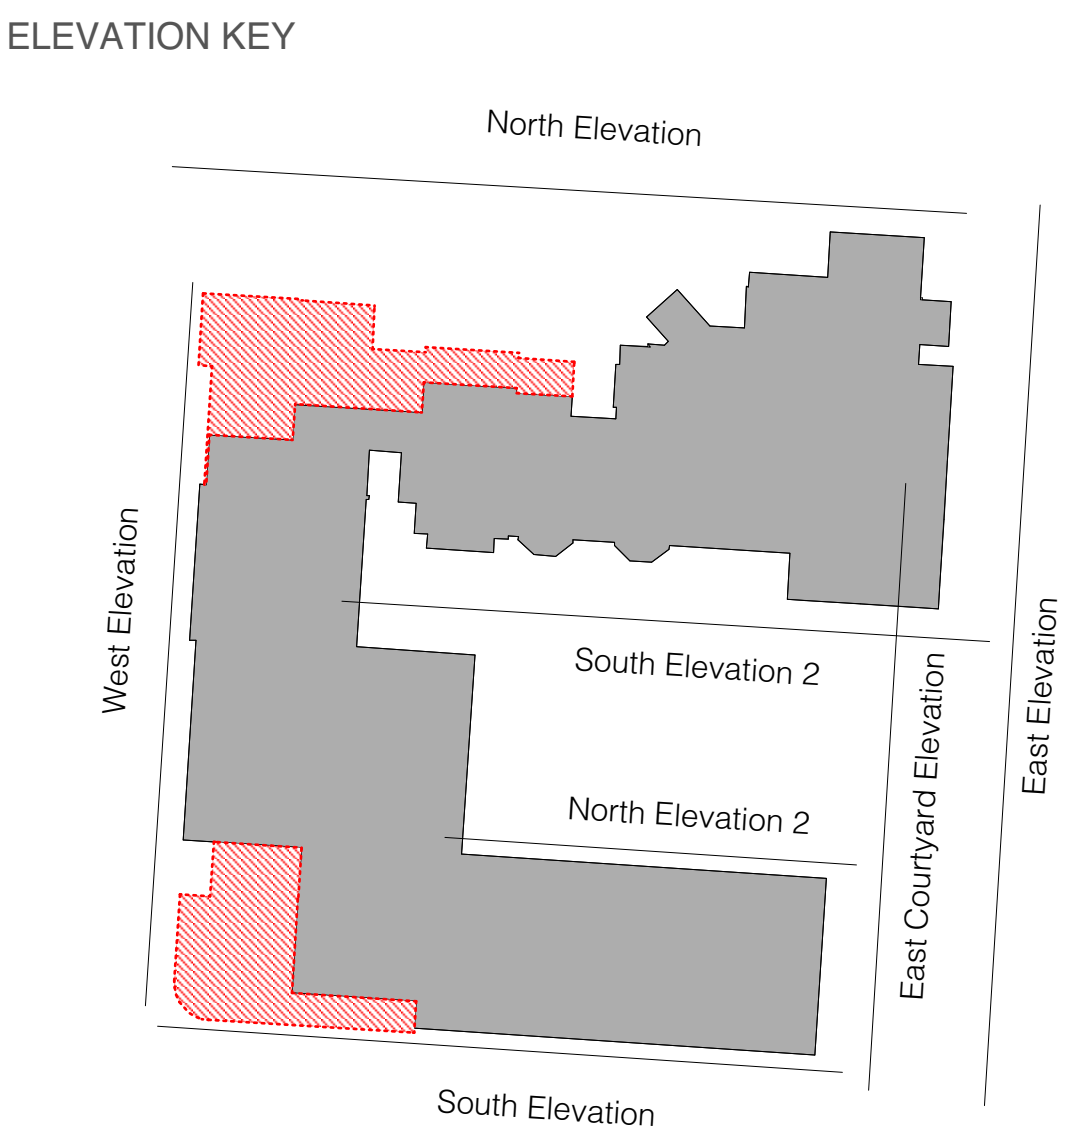

NORTH ELEVATION- CHRISTCHURCH ROAD

EAST ELEVATION - FAB LAB

WEST ELEVATION- KITCHEN EXTENSION



WEST ELEVATION- VICARAGE ROAD



SOUTH ELEVATION



EAST ELEVATION



EAST COURTYARD ELEVATION

0 5.0 6.0 7.0 8.0 M
Scale 1:100 @ A0

Kendall Kingscott

Chartered Architects
Chartered Building Surveyors
Interior Designers
CDM Services
3 GP Centre, Yeoman Road,
Pengeod, Hampshire, BA20 3PF
+44 (0)1425 472 833
www.kendallkingscott.co.uk

Kensington
Remodel and Extension
The Abbey Junior School
Christchurch Road, Reading

Scale: 1:100 A0
Project Size: 170184 sqm
Date: 14/12/17
Author: OW
Checker: CS
Project Number: 170184 P(0)127
Drawing Number: CS
Revision: F

Rev. Date By App. Notes
F 01/04/19 GW IC Maintenance access ladder add to Studio
Roof (W Elev)
Condensers relocated
E 07/11/18 IC TF To west elevation, single dormer window
and toilet extract located in existing gable
wall. Some dormer also omitted from
north elevation. Issued for non-material
amendment application.
170184 P(0)127 F
PLANNING