


Scale bar

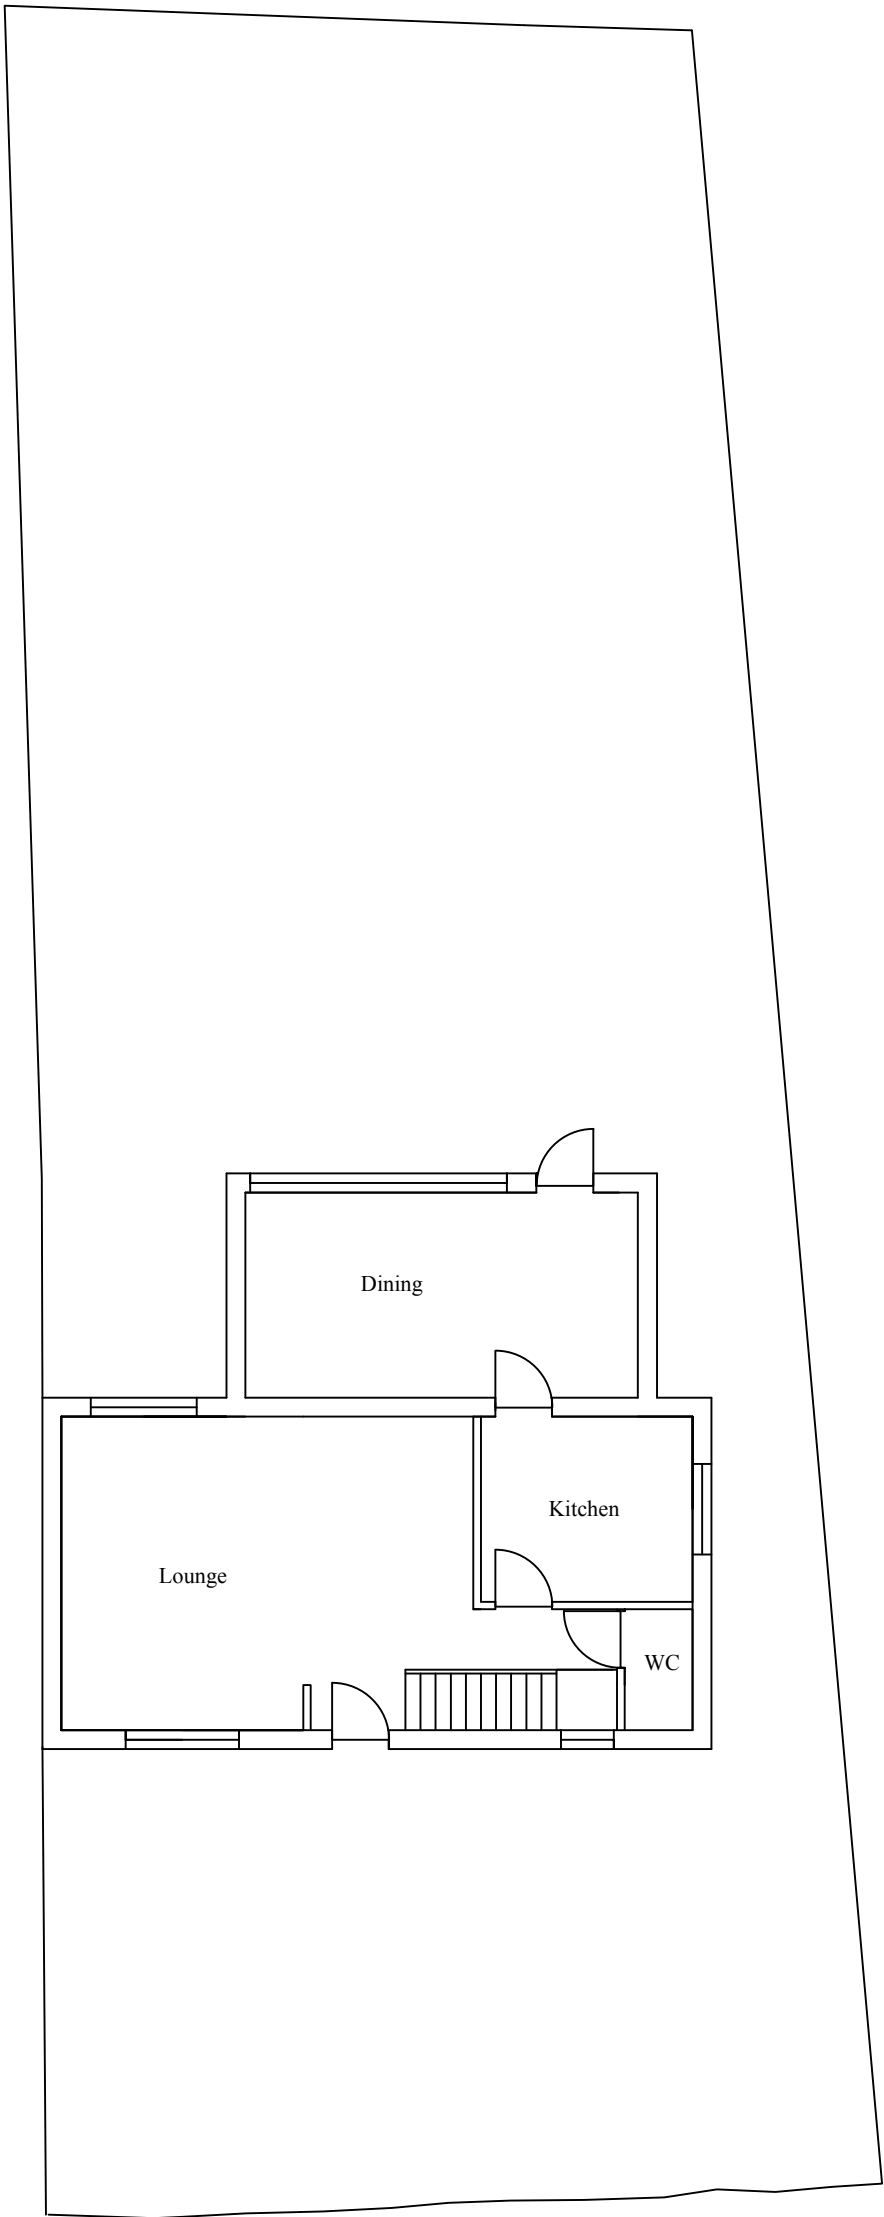

Existing ground floor plan

| No.                                           | Revision/Issue | Date                                                                                  |
|-----------------------------------------------|----------------|---------------------------------------------------------------------------------------|
|                                               |                |                                                                                       |
|                                               |                |                                                                                       |
| Designed By K Designs<br>07740873066          |                |                                                                                       |
| Title : Proposed single Rear extension        |                |                                                                                       |
| at<br>96 Dawlish Road,<br>Reading,<br>RG2 7SG |                |                                                                                       |
| DWG no. 7/hun/01                              |                |  |
| 25/05/19                                      |                |                                                                                       |
| 1:100 @ A3                                    |                |                                                                                       |