



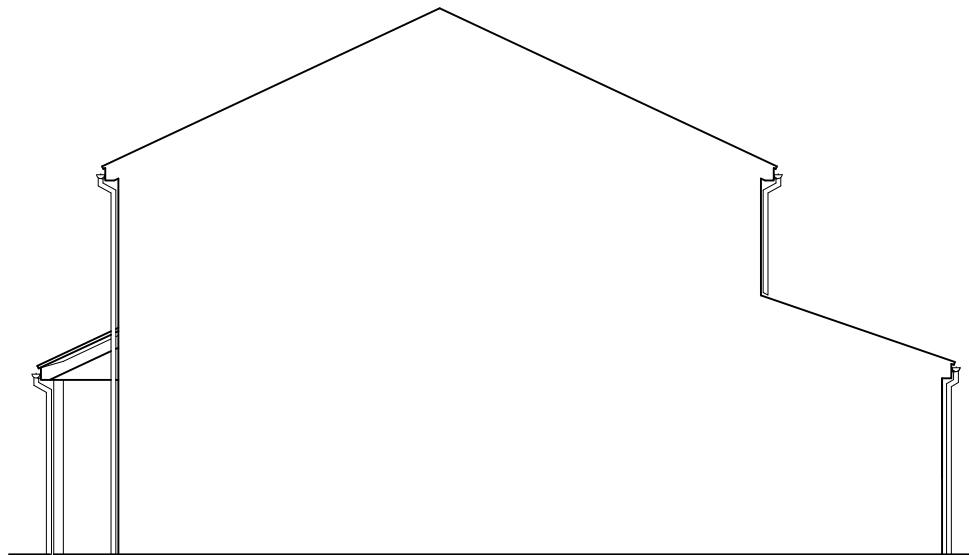

PROPOSED SIDE ELEVATION

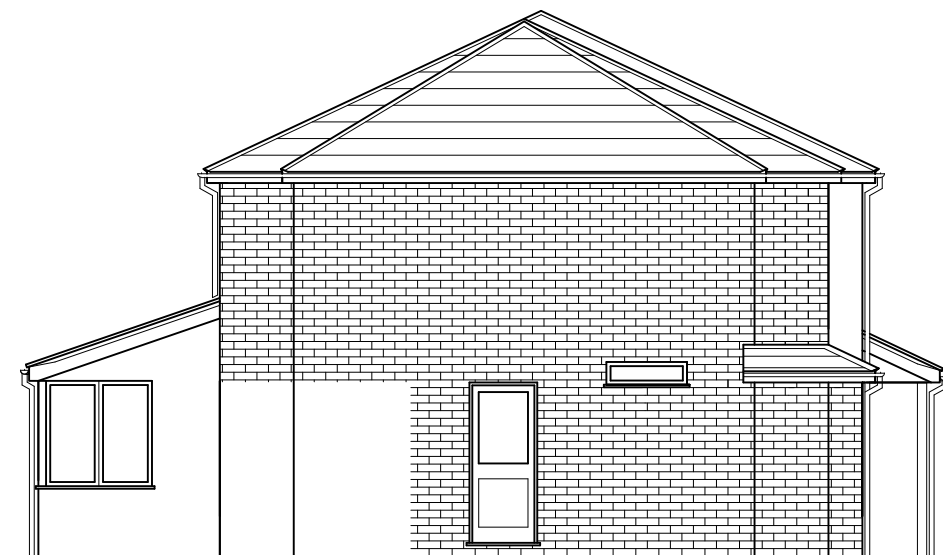

PROPOSED REAR ELEVATION



PROPOSED SIDE ELEVATION



PROPOSED FRONT ELEVATION

0 0.5 1m 0.5 2m 3m 4m 5m
SCALE 1:100

PROJECT

PROPOSED DEVELOPMENT AT ;
5A SHAKESPEARE CLOSE
CAVERSHAM, READING
RG4 6QE

TITLE

PROPOSED ELEVATIONS



CREATIVE DESIGN &
STRUCTURE Ltd.

HENSON HOUSE NEWTOWN ROAD
HENLEY-ON-THAMES RG9 1HG
Tel 01491 411922

info@creativedesignandstructure.co.uk www.creativedesignandstructure.co.uk

DRAWN

DD

SCALE @ A3

1:100

DATE

FEBRUARY 2019

DRAWING No.

03219-06

REV.

A			