



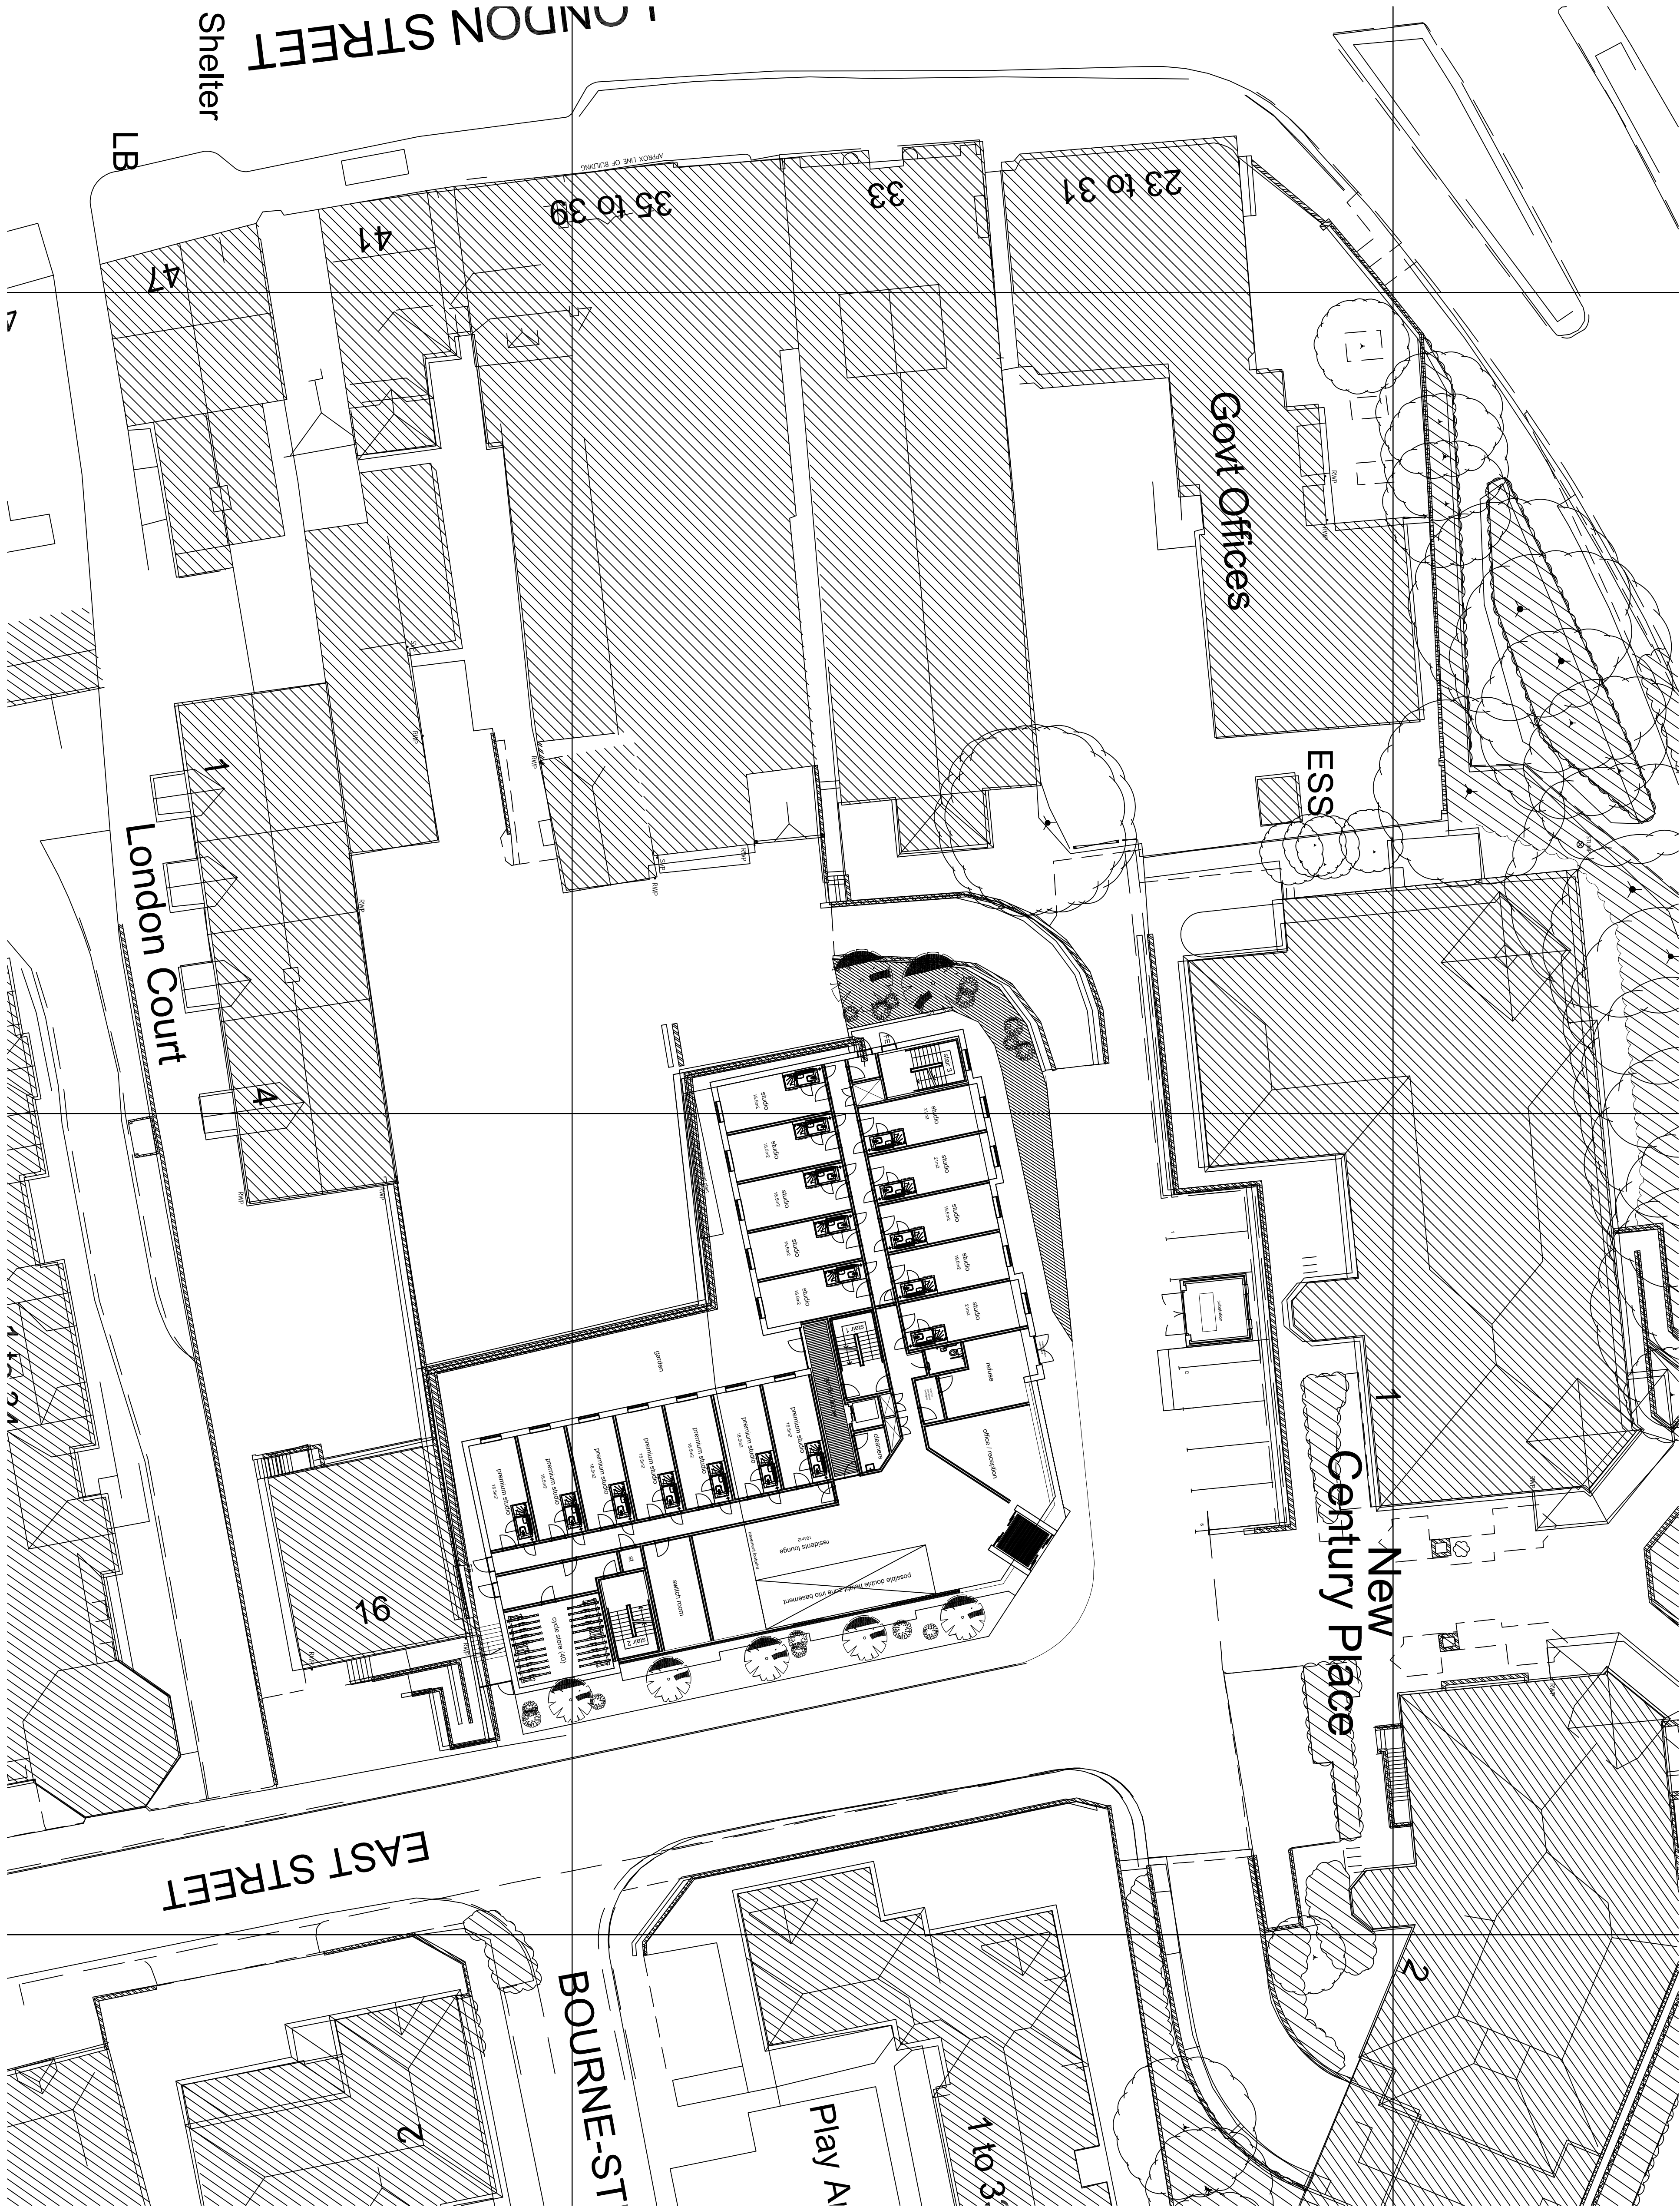

- GENERAL NOTES
1. This drawing is copyright and must not be reproduced without the consent of Greenwell Design Ltd.
  2. All dimensions are in millimetres unless otherwise noted.
  3. Do not scale from this drawing - if in doubt ask.
  4. All dimensions are to be checked on site prior to commencement of work or preparation of shop fabrication drawings.
  5. The contractor shall report any discrepancies in information to the design team at the earliest opportunity.
  6. This drawing is to be read in conjunction with the following relevant information:
    - i) All architect, structural and service engineers drawings and specifications.
    - ii) All CDM information including designers risk assessments.

 

| revision | notes                                          | status | date       | author | reviewer |
|----------|------------------------------------------------|--------|------------|--------|----------|
| J        | REVISED PLANNING APPLICATION ISSUE             | P      | 2017.05.09 | MB     | -        |
| H        | updated to reflect new reduced footprint       | P      | 2017.05.03 | MB     | -        |
| G        | STAGE 2 TENDER ISSUE                           | P      | 2017.03.20 | MB     | -        |
| F        | PLANNING APPLICATION ISSUE - scale bar added   | P      | 2017.01.03 | MB     | -        |
| E        | PLANNING APPLICATION ISSUE - site plan updated | P      | 2017.01.02 | MB     | -        |
| D        | PLANNING APPLICATION ISSUE - site plan updated | P      | 2016.12.20 | MB     | -        |
| C        | STAGE 3 - client date sign of issue            | P      | 2016.11.20 | MB     | -        |
| B        | PRE APPLICATION ISSUE - site updated           | P      | 2016.11.07 | MB     | -        |
| A        | PRE APPLICATION ISSUE - site updated           | P      | 2016.10.27 | MB     | -        |
| -        | PRE APPLICATION ISSUE                          | P      | 2016.10.18 | MB     | -        |

greenwell design

architecture  
interiors  
urban design  
masterplanning  
graphic design  
conservation

Studio 2 Riverside Centre, Freshwater Lane, Durham, DH1 5TA  
t: 0191 447 7775  
www.greenwelldesign.co.uk

Project East Street, Reading

Drawing SITE PROPOSED  
Site Plan

|             |                    |               |       |
|-------------|--------------------|---------------|-------|
| Scale 1:200 | Job no. 16033      | Draw no. 3007 | Rev J |
| at size A1  | Status Preliminary |               |       |

Do not scale. This drawing is copyright