




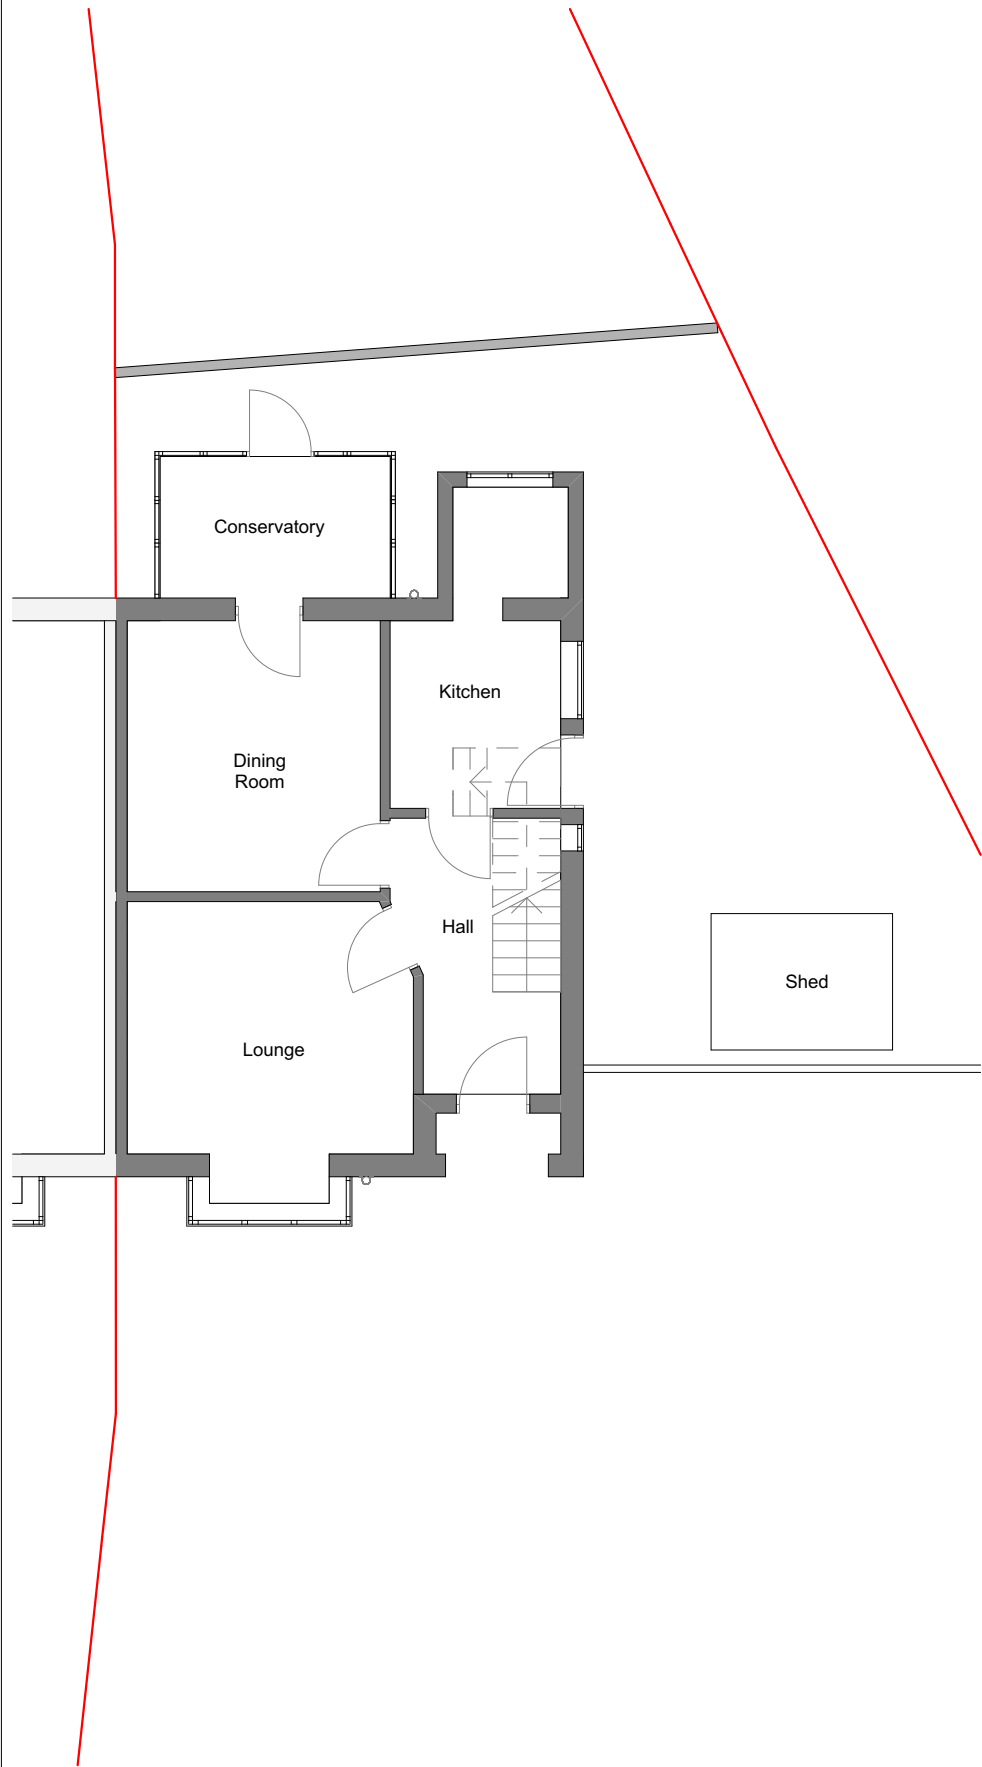

Existing Ground Floor Plan 1:100

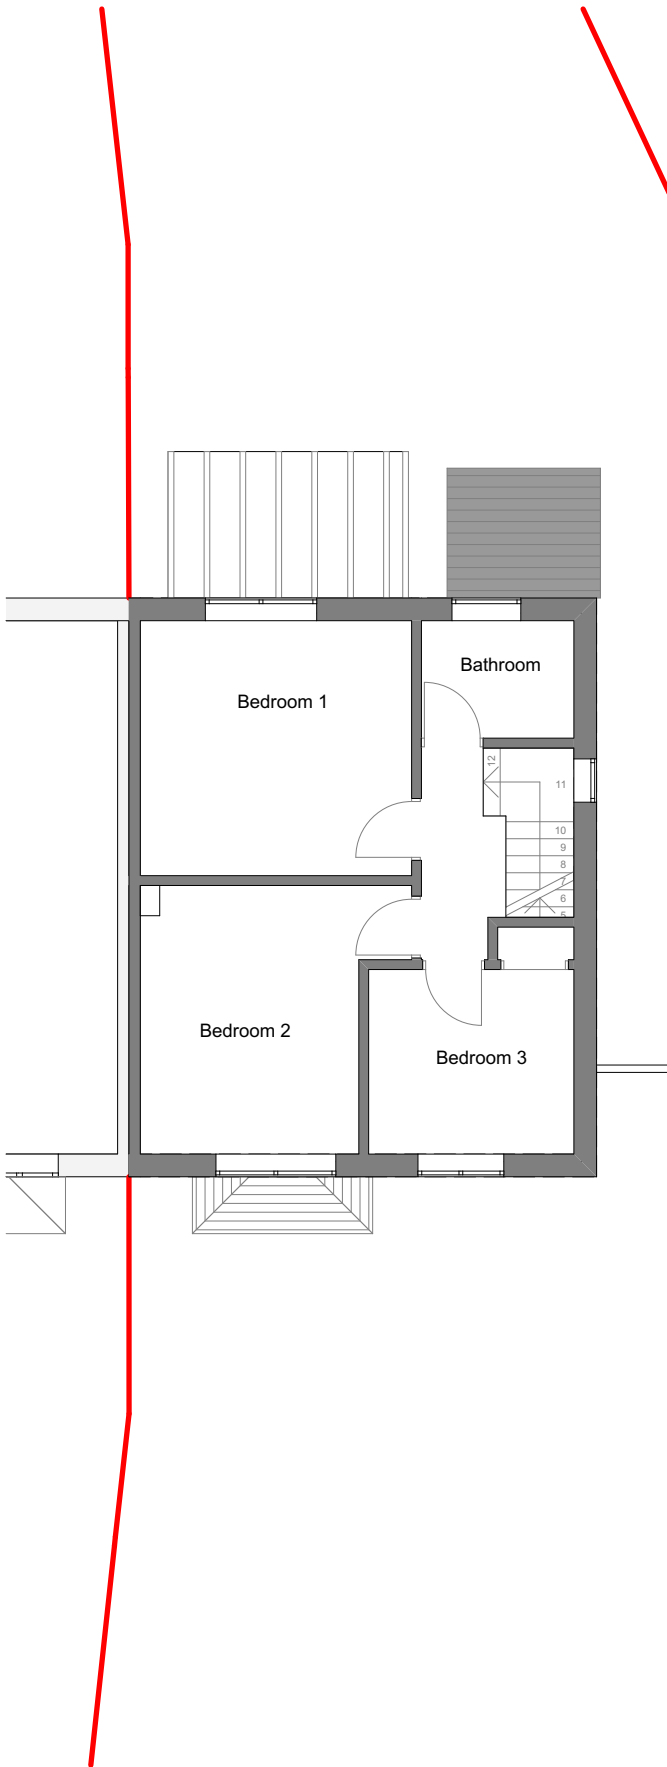

Existing First Floor Plan 1:100

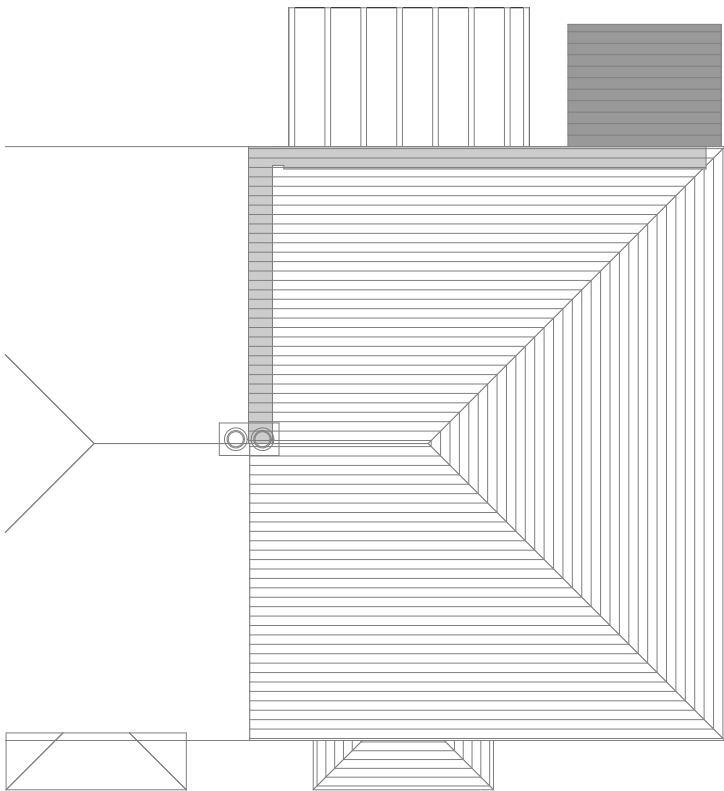

Existing Roof Plan 1:100

© This drawing remains the property of The Keen Partnership and shall not be copied without prior written consent.


All dimensions to be checked on site and any discrepancies to be reported before work commences.

Notes:

Existing Gross Internal Areas

Ground Floor: 49sqm

First Floor: 40.5 sqm

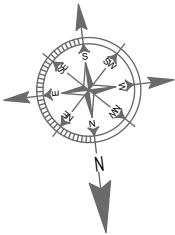

1:100



THE KEEN PARTNERSHIP
The Courtyard
Edinburgh Road
Reading RG30 2UA
Tel: 0118 9510 855
Fax: 0118 9510 866
chris@keenpartnership.co.uk
www.keenpartnership.co.uk



Client:

Mr and Mrs Lika

Job Title:

Loft Conversion, Internal Alterations at 1 Links Drive, Tilehurst, Reading, Berks, RG30 4YT

Drawing Title:

Existing Plans

Drawing Date:

X-X-XXX

Status:

Permitted Development

Issue Date:

20/06/2019

Drawn By:

CP/DR

Scale:

1:100@A3

Job No:

8858

Drawing No:

PD-04

Rev: