





Existing Rear Elevation
Scale 1:100



Existing Front Elevation

Existing Side Elevation

Existing Side Elevation

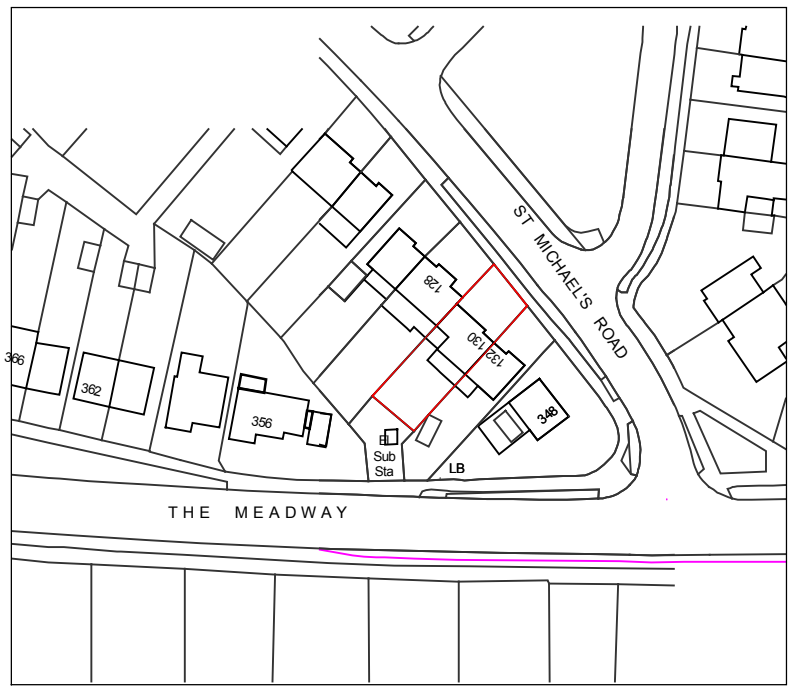
 


Location Plan
scale 1:1250

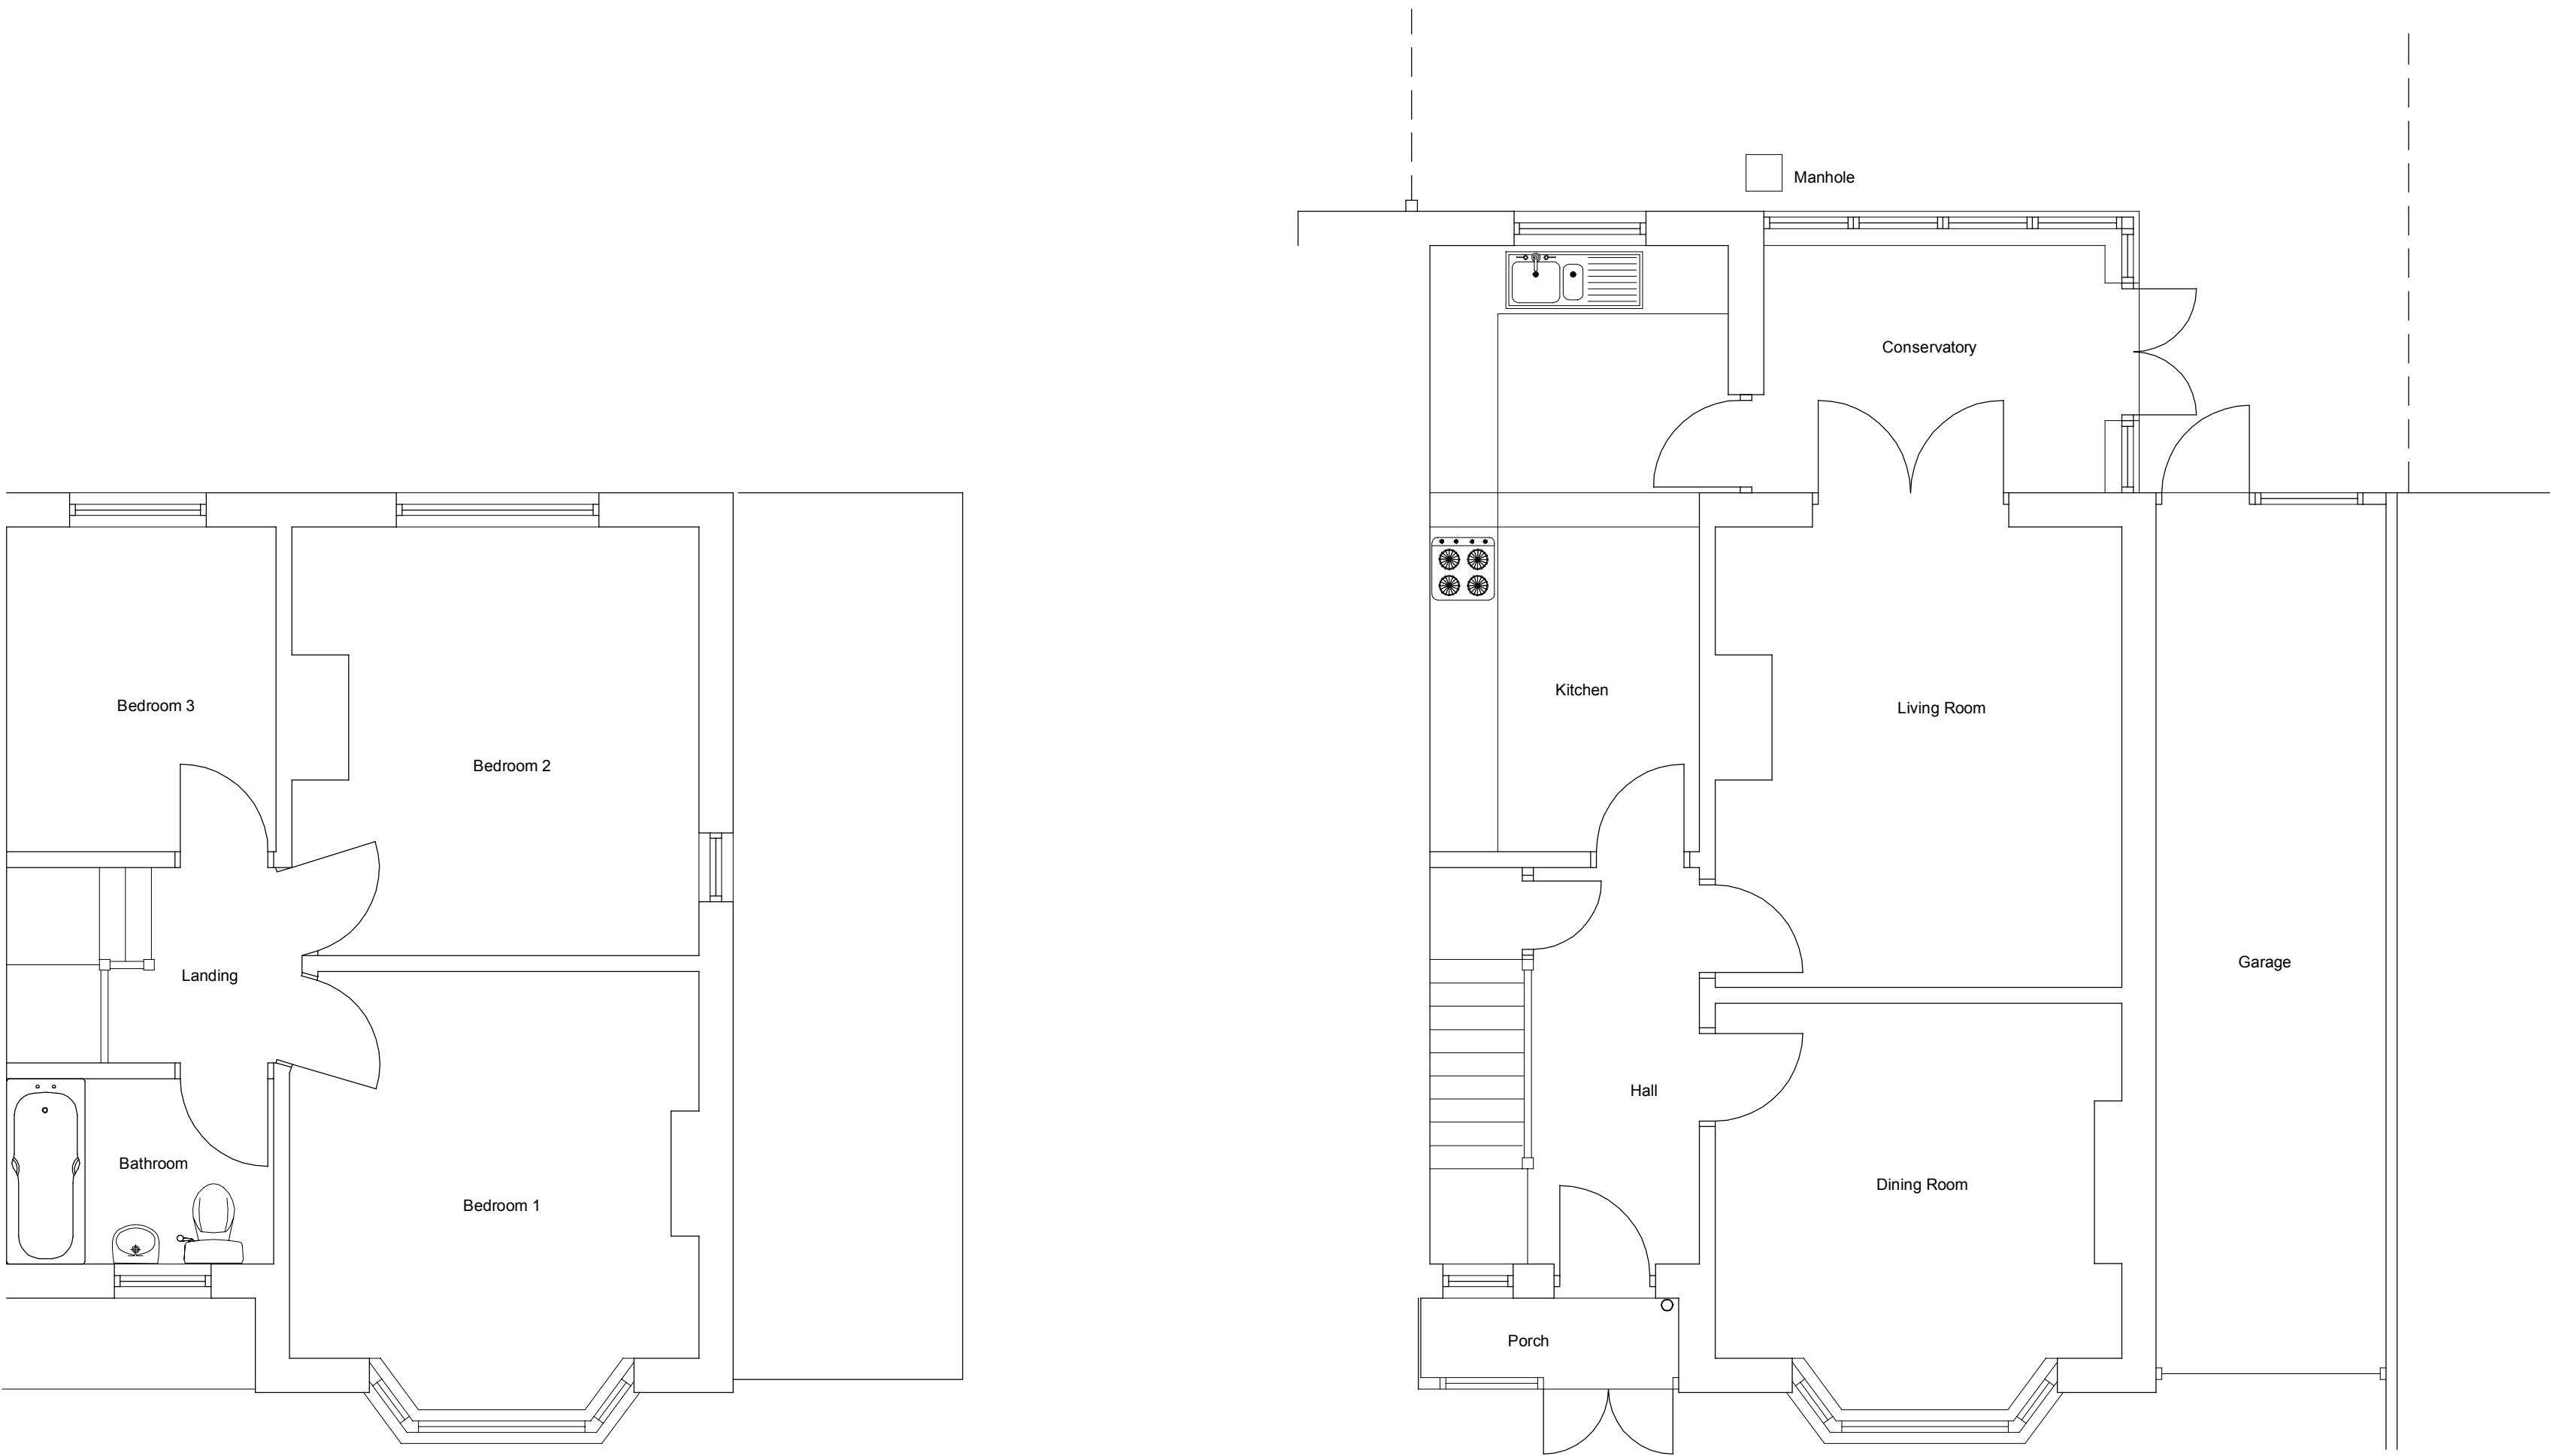 

Existing Ground Floor Plan
Scale 1:50



Existing First Floor Plan
Scale 1:50

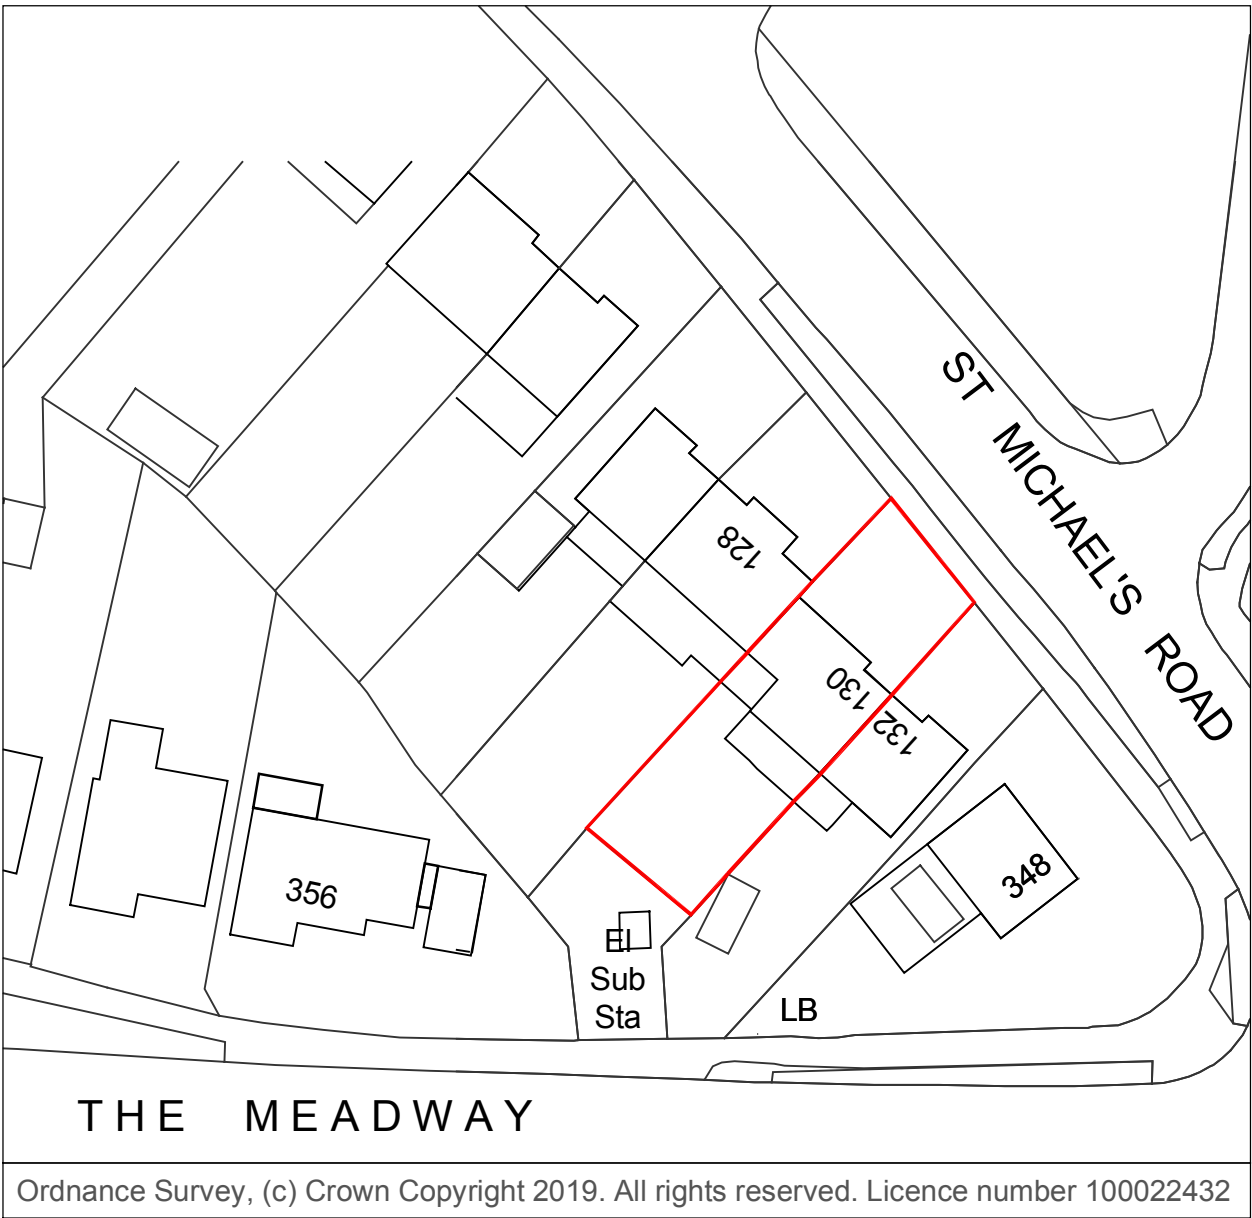 

THE MEADWAY

Ordnance Survey, (c) Crown Copyright 2019. All rights reserved. Licence number 100022432

Block Plan
scale 1:500

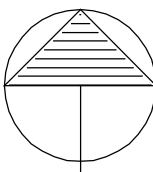 

REV	DATE	NOTES	BY
FOR ISSUE AS PLANNING APPLICATION			

David Tingle
Building Design & Surveying Services

17 Woodland Drive, Tilehurst, Reading
Berkshire, RG30 4RT.
T: 0118.9419311 M: 07711902344

Copyright © David Tingle Building Design (2003)

MR & MRS L. PITCHER
130 ST MICHAELS ROAD, TILEHURST
READING RG30 4SE

PROPOSED
TWO STOREY REAR AND SINGLE
STOREY FRONT PORCH EXTENSION
EXISTING PLAN AND ELEVATIONS

Scale: 1:50 A1 Date: April 2019

Dwg No: 130SM.MP01 Rev: