




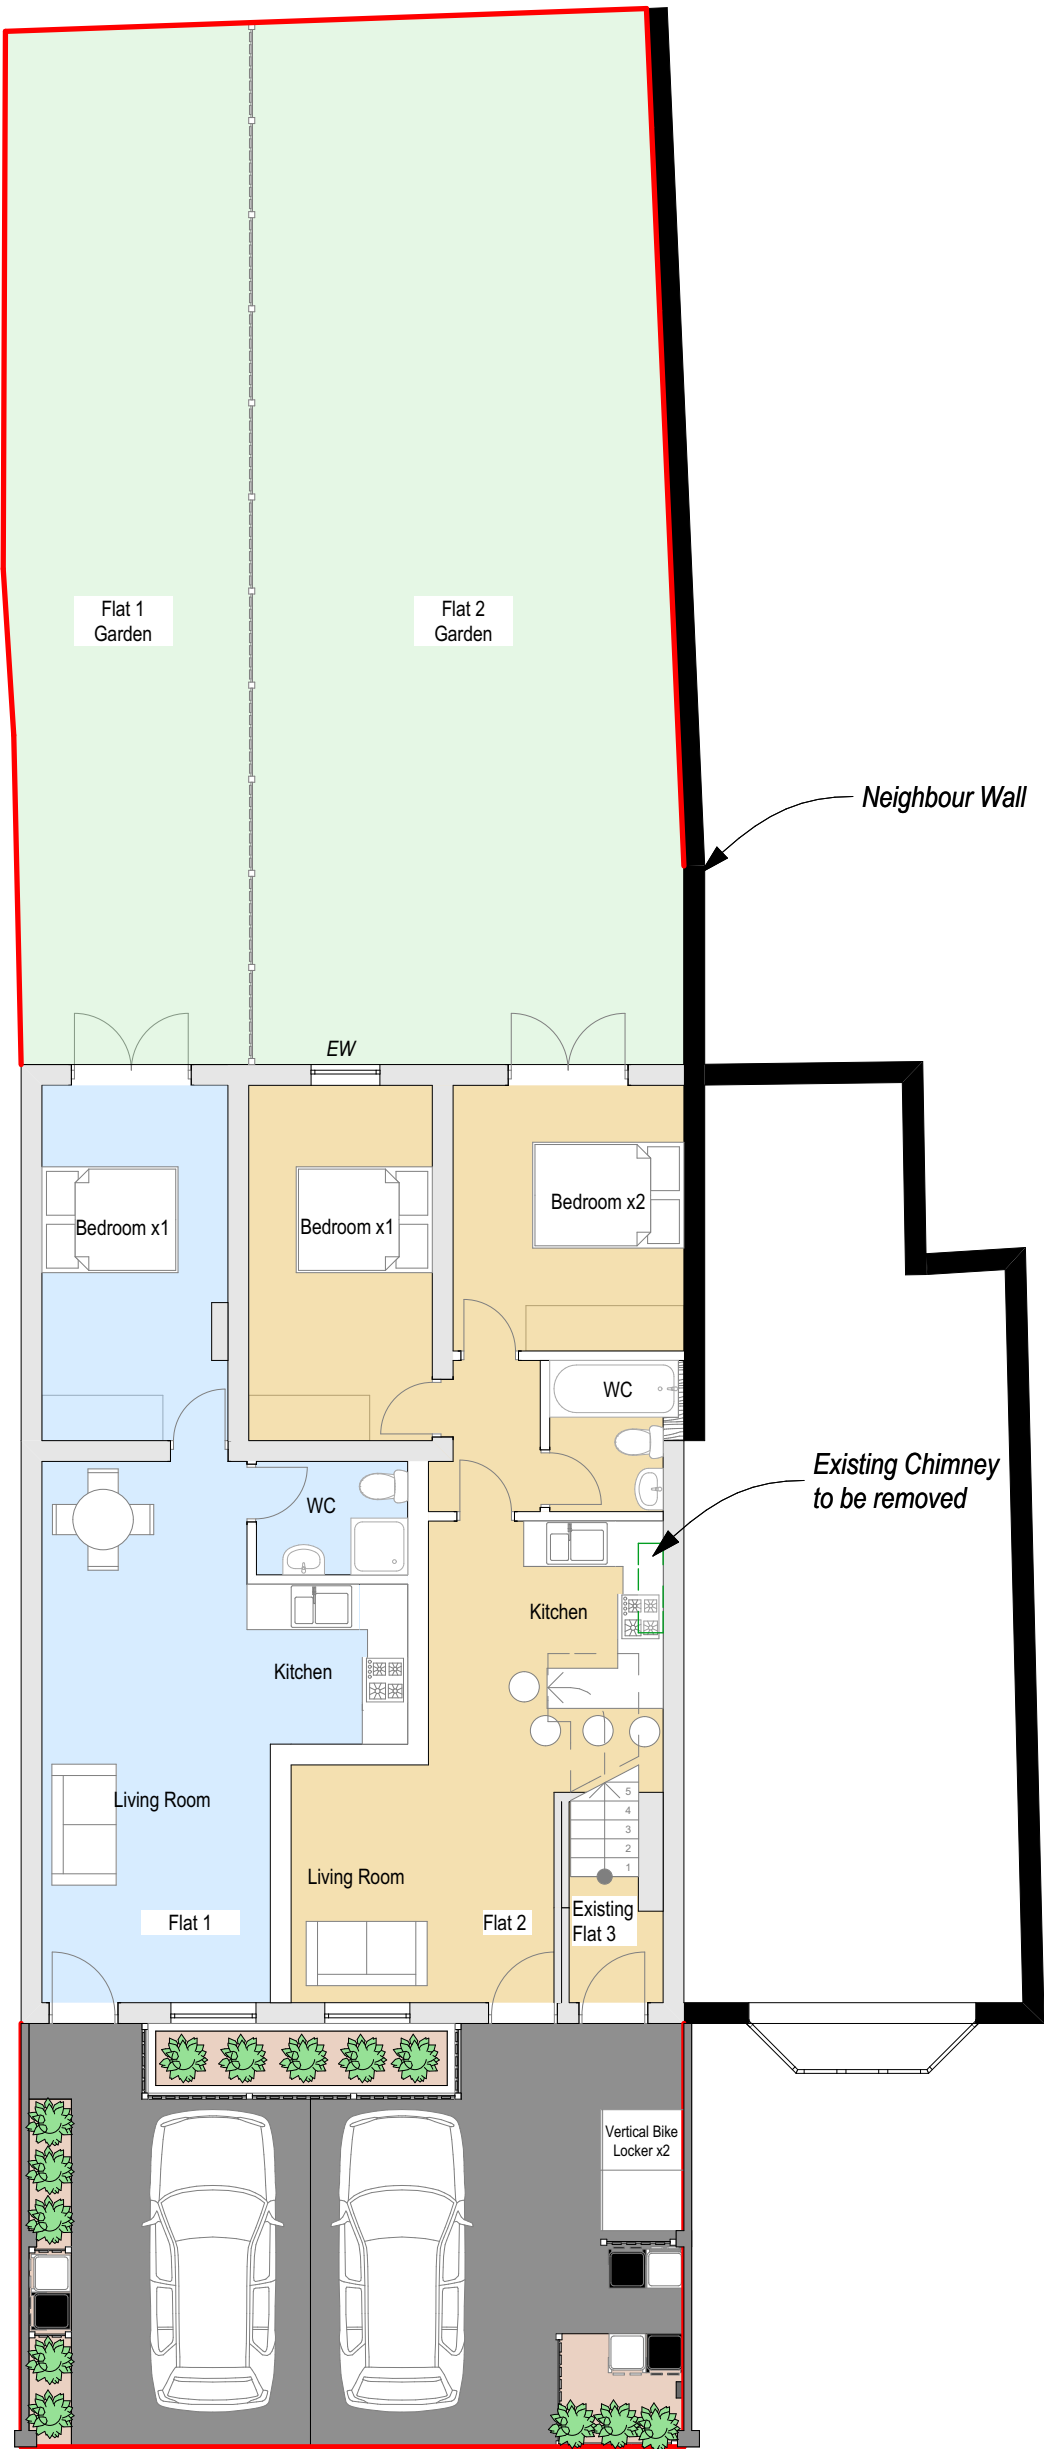

Proposed Ground Floor Plan 1:100

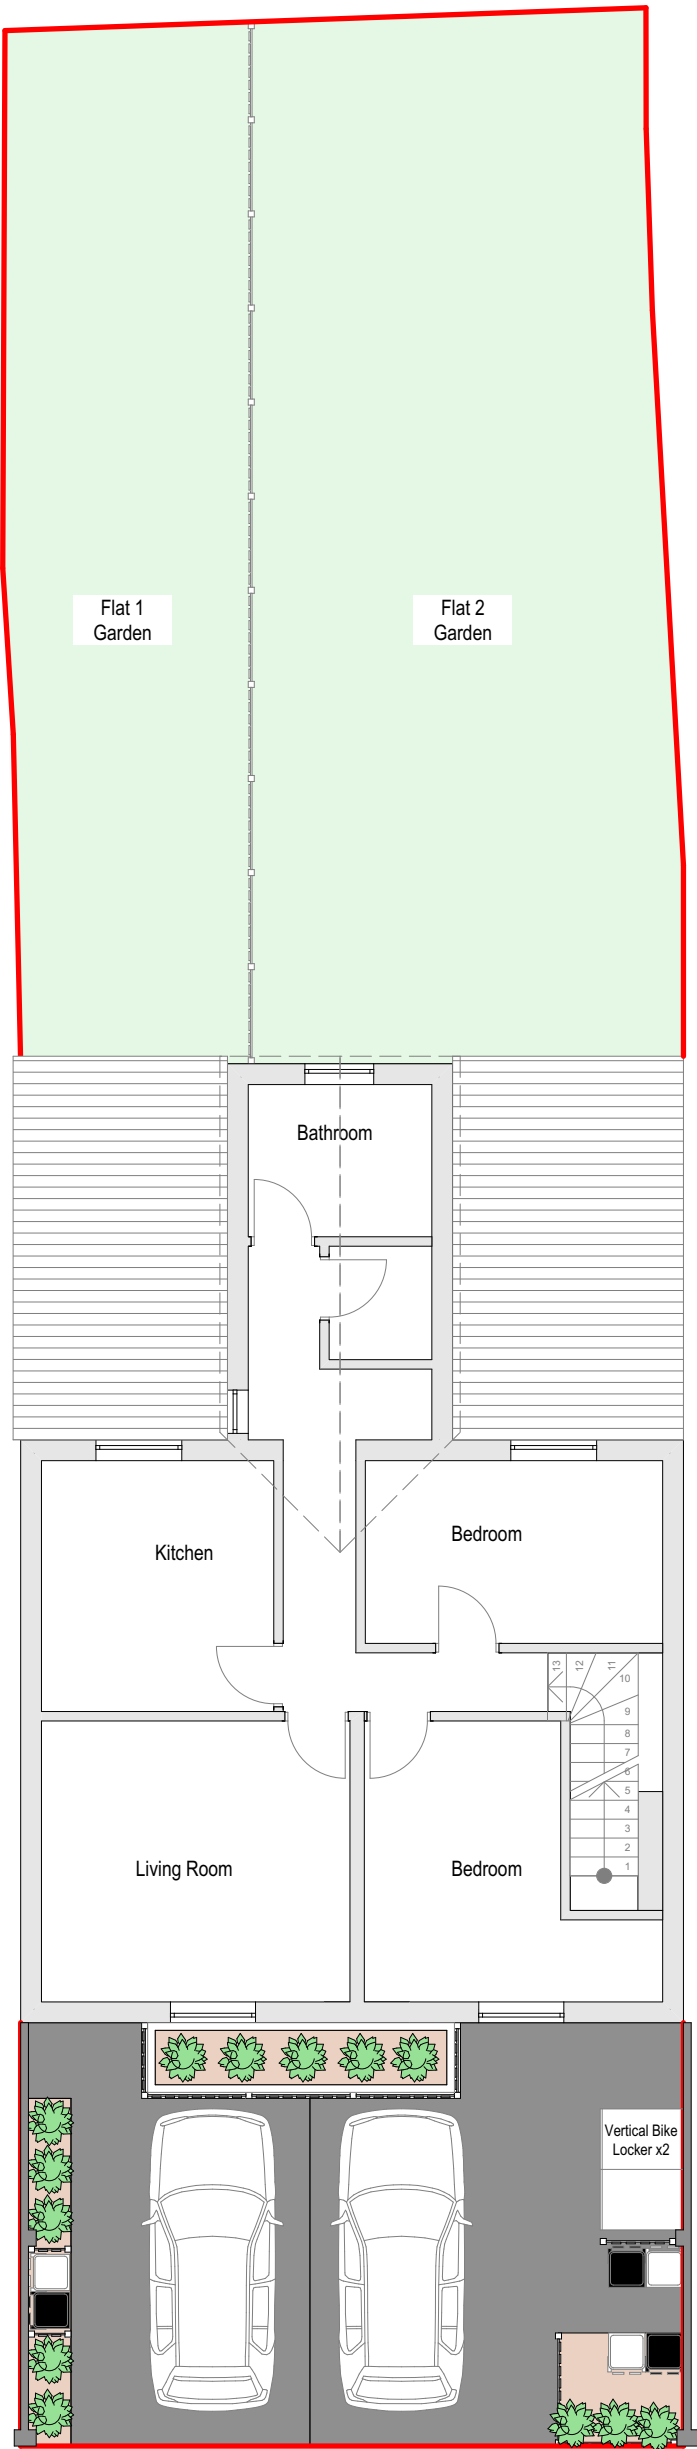

Proposed First Floor Plan 1:100

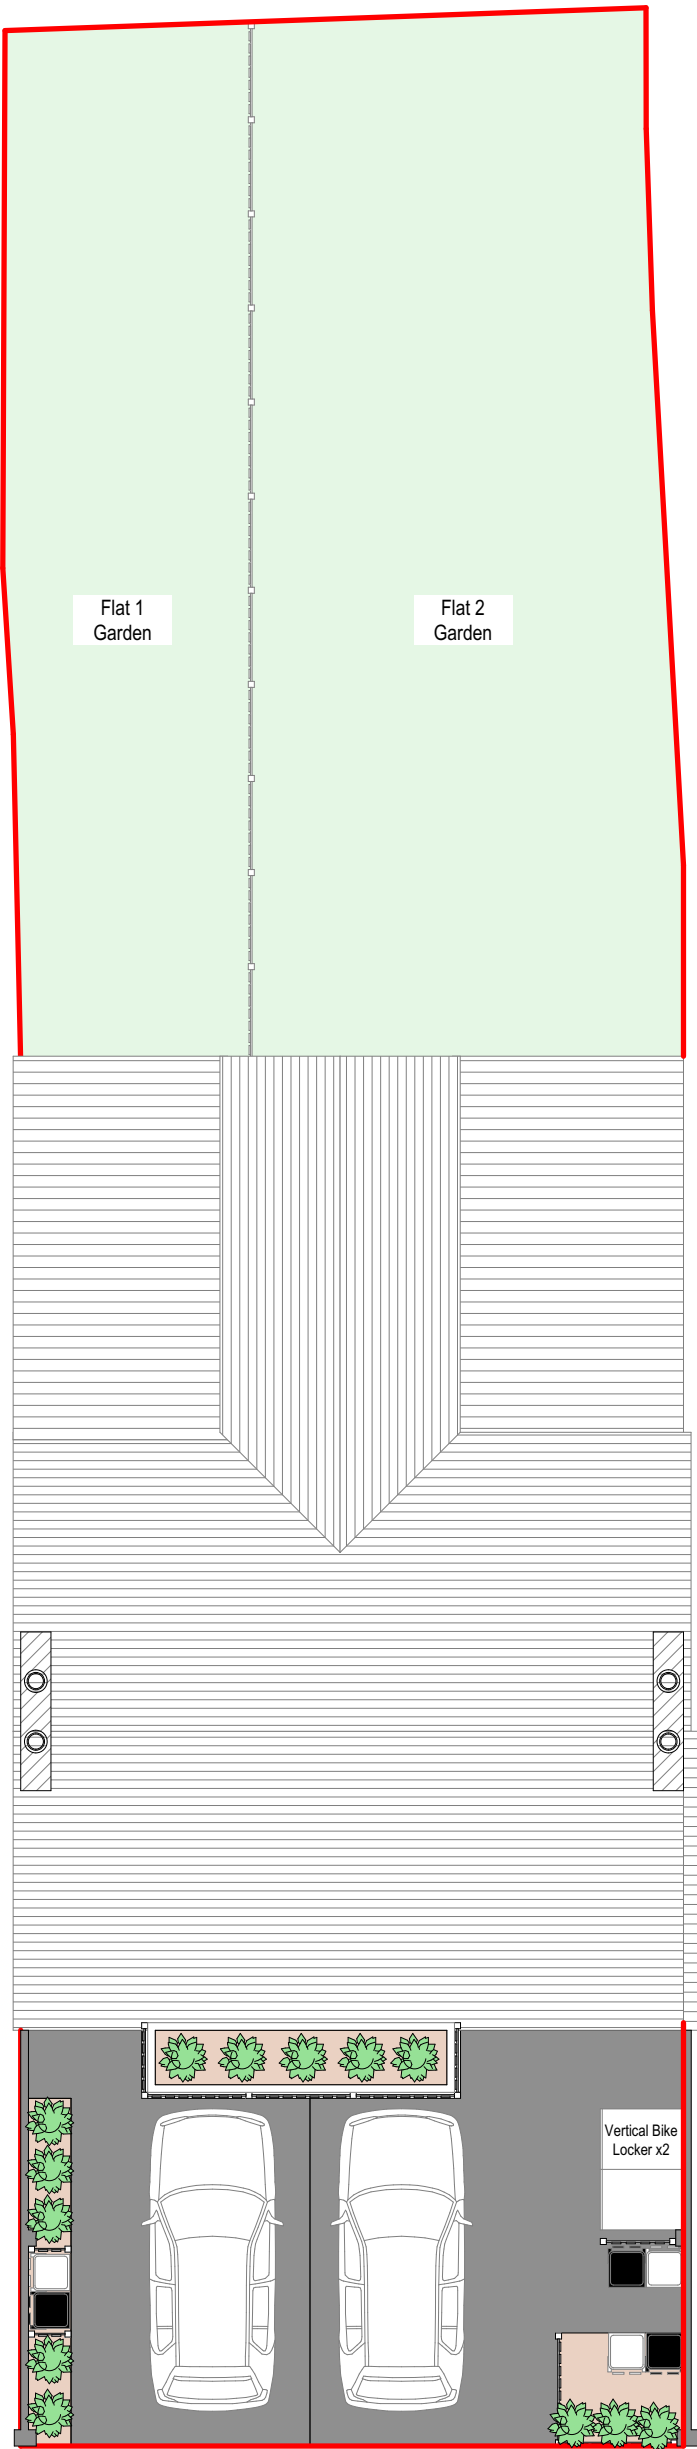

Proposed Roof Plan 1:100

© This drawing remains the property of The Keen Partnership and shall not be copied without prior written consent.


All dimensions to be checked on site and any discrepancies to be reported before work commences.

Notes:

Schedule of Flats: Internal G.F. Area

Flat 1: 1p/1bed - 40m²
Garden: 44 m²

Flat 2: 2p/2bed - 56m²
Garden: 76m²

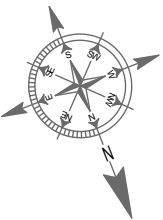

1:100

0 1 2 3 4 5 m

Amendment to Parking Spaces, Front Garden and Bicycle Shed		DR	14/05/2019
Rev	Description	By	Date

THE KEEN PARTNERSHIP
The Courtyard
Edinburgh Road
Reading RG30 2UA
Tel: 0118 9510 855
Fax: 0118 9510 866
chris@keenpartnership.co.uk
www.keenpartnership.co.uk



Client:
Mr & Mrs Richard Archer

Job Title:
52 Norcot Road, Tilehurst, RG30 6BU

Drawing Title:
Proposed Floor Plans_Rev B

Drawing Date: 28-03-2019	Status: PLANNING DRAWINGS	
Issue Date: 20/06/2019	Drawn By: DR	Scale: 1:100@A2
Job No: 8848	Drawing No: PL-07	Rev: B