


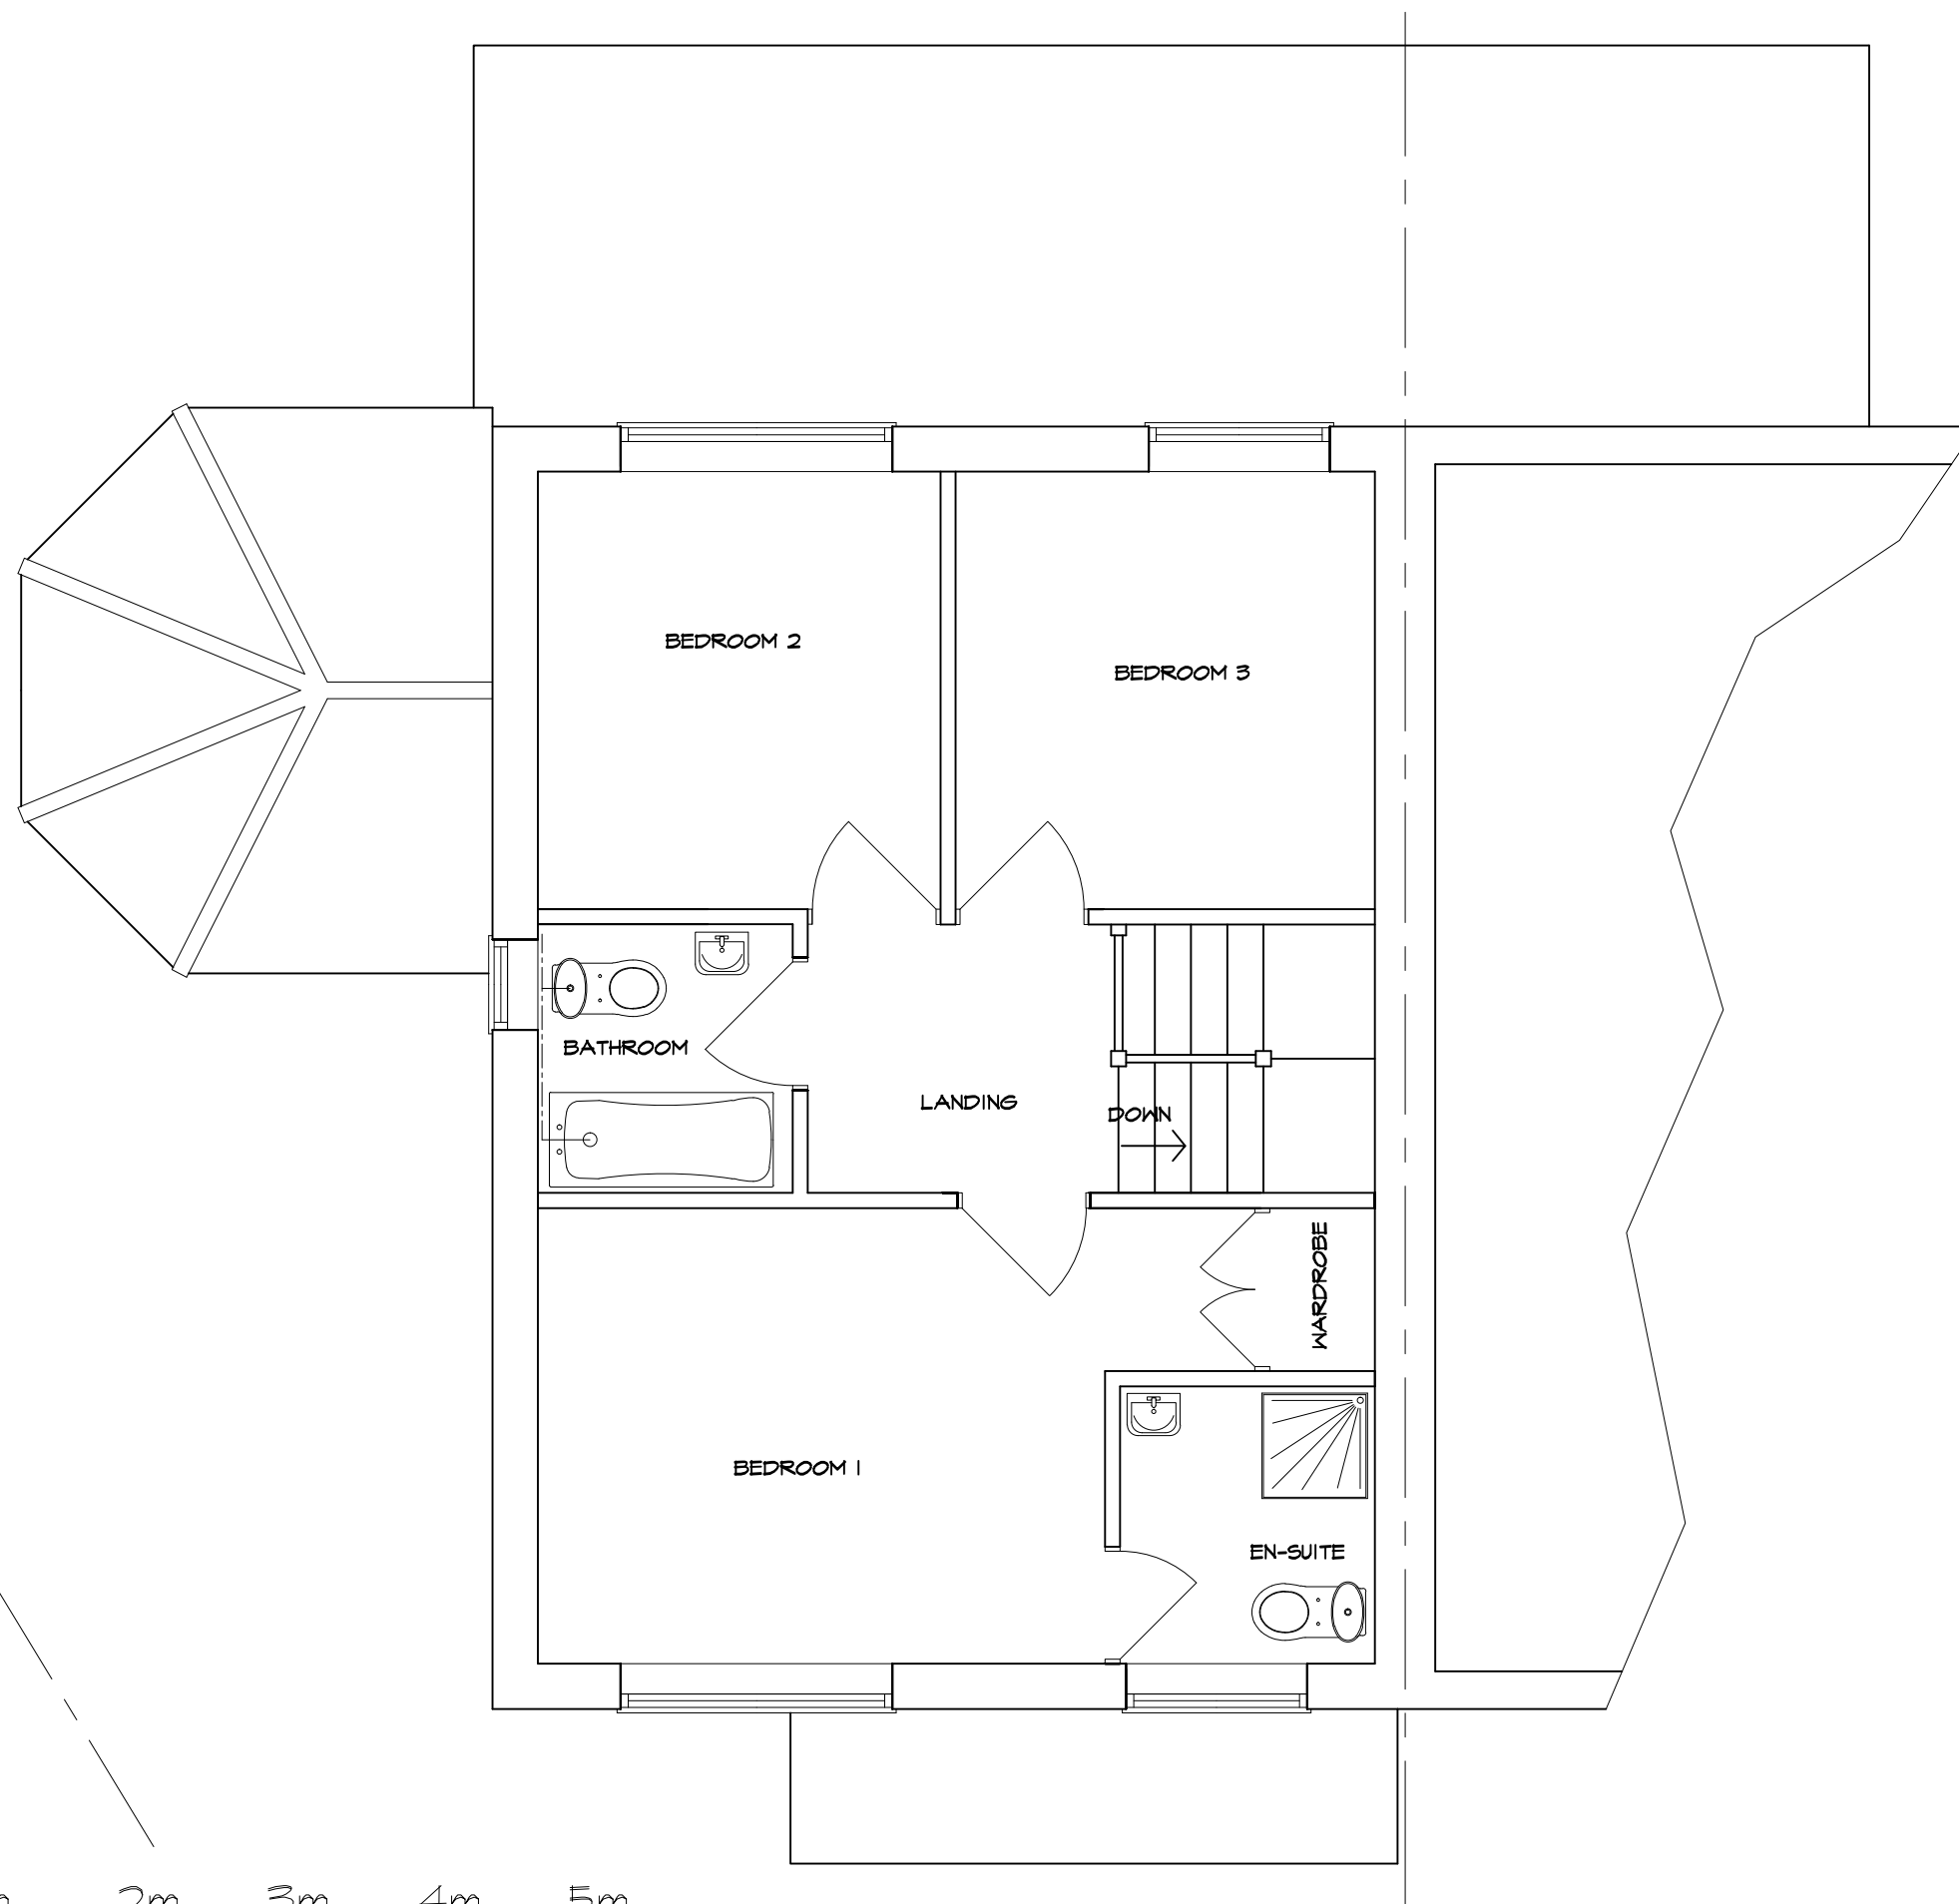

SCALE 1:50

EXISTING FIRST FLOOR PLAN

|                                                                                                  |               |   |  |  |  |  |  |  |  |  |  |
|--------------------------------------------------------------------------------------------------|---------------|---|--|--|--|--|--|--|--|--|--|
| PROJECT                                                                                          |               | PROPOSED DEVELOPMENT AT ;<br>5A SHAKESPEARE CLOSE<br>CAVERSHAM, READING<br>RG4 6QE                                        |  |  |  |  |  |  |  |  |  |
| TITLE                                                                                            |               | EXISTING FIRST<br>FLOOR PLAN                                                                                              |  |  |  |  |  |  |  |  |  |
|             |               | CREATIVE DESIGN &<br>STRUCTURE Ltd.                                                                                       |  |  |  |  |  |  |  |  |  |
|                                                                                                  |               | HENSON HOUSE NEWTOWN ROAD<br>HENLEY-ON-THAMES RG9 1HG<br>Tel 01491 411922                                                 |  |  |  |  |  |  |  |  |  |
| <a href="mailto:info@creativedesignandstructure.co.uk">info@creativedesignandstructure.co.uk</a> |               | <a href="http://www.creativedesignandstructure.co.uk">www.creativedesignandstructure.co.uk</a>                            |  |  |  |  |  |  |  |  |  |
| DRAWN                                                                                            | DD            | SCALE @ A3   |  |  |  |  |  |  |  |  |  |
| DATE                                                                                             | FEBRUARY 2019 | 1:50   |  |  |  |  |  |  |  |  |  |
| DRAWING No.                                                                                      |               | REV.   |  |  |  |  |  |  |  |  |  |
| 03219-02                                                                                         |               | <table border="1"> <tr> <td></td><td></td><td></td><td></td></tr> <tr> <td></td><td></td><td></td><td></td></tr> </table> |  |  |  |  |  |  |  |  |  |
|                                                                                                  |               |   |  |  |  |  |  |  |  |  |  |
|                                                                                                  |               |   |  |  |  |  |  |  |  |  |  |