


2019 © Woodridge Developments Ltd.
Do not scale from this drawing.
All dimensions in millimeters unless stated otherwise.
We reserve the right to alter detail to suit production.
All tolerances to be +/- 3mm unless otherwise specified
Drawings to be read in conjunction with specification and detail sheets.

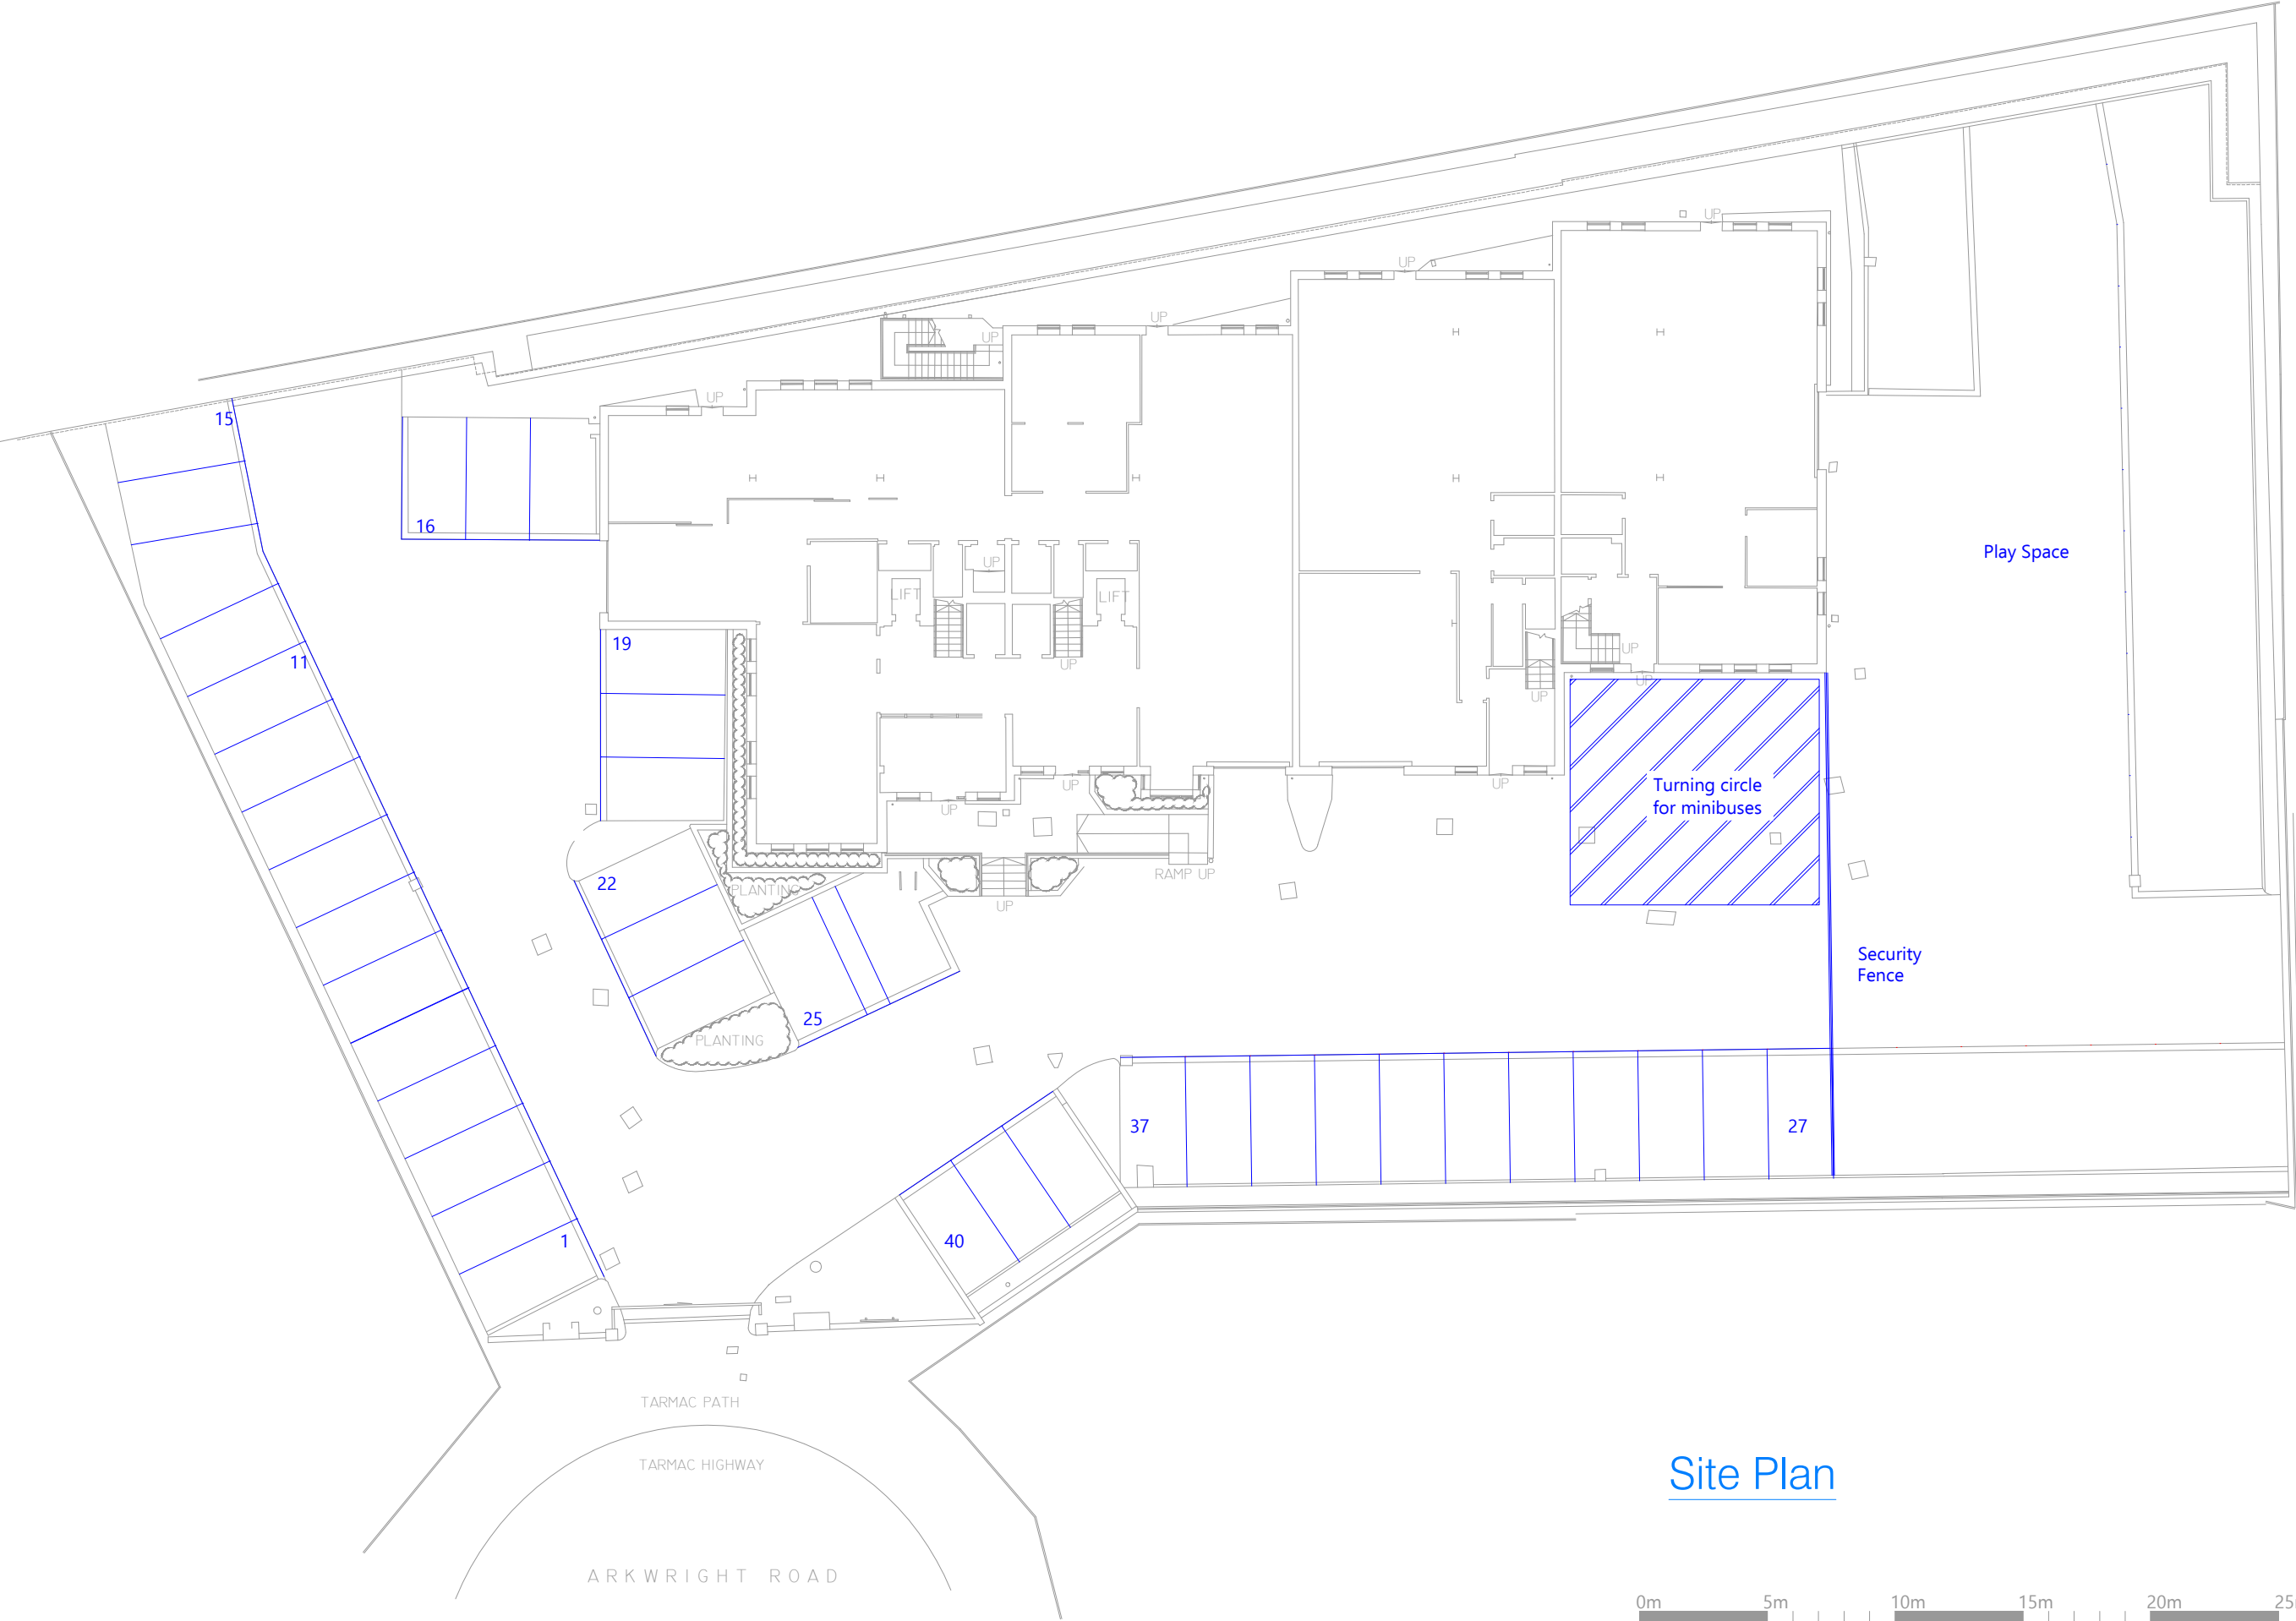

B	16.05.19	Issued For Approval
A	15.01.19	Issued For Approval
Rev	Date	Description

Project
Woodridge - Quad

Location
-

Drawing Title
Site Plan with carpark split



11 Arkwright Road, Reading, RG2 0LU
www.woodridgedevelopments.uk

Drawn by **ARD** Checked by **AP** Scale @ A3
1:250

Project Ref. Drawing No. Revision
- G05 - B

