



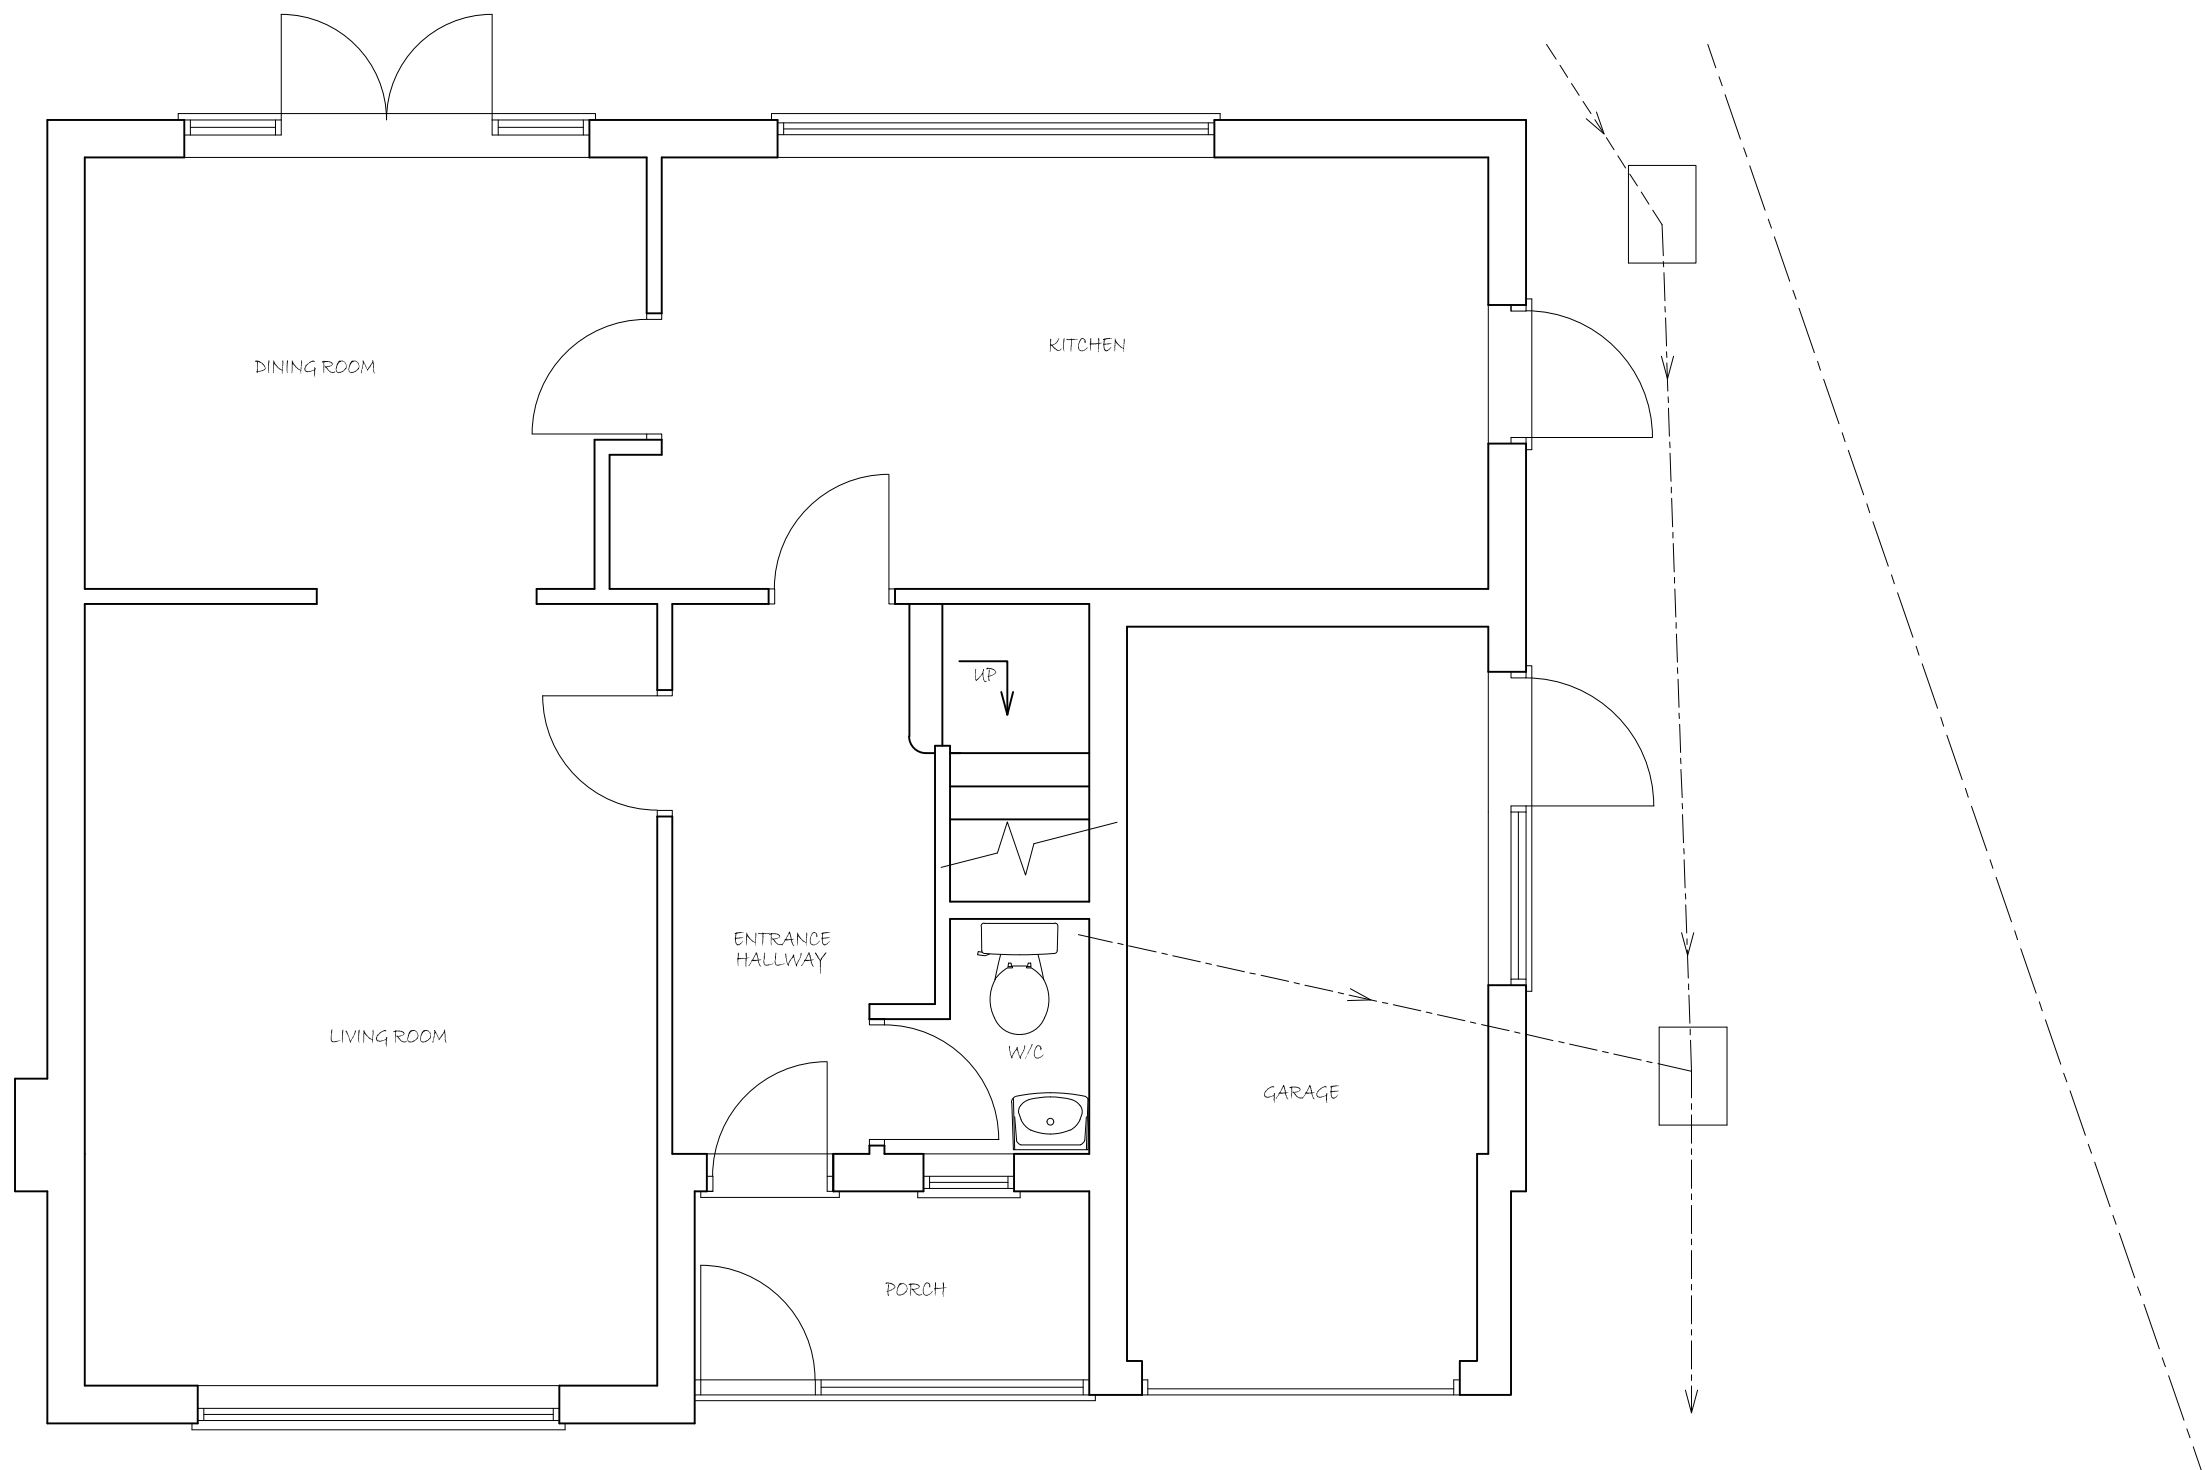

EXISTING GROUND FLOOR PLAN

 

SCALE 1:50

PROJECT PROPOSED DEVELOPMENT AT ; 11, TREDEGAR ROAD EMMER GREEN RG4 8QE											
TITLE EXISTING GROUND FLOOR PLAN											
 CREATIVE DESIGN & STRUCTURE Ltd. HENSON HOUSE NEWTOWN ROAD HENLEY-ON-THAMES RG9 1HG Tel 01491 411922 info@creativedesignandstructure.co.uk www.creativedesignandstructure.co.uk											
DRAWN DP		SCALE @ A3 1:50									
DATE AUGUST 2018											
DRAWING NO.			REV.								
25818-01			<table border="1"> <tr> <td></td><td></td><td></td><td></td></tr> <tr> <td></td><td></td><td></td><td></td></tr> </table>								