




West Elevation



East Elevation

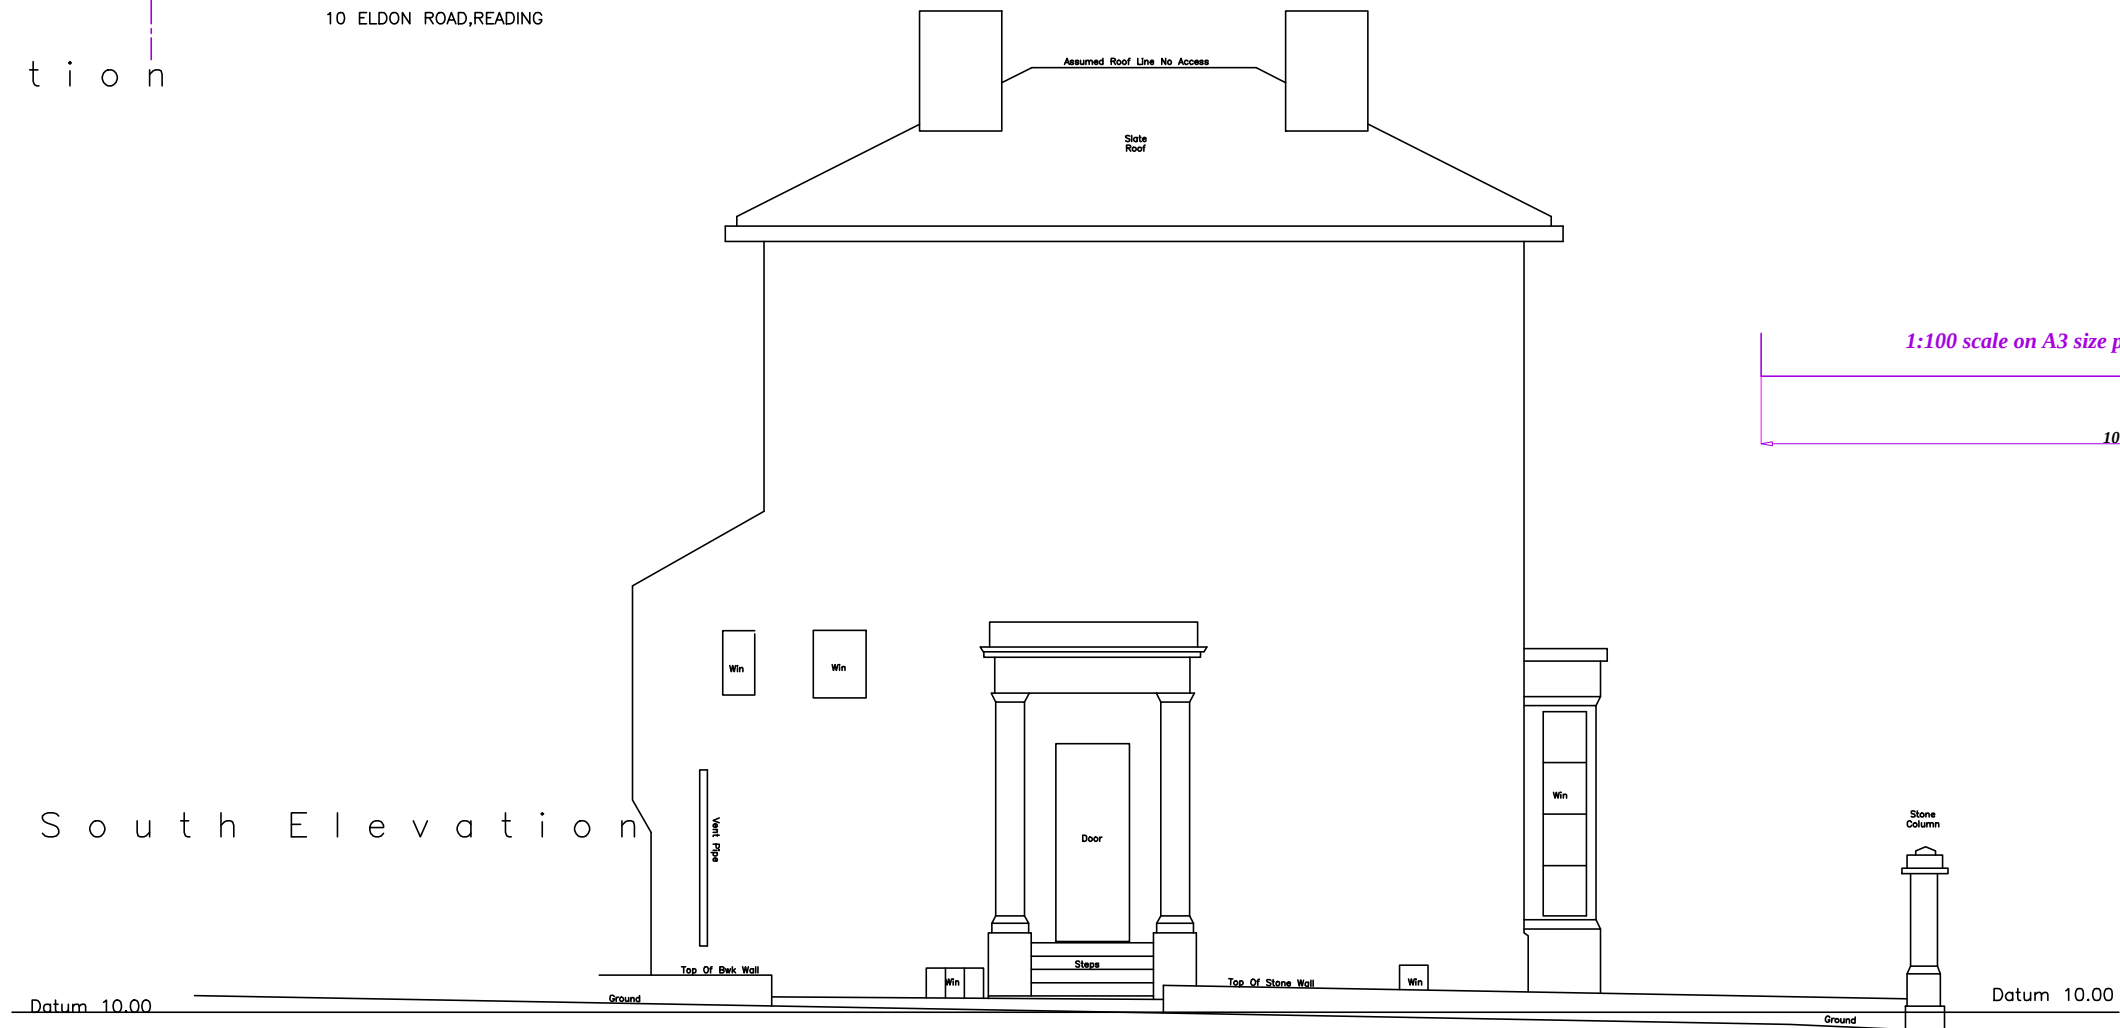

South Elevation

1:100 scale on A3 size paper . Print at 1:1 scale.
10000 mm

AD sheet 1:50			
Peter J.H. Roberts & Associates <u>LAND & MEASURED BUILDING SURVEYS</u> 14 Falsloff Avenue, Earley Reading, Berkshire, RG6 5TQ Tel: 01189 871966 Mobile: 07970 457986 Email: pjhroberts@btinternet.com			
Client		B.W. CLARK	
Project		10 ELDON ROAD, READING	
Drawing Title		ELEVATIONS	
Scale	1:100	Date	28/3/19
Survey Notes The North Point is indicative only, and grid is arbitrary. All levels are related to survey station No.2 arbitrary value 10.000			
Drawing No. 28319-E1.DWG		Revision ISSUE	
Drawn	ACAD	Operator	PJHR
Plotted	HP600	Issued	29/3/19