


NOTES
For use in the precise named location only.

Copyright reserved by **Pitch**, Architects Limited

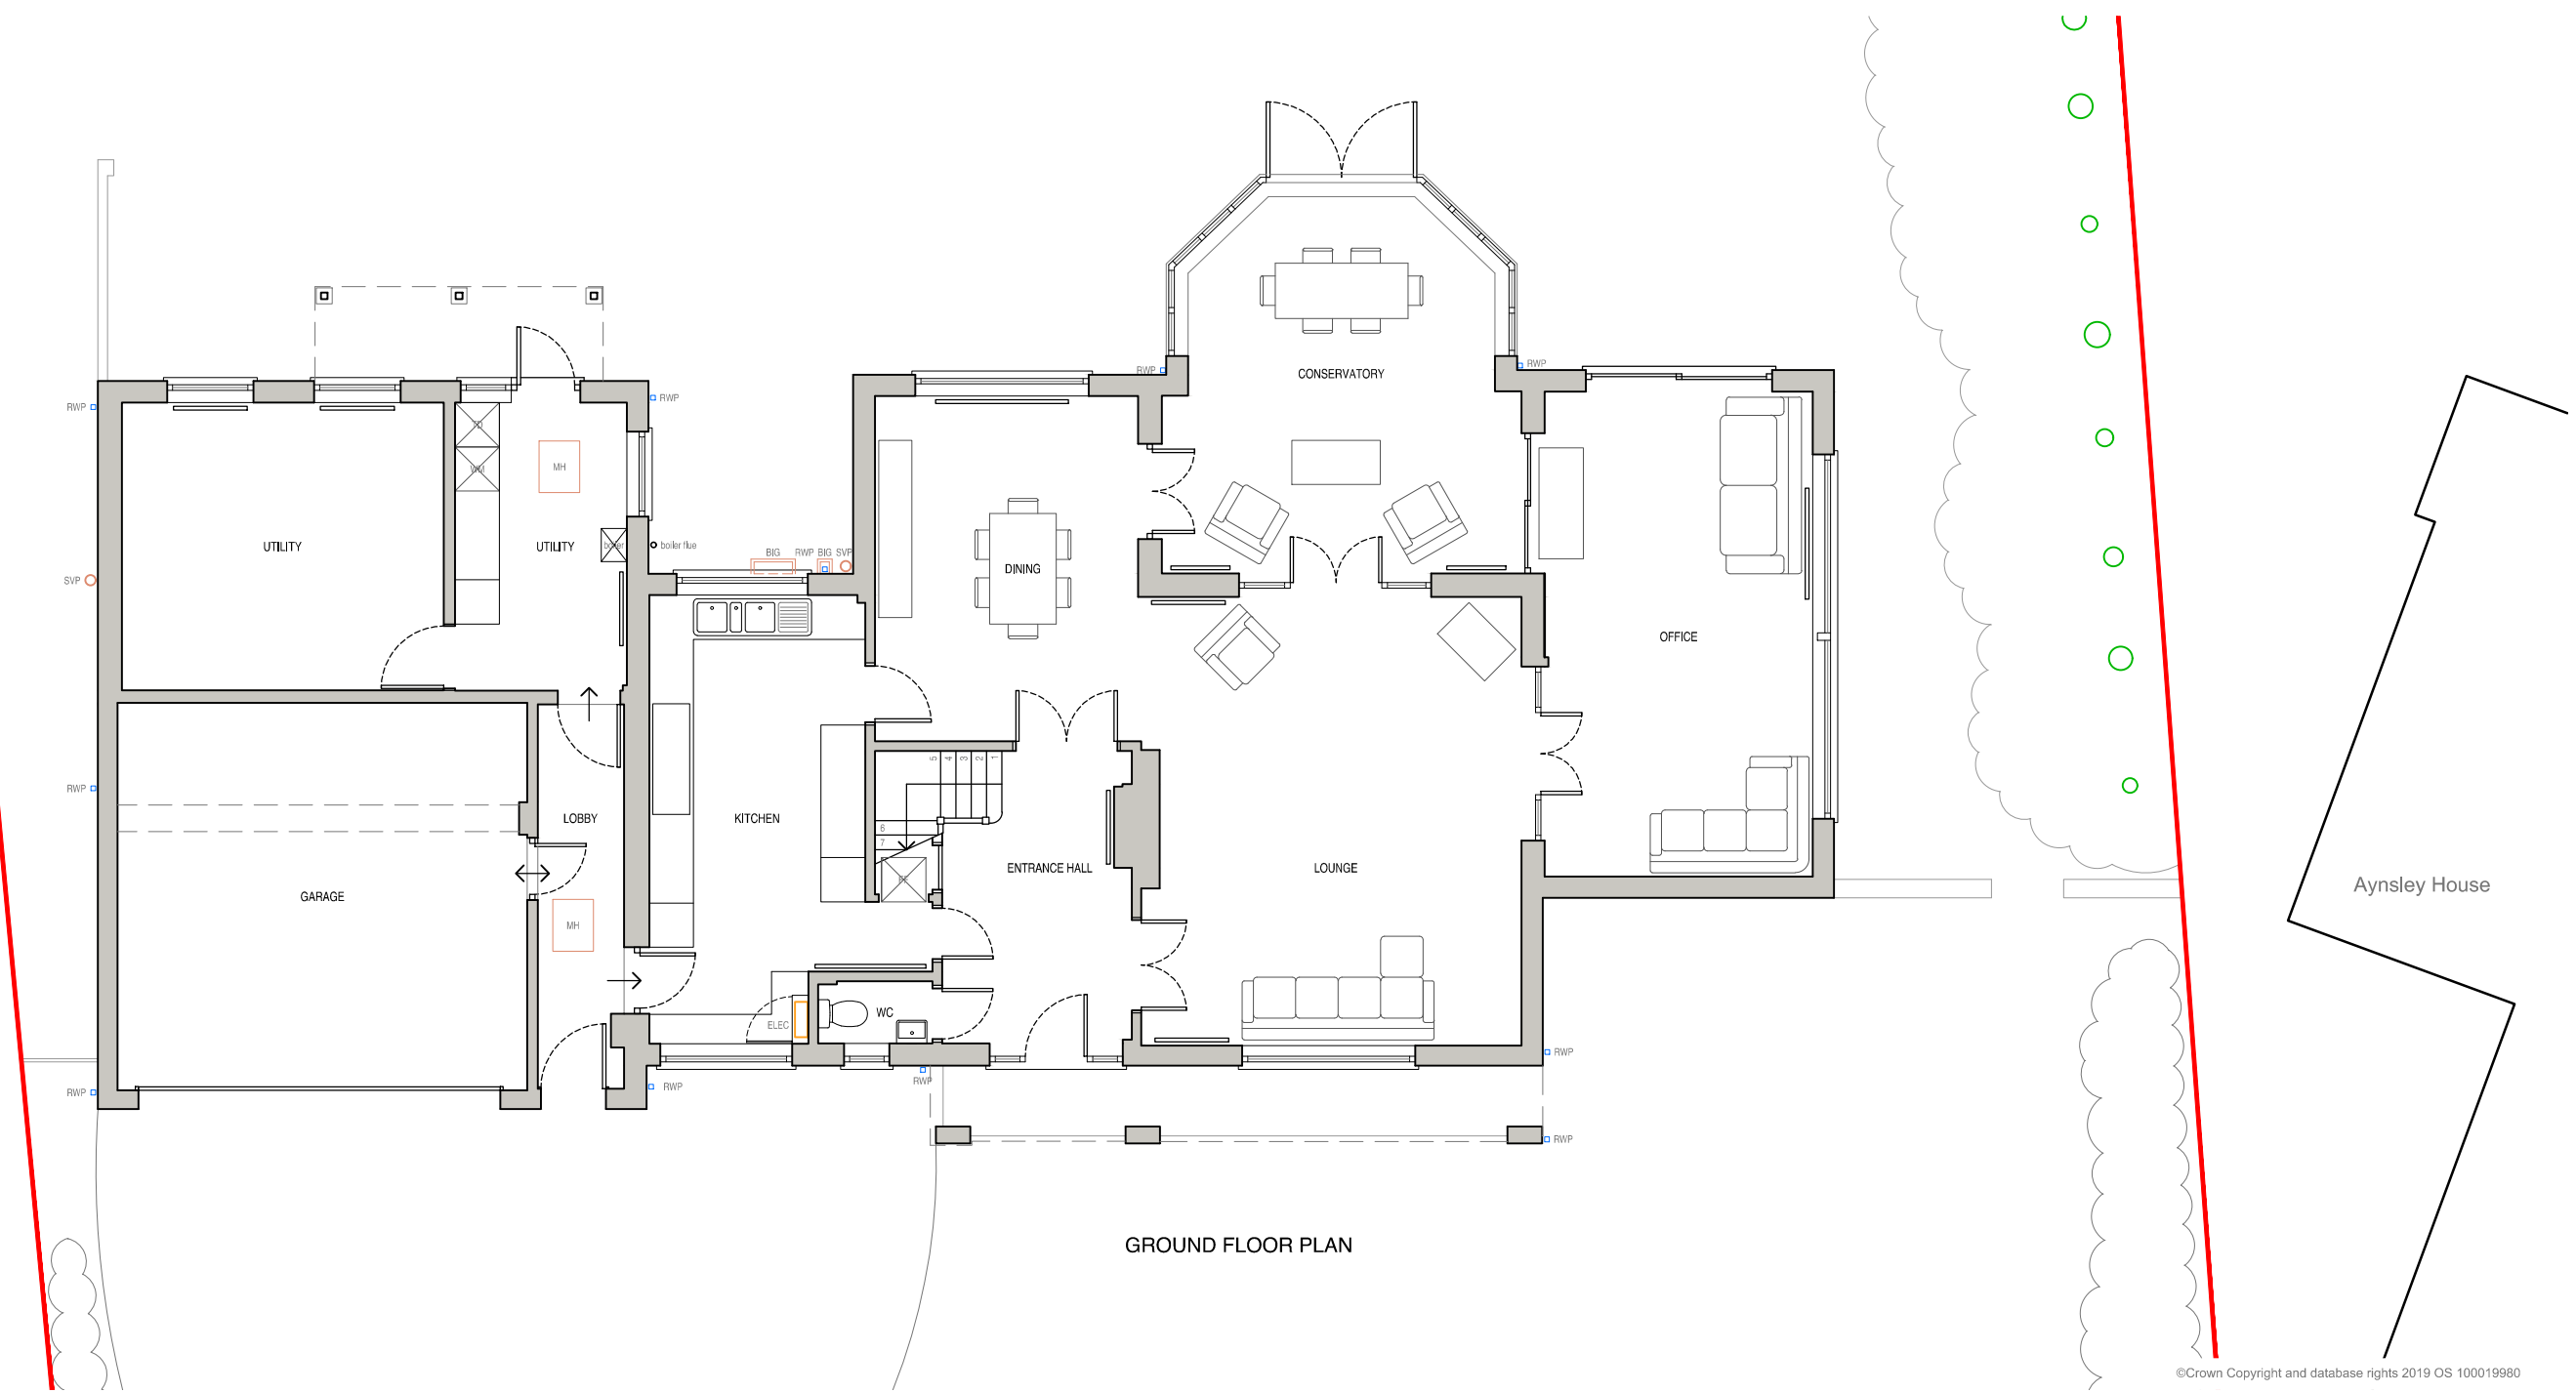

GROUND FLOOR PLAN

©Crown Copyright and database rights 2019 OS 100019980



	a. 1 Chiltern Court, 37 St.Peter's Avenue, Caversham, Reading, RG4 7DH t. 0118 948 4618 e. info@pitcharchitects.co.uk w. www.pitcharchitects.co.uk	Project Title Proposed Alterations to Arrochar, 5 High Meadows Caversham RG4 7EL Client Name Mr & Mrs Reeves	Rev - Date - Revision -				
			Drawing Title Existing Floor Plans - Ground Floor <table><tr><td>Drawing Scale 1:100 @ A3</td><td>Date Aug '19</td><td>Status Planning</td><td>Drawn/checked MC/KM</td></tr></table>	Drawing Scale 1:100 @ A3	Date Aug '19	Status Planning	Drawn/checked MC/KM
			Drawing Scale 1:100 @ A3	Date Aug '19	Status Planning	Drawn/checked MC/KM	
			<table><tr><td>Drawing Ref 19047 - SU - 002</td><td>Rev</td></tr></table>				Drawing Ref 19047 - SU - 002
Drawing Ref 19047 - SU - 002	Rev						
© Pitch, Architects Limited							