



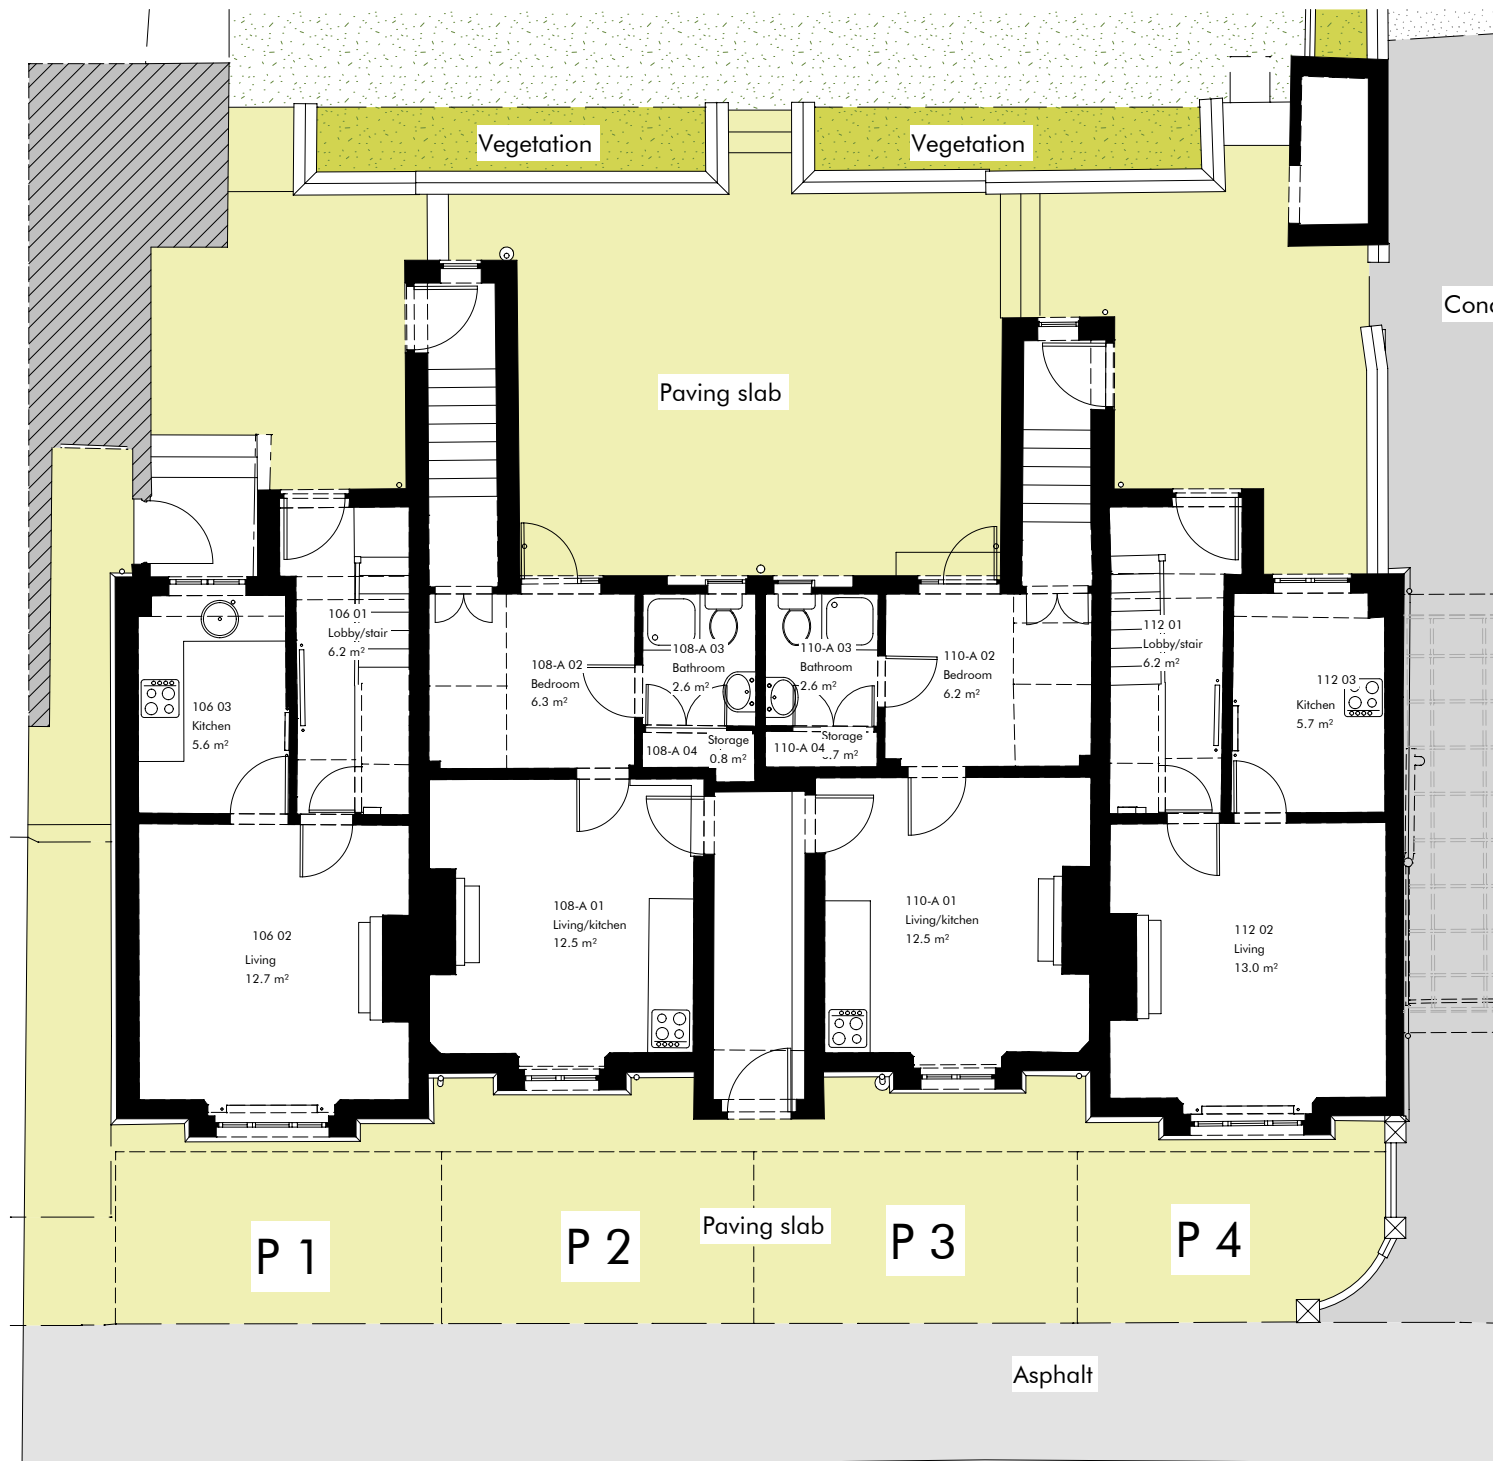

Westfield Road

1  
1001

Ground floor plan  
scale 1:100@A3

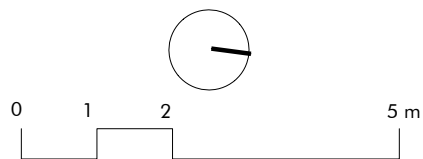

| Revision | Release date | Drawn/Checked | NOTES                    |
|----------|--------------|---------------|--------------------------|
| A        | 20/05/2019   | CB            | First issue for planning |
|          |              |               |                          |
|          |              |               |                          |
|          |              |               |                          |
|          |              |               |                          |

CLIENT: Prospect Development Ltd  
GENERAL NOTES



Avalon Construction & Design  
a: Black Mews, Richmond TW9 3GA  
e: architecture@avalonbuild.co.uk  
w: avalonbuild.co.uk  
t: 020 7348 9058  
m: 07891 174552

PROJECT: Westfield Rd  
ADDRESS: 106-116 Westfield Rd - Reading RG4 8JH  
DRAWING TITLE: Ground floor plan as existing  
DRAWING NO: ACD 05181001

PURPOSE OF ISSUE: PLANNING

SCALE: 1:100

FORMAT: A3