


NOTES

For use in the precise named location only.

Copyright reserved by Pitch, Architects Limited

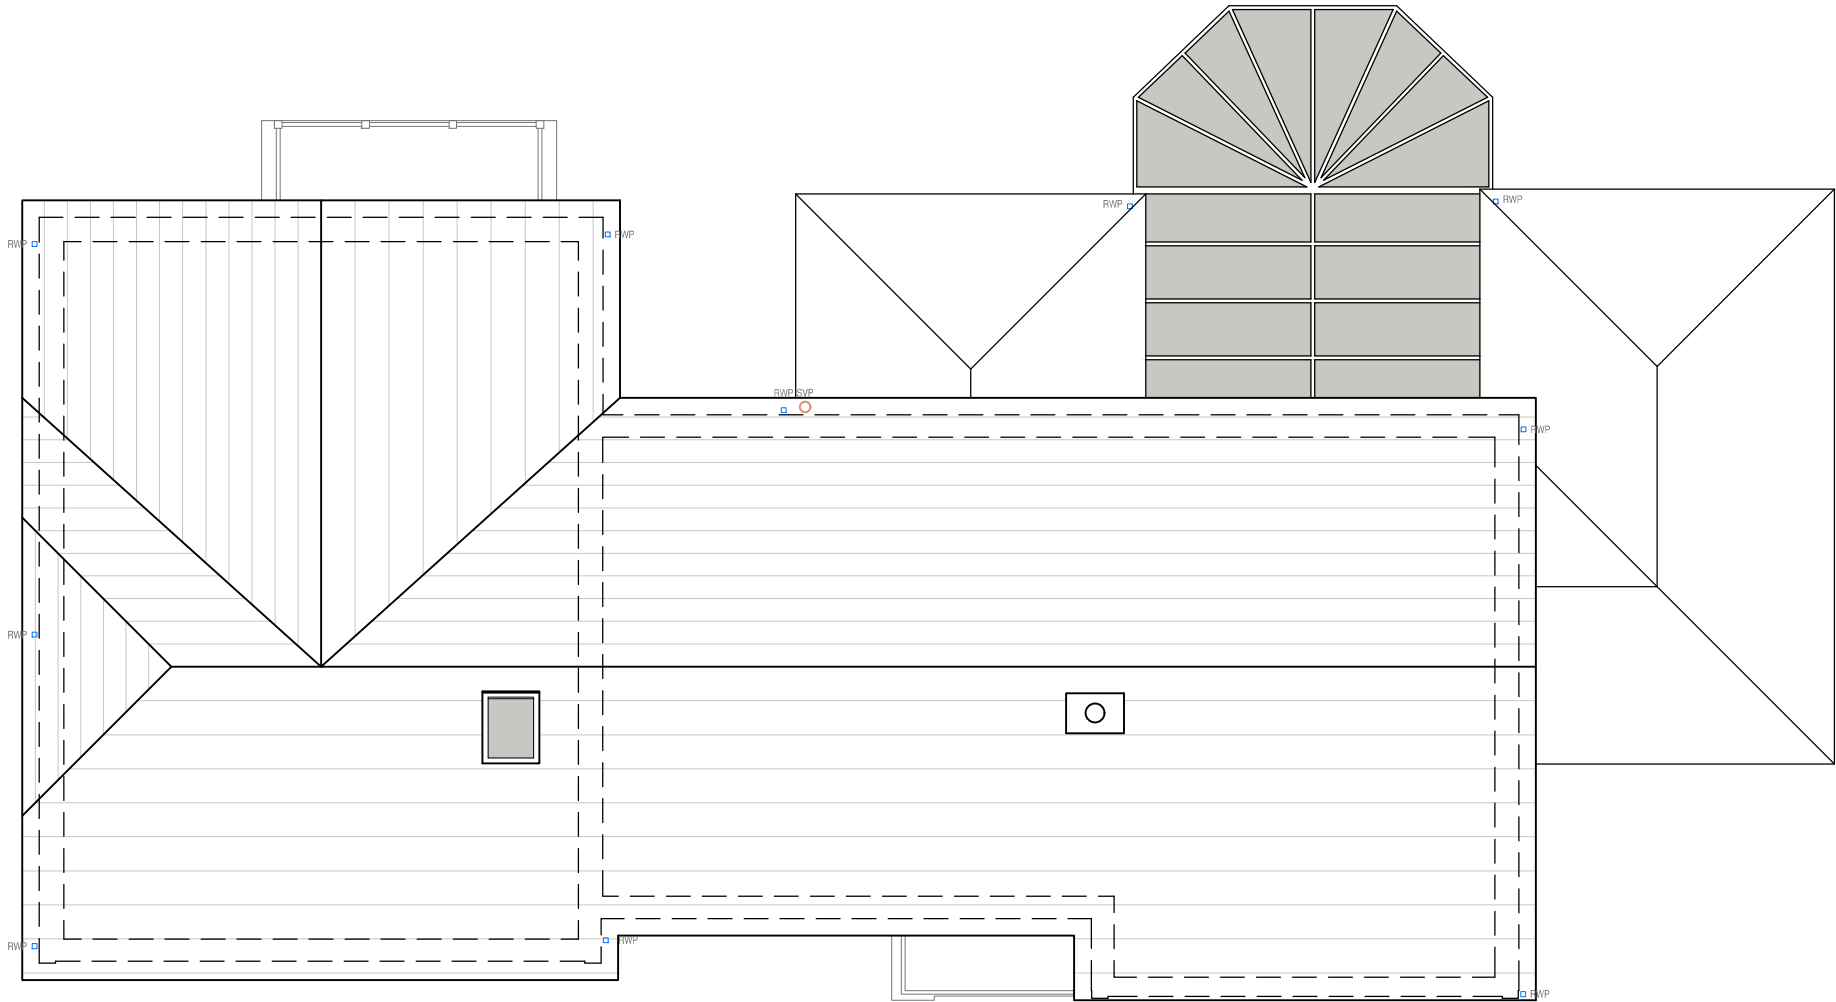

ROOF PLAN

Aynsley House

©Crown Copyright and database rights 2019 OS 100019980

Scale Bar (1:100)



Rev - Date - Revision -

pitch.
ARCHITECTS

a. 1 Chiltern Court,
37 St.Peter's Avenue,
Caversham,
Reading,
RG4 7DH
t. 0118 948 4618
e. info@pitcharchitects.co.uk
w. www.pitcharchitects.co.uk

Project Title
**Proposed Alterations
to
Arrochar, 5 High Meadows
Caversham
RG4 7EL**
Client Name
Mr & Mrs Reeves

Drawing Title
Existing Floor Plans - Roof Plan
Drawing Scale
1:100 @ A3
Date
Aug '19
Status
Planning
Drawn/checked
MC/KM

Drawing Ref
19047 - SU - 004 -
Rev

© Pitch, Architects Limited