


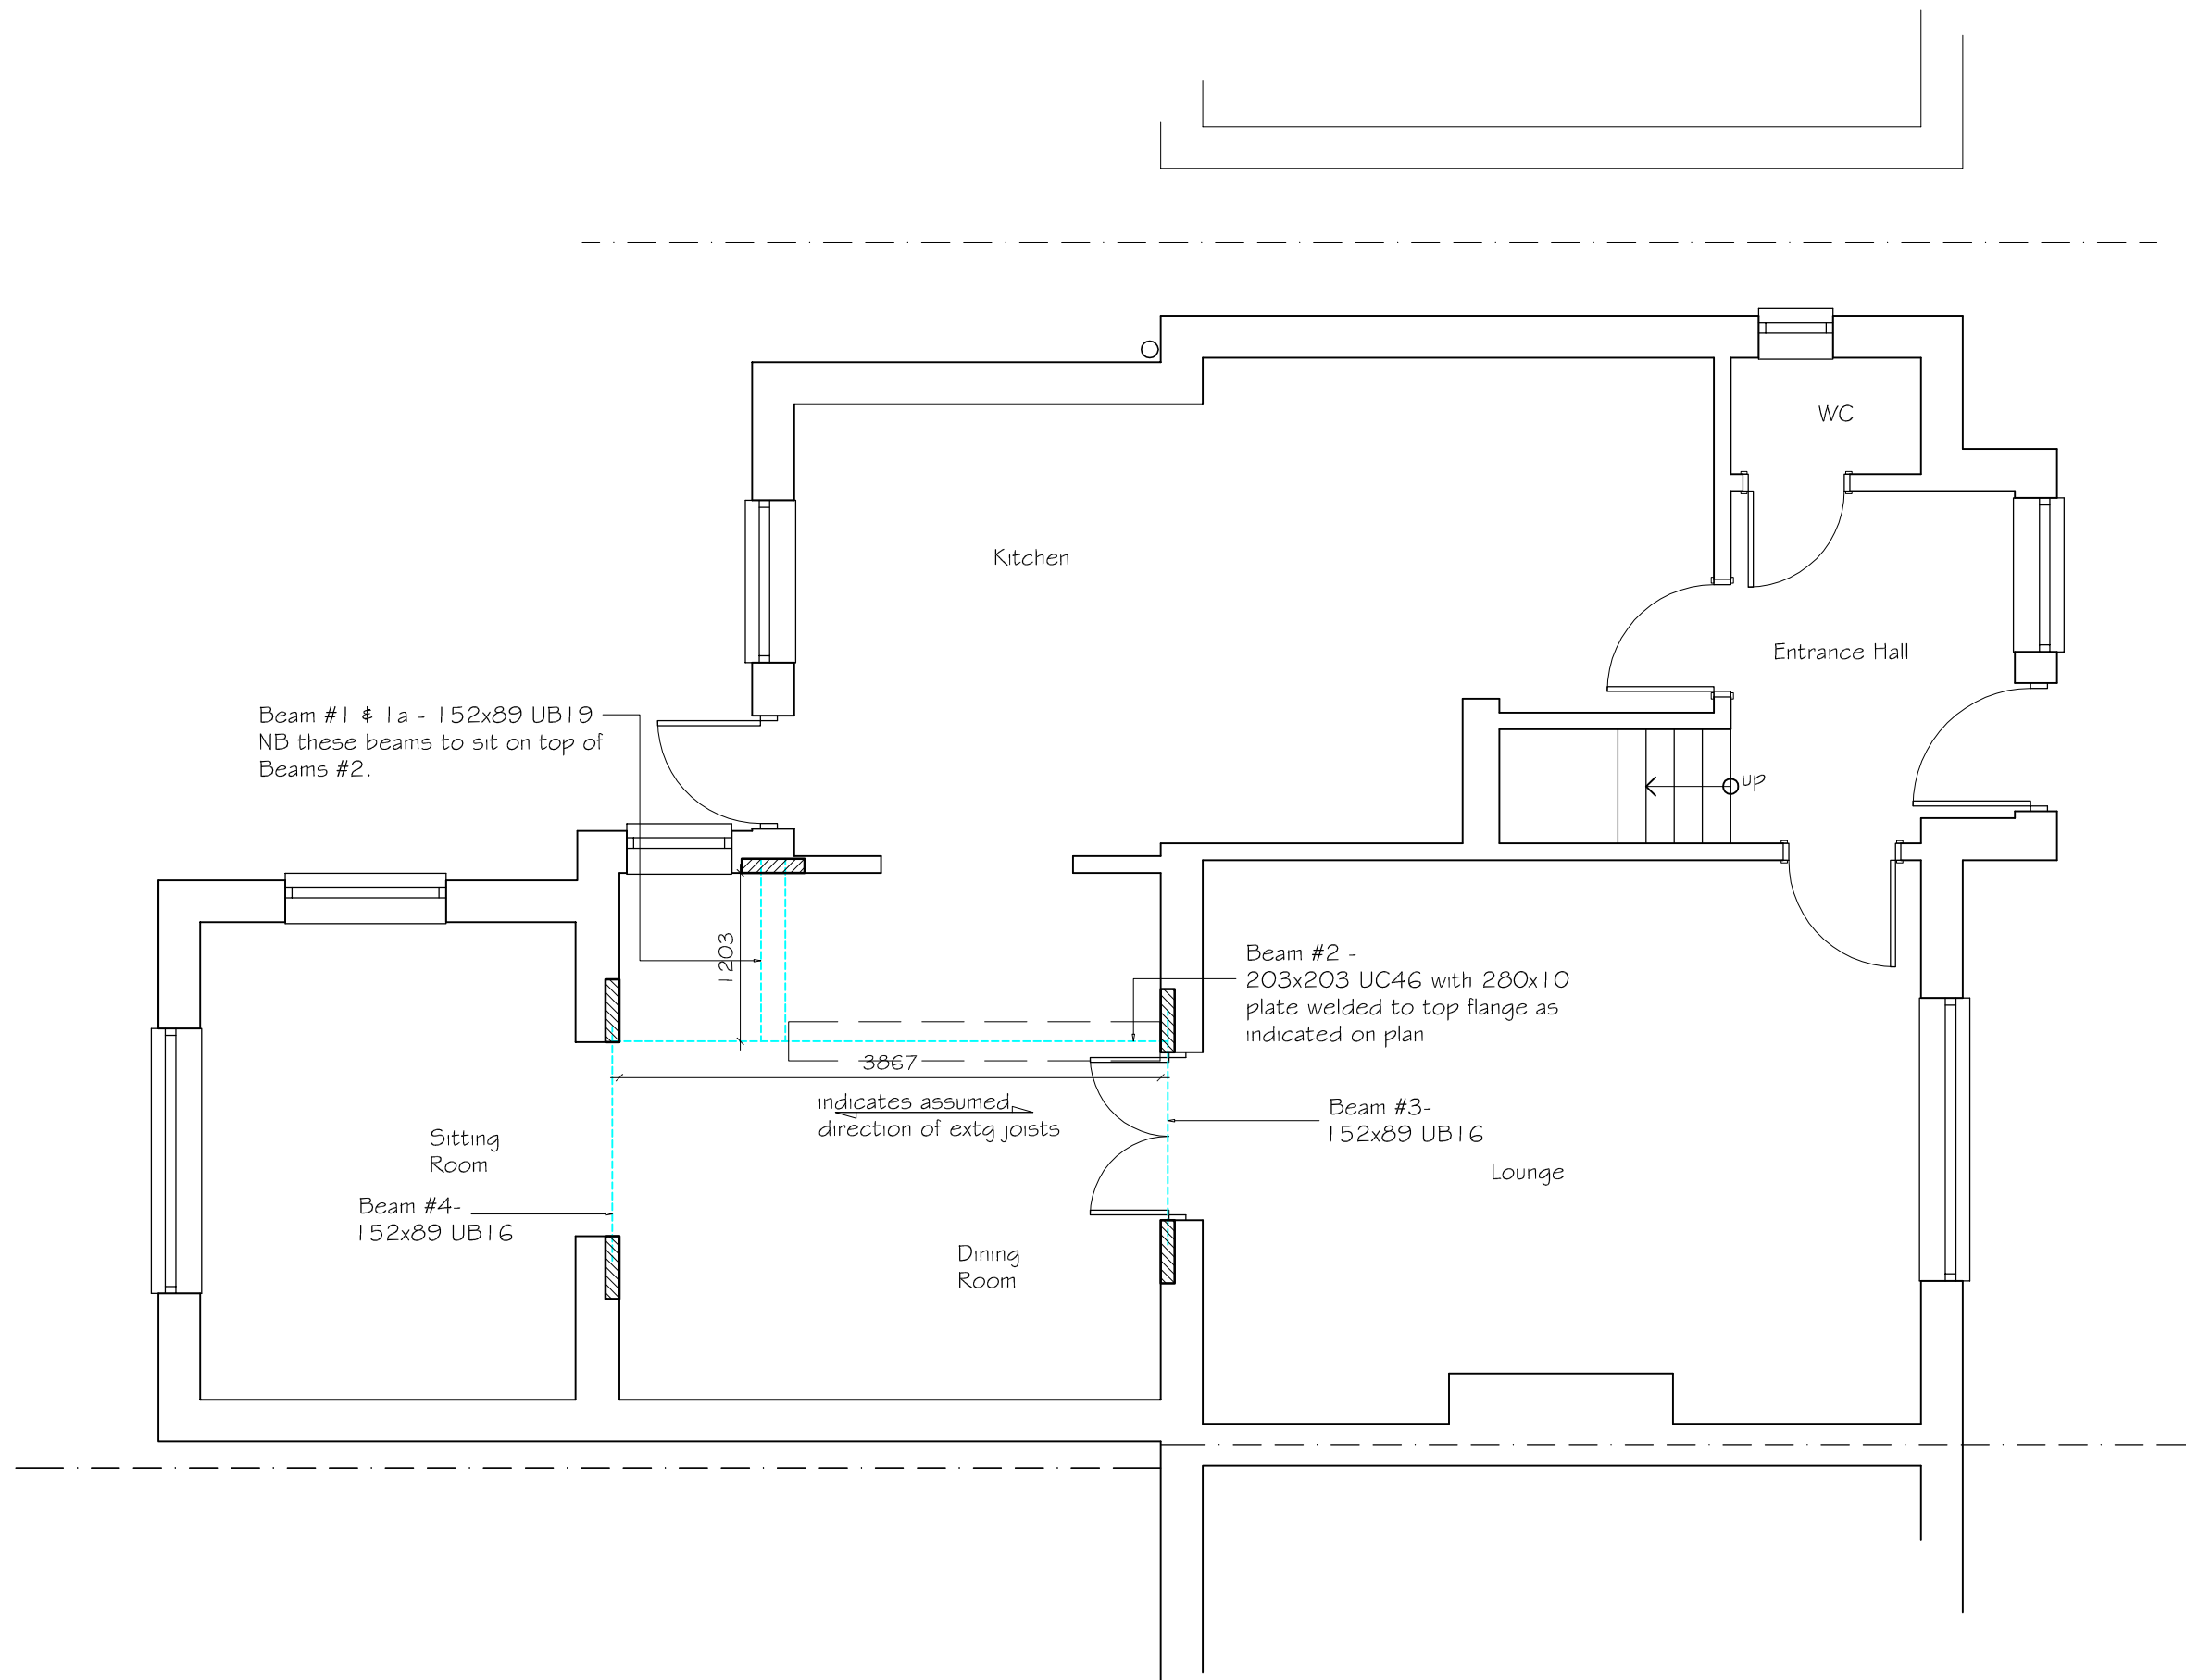

EXISTING GROUND FLOOR PLAN

DATE	MODIFICATION	ISSUE	TITLE:-	SCALE:-	
			EXISTING PLANS & ELEVATIONS For Mr & Mrs D Mills 87 Mayfair, Tilehurst, Reading. RG30 4RB	1:50 uos @A3	
				DRAWN BY:-	DATE:-
				CVS Designs Ltd	June 2019
				DRAWING No:-	REV:-
				01	