


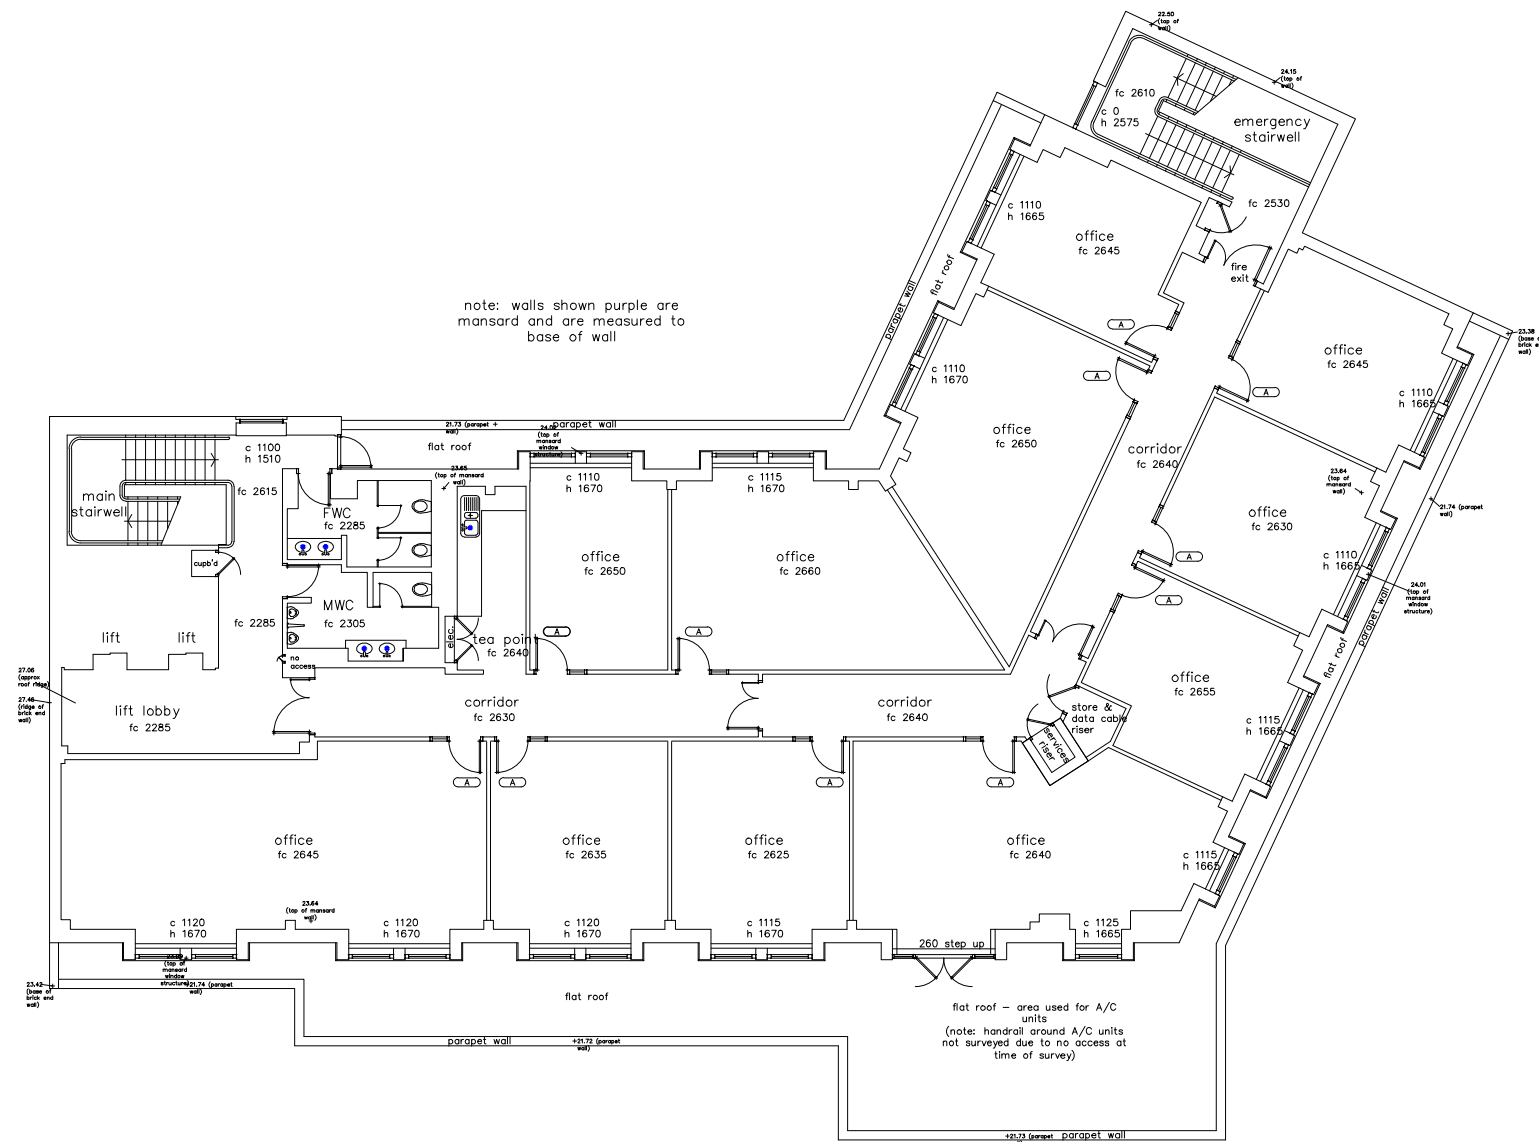

**EXISTING THIRD FLOOR PLAN**  
SCALE 1:200

Rev: A / 14.03.2019 / General Revisions



6 Wrotham Business Park  
Barnet, Herts  
EN5 4SZ

t: 0208 275 1080  
e: enquiries@planningconsent.com  
w: www.planningconsent.com

Drawing Title:  
**Existing Third Floor  
Plan**  
Project:  
P.D.Application

Scale: 1:200@A3  
Drwn: srt  
Date: April 2019

Location:  
Dukesbridge House,  
Reading, RG1 4SA

Drawing No:

**5016 35**