



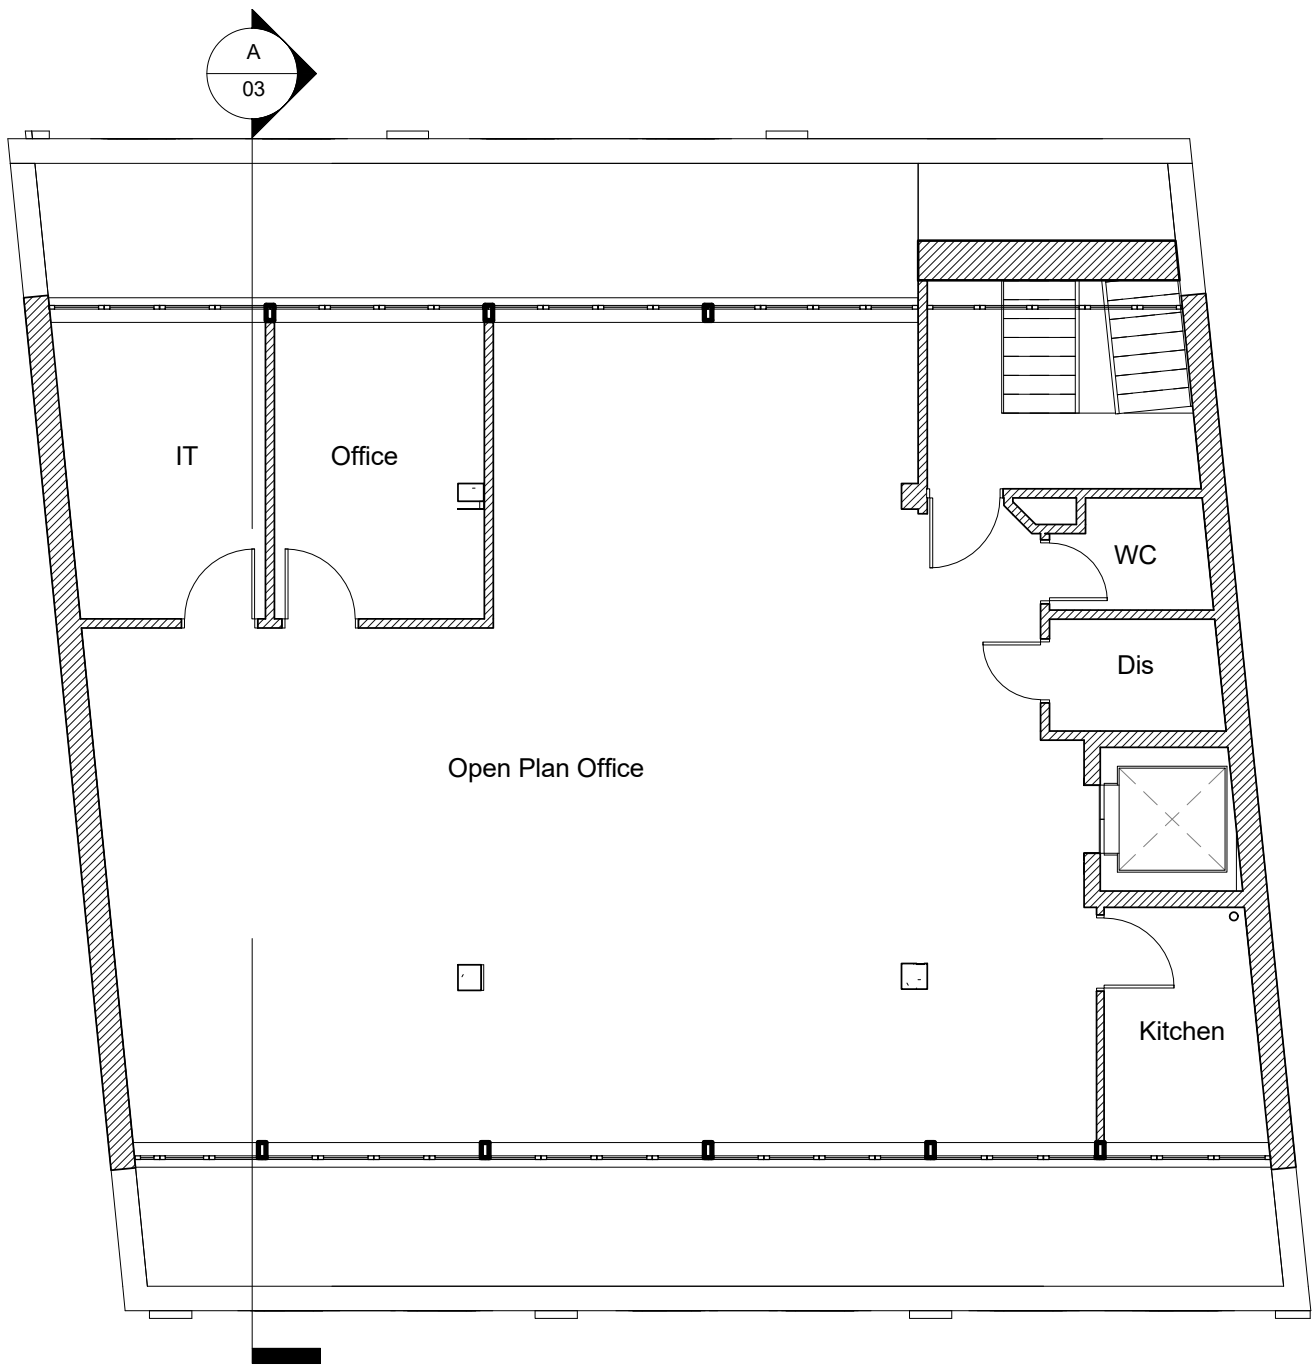


Existing Third Floor Plan  
1 : 100

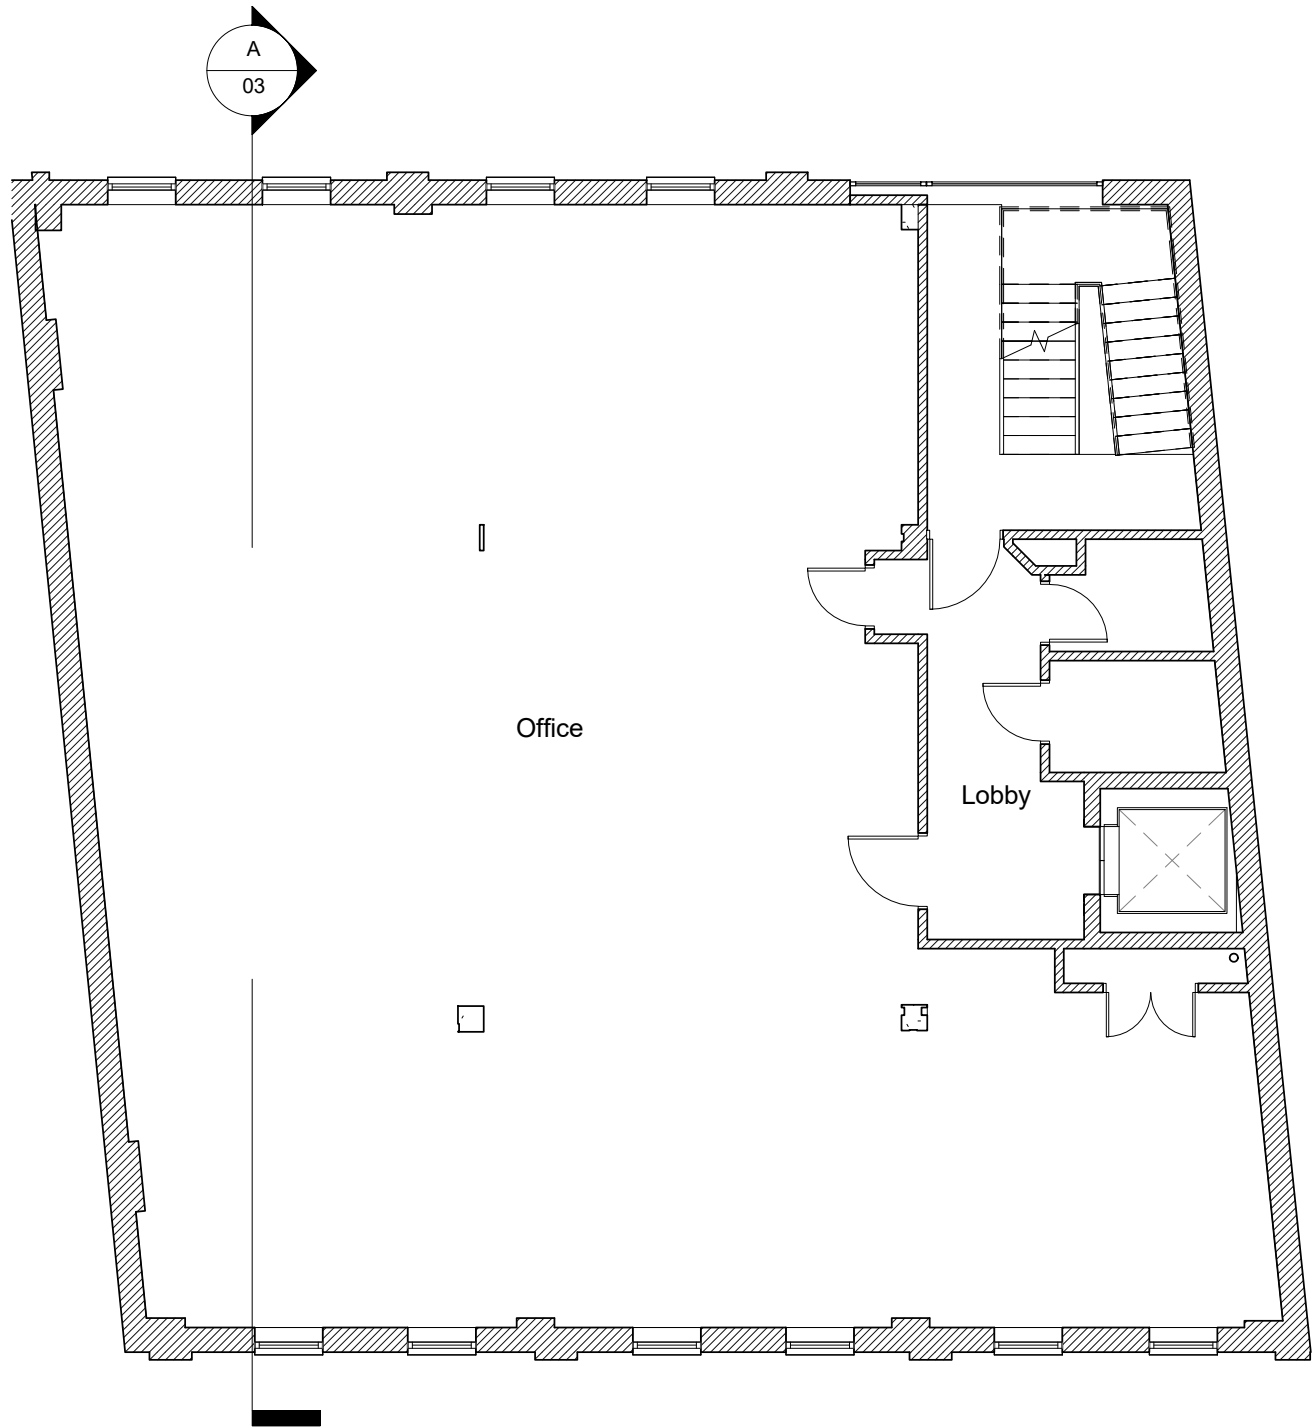

Existing Second Floor Plan  
1 : 100



Existing South Elevation to Car Park  
1 : 100

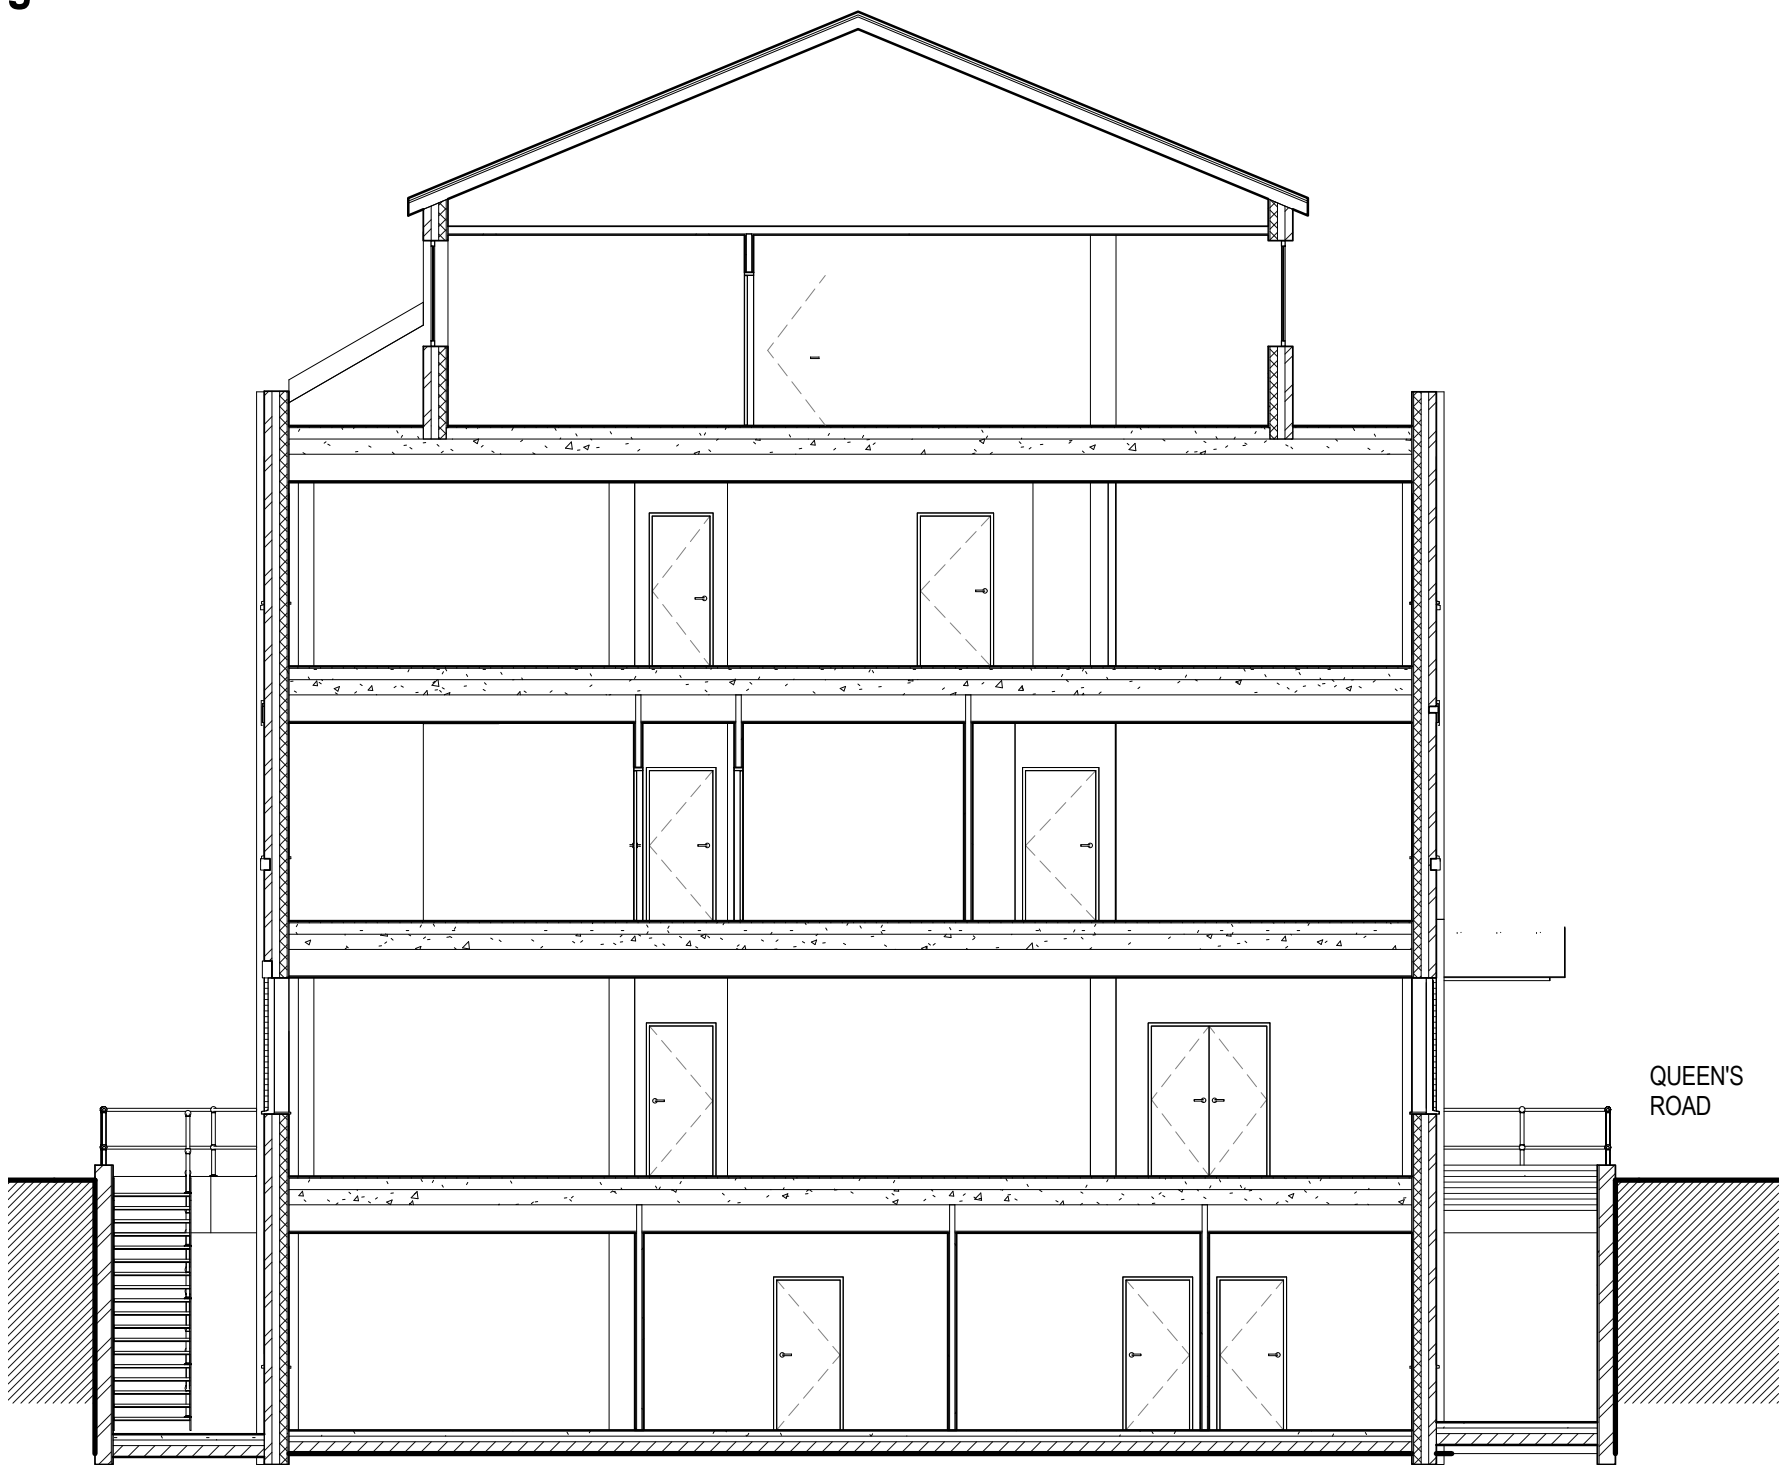

Existing Section A-A  
1 : 100

THIS DRAWING IS A PRINT AND MUST NOT BE SCALED.  
ANY QUERIES REGARDING DIMENSIONS TO BE TAKEN UP WITH  
PENTANGLE DESIGN GROUP.

ALL DIMENSIONS OF EXISTING BUILDINGS TO BE VERIFIED ON SITE.

THIS DRAWING IS THE COPYRIGHT OF PENTANGLE DESIGN GROUP  
AND SHALL NOT BE IN ANY WAY USED OR REPRODUCED WITHOUT  
THEIR PRIOR WRITTEN CONSENT.

NOTES

PLANNING

**PENTANGLE**  
DESIGN GROUP

SUITE 1, 21 BANCROFT HITCHIN HERTS SG5 1JW  
T:01462 431133 E:pdg@pentangledesign.co.uk

JOB TITLE  
Residential Conversion  
Havell House, 62-68 Queens Road, Reading

for Singh Construction Ltd

DRAWING TITLE  
Plans, Elevations and Section as Existing

| SCALE      | DRAWING NUMBER | REVISION |
|------------|----------------|----------|
| 1 : 100    |                |          |
| DATE       | Aug '15        |          |
| SHT SIZE   | A2             |          |
| JOB NUMBER | 3185           |          |

**03** **B**

ARCHITECTS AND INTERIOR DESIGNERS