



Plan Key

- a - restaurant
- b - circulation
- c - disabled w/c
- d - store
- e - fire escape
- f - main entrance

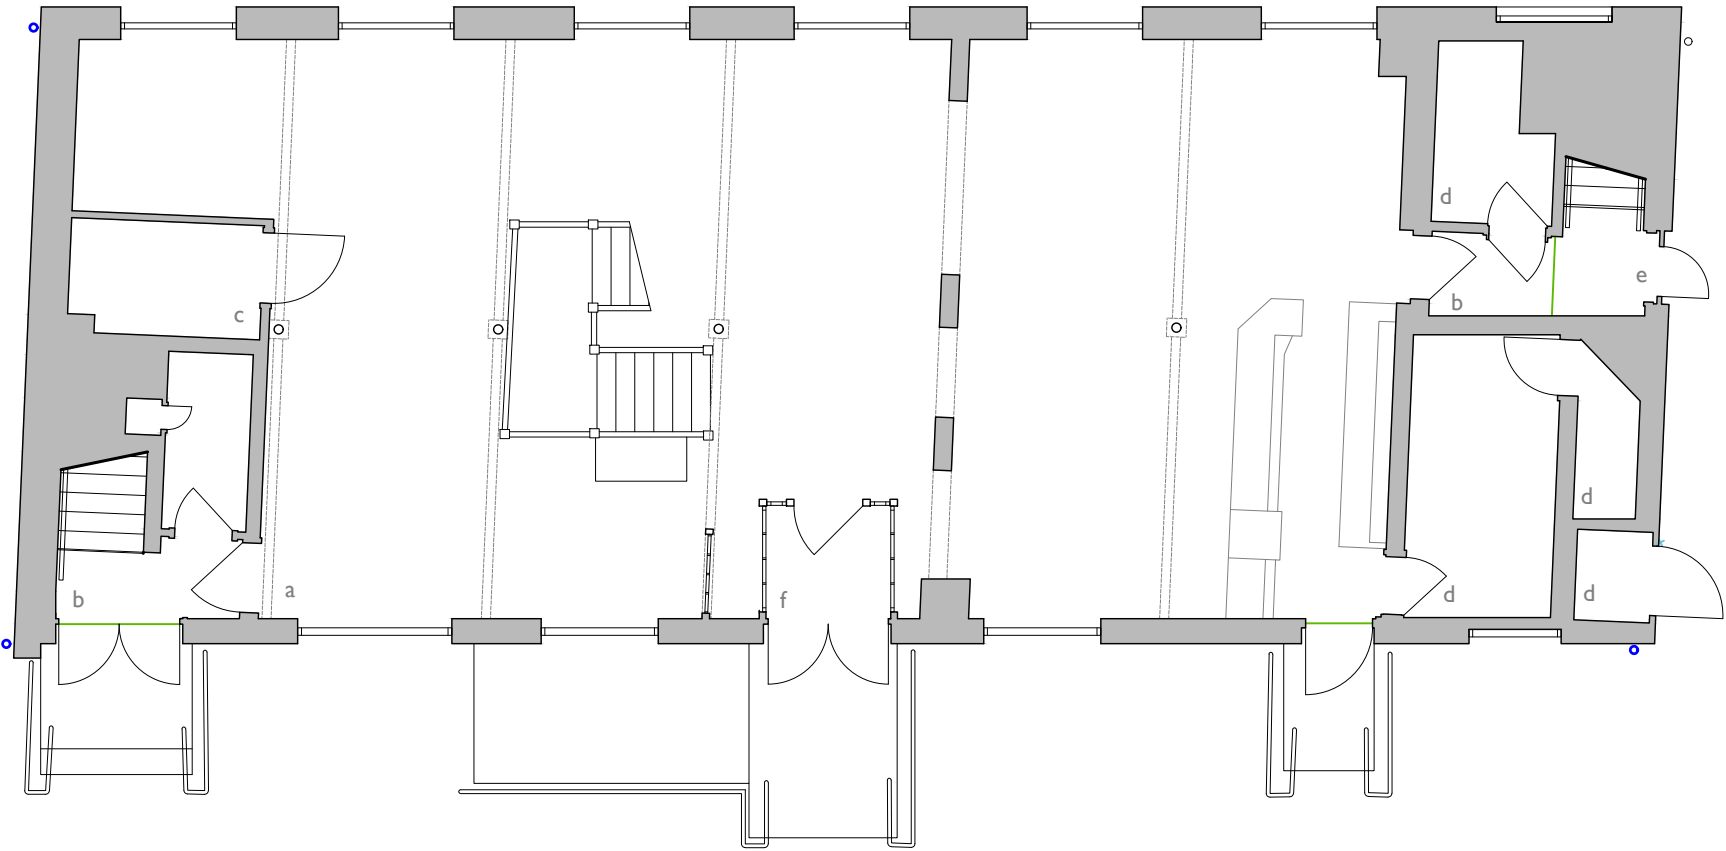

0 | Ground Floor Plan

 

Status: Planning	Drawing: Existing GF Plan	Project: The Maltings	ob architecture. The Dispensary, 5-6 The Square, Winchester, Hants SO23 9ES 01962 865344 obarchitecture.co.uk info@obarchitecture.co.uk
Scale: 1:100 @ A3	Dwg No: 265-D-04	Address: The Maltings, Bear Wharf Reading, RG1 6BT	
NOTE: This drawing is to be scaled for planning purposes only	Date: 08.04.2019	Client: Macniven Quays	