


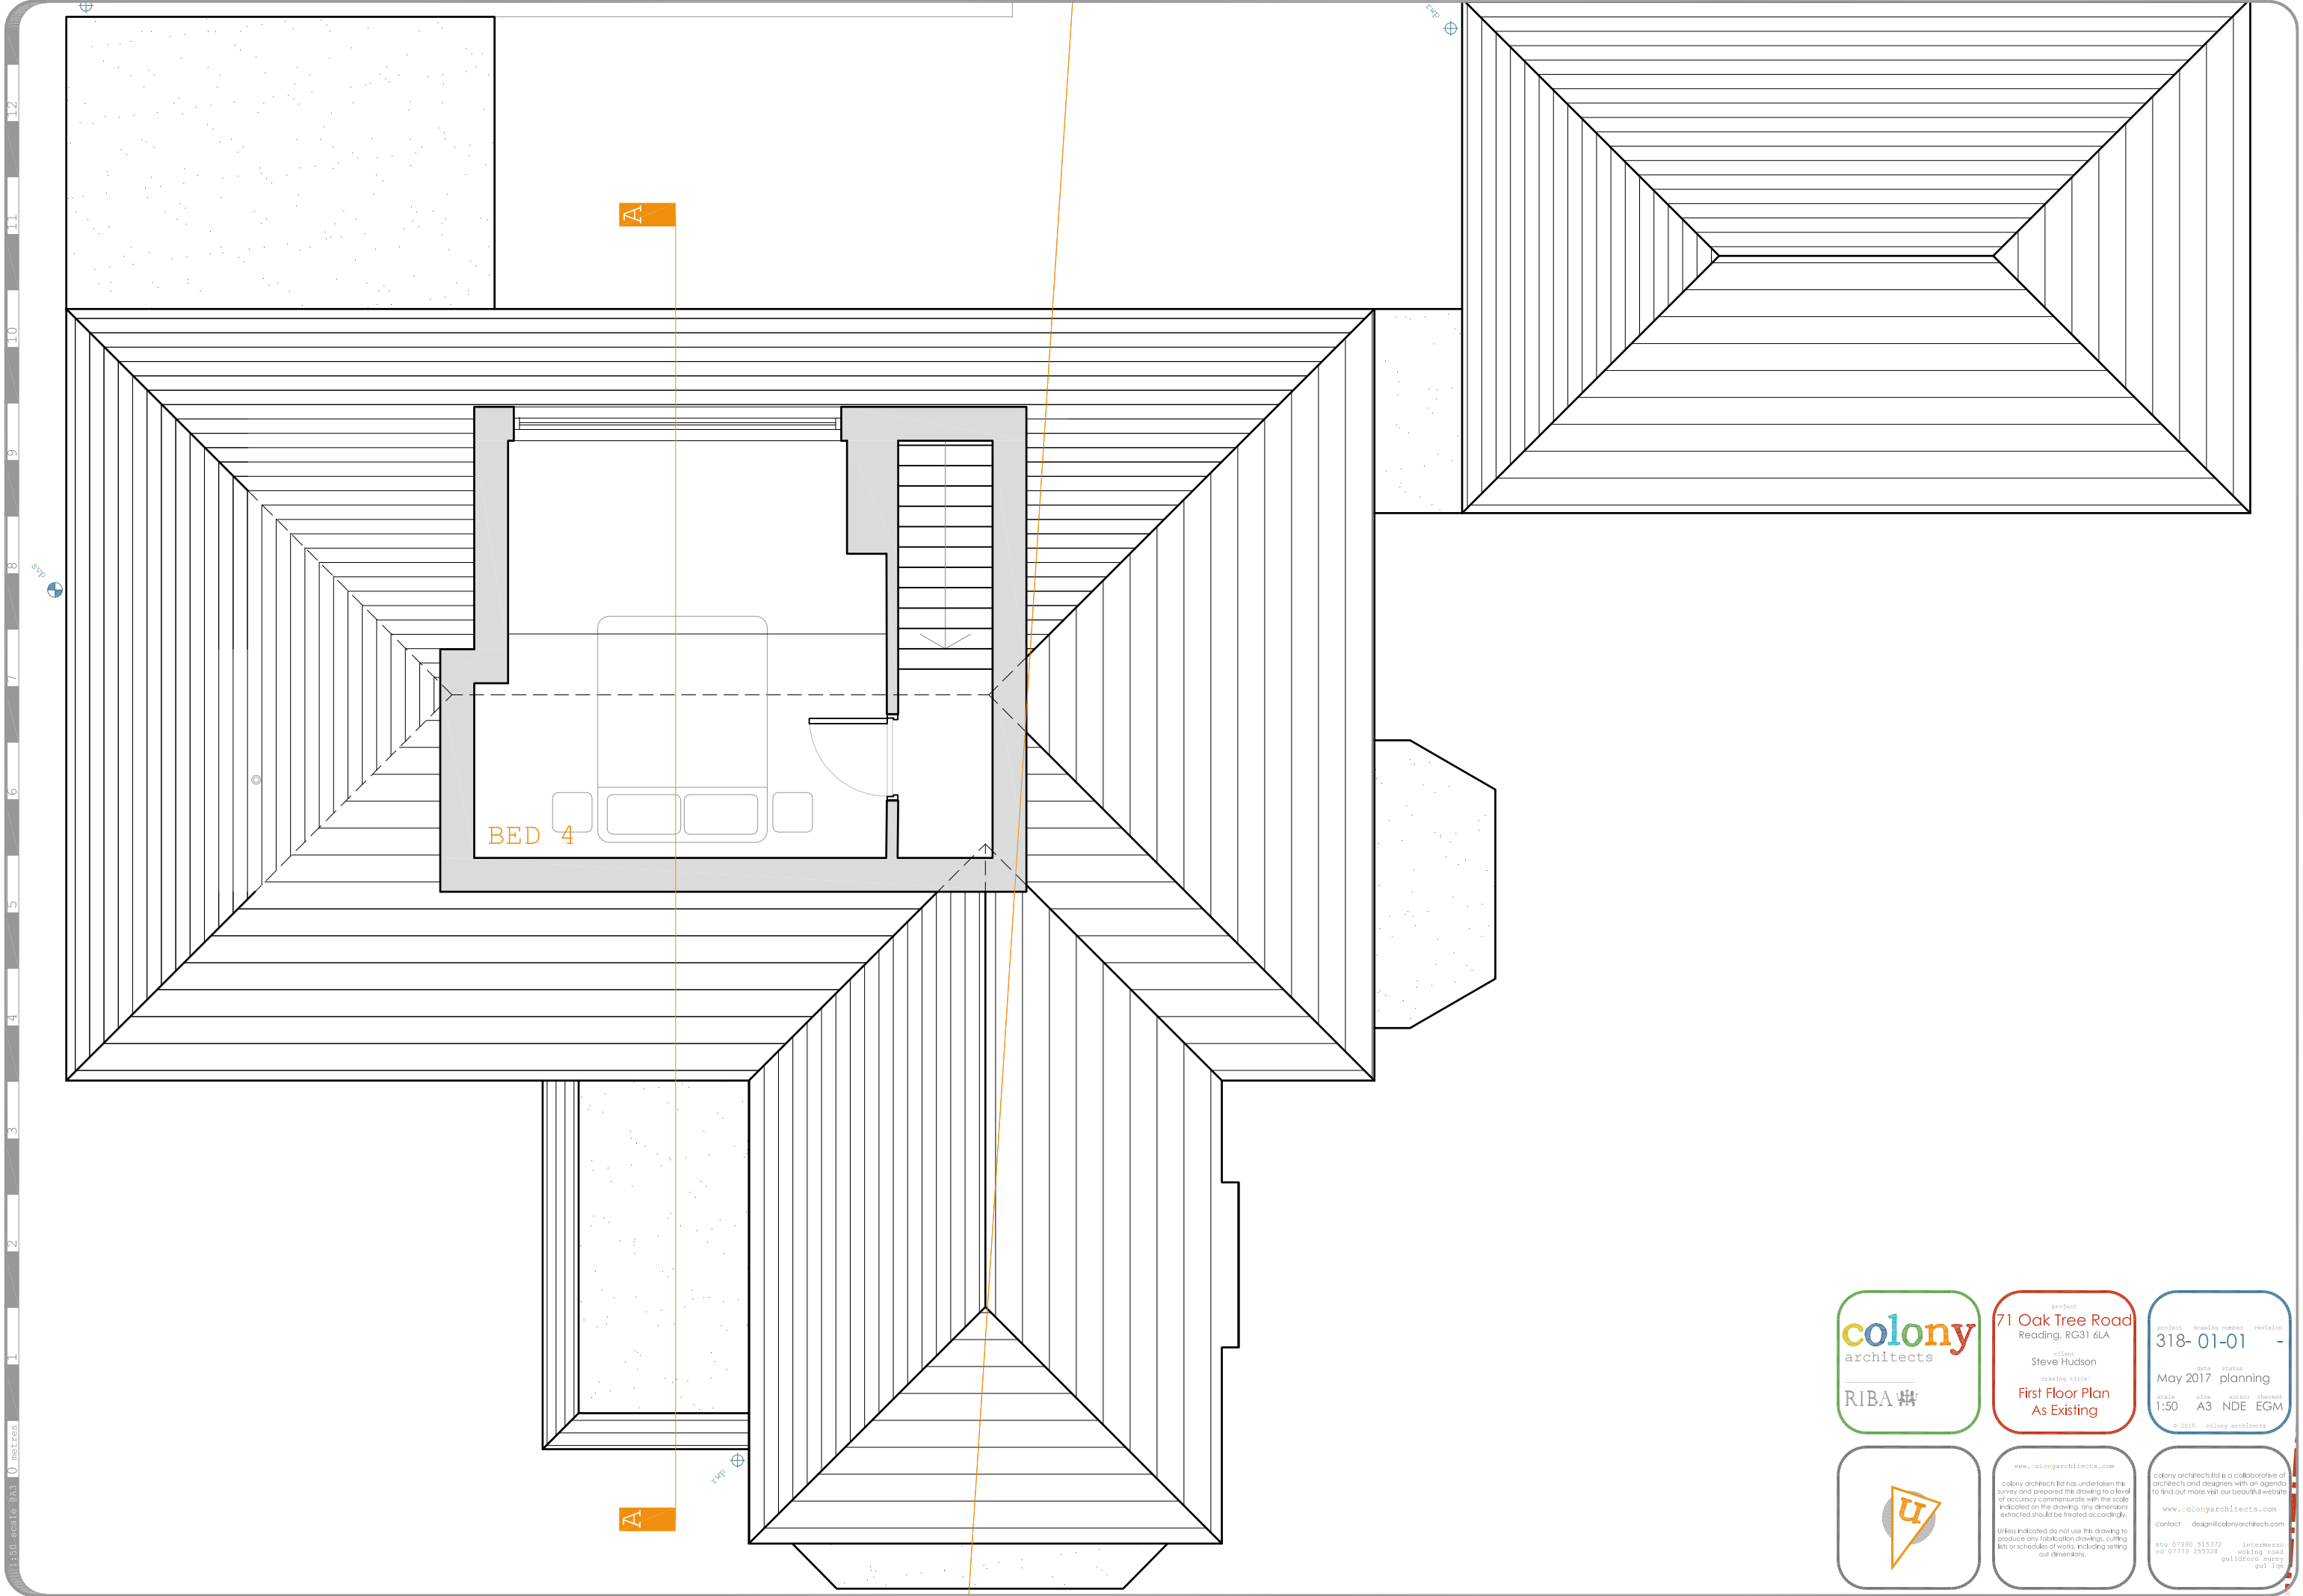



RIBA 

project
71 Oak Tree Road
Reading, RG31 6LA

client
Steve Hudson

drawing title
**First Floor Plan
As Existing**

project	drawing number	revision
318-	01-01	-

date	status
May 2017	planning

scale	size	author	checked
1:50	A3	NDE	EGM

© 2015 colony architects



colony architects ltd has undertaken this survey and prepared this drawing to a level of accuracy commensurate with the scale indicated on the drawing. any dimensions extracted should be treated accordingly.

unless indicated do not use this drawing to produce any fabrication drawings, cutting lists or schedules of works, including setting out dimensions.

colony architects ltd is a collaborative of architects and designers with an agenda to find out more visit our beautiful website

www.colonyarchitects.com

contact: design@colonyarchitects.com

stu 07990 515372 intermezzo
ed 07779 255328 working road
guildford surrey gu1 1pg