


THIS DRAWING IS THE PROPERTY OF CHAMELEON
TECHNICAL SERVICES – COPYING /
REDISTRIBUTION BY CONSENT ONLY

DO NOT SCALE FROM THIS DRAWING IF IN
DOUBT ASK

THIS DRAWING IS FOR OBTAINING LOCAL
AUTHORITY PLANNING AND / OR BUILDING
REGULATIONS APPROVAL AND IS NOT A FULL
SPECIFICATION OF WORKS OR MATERIALS TO BE
EMPLOYED IN THE PROJECT.
THIS DRAWING MUST NOT BE ACTED UPON UNTIL
THE APPROPRIATE PLANNING AND BUILDING
REGULATION APPROVALS HAVE BEEN GRANTED.
ANY WORKS UNDERTAKEN BEFORE THE ABOVE
APPROVALS ARE IN PLACE ARE DONE SO
ENTIRELY AT THE CLIENTS OWN RISK

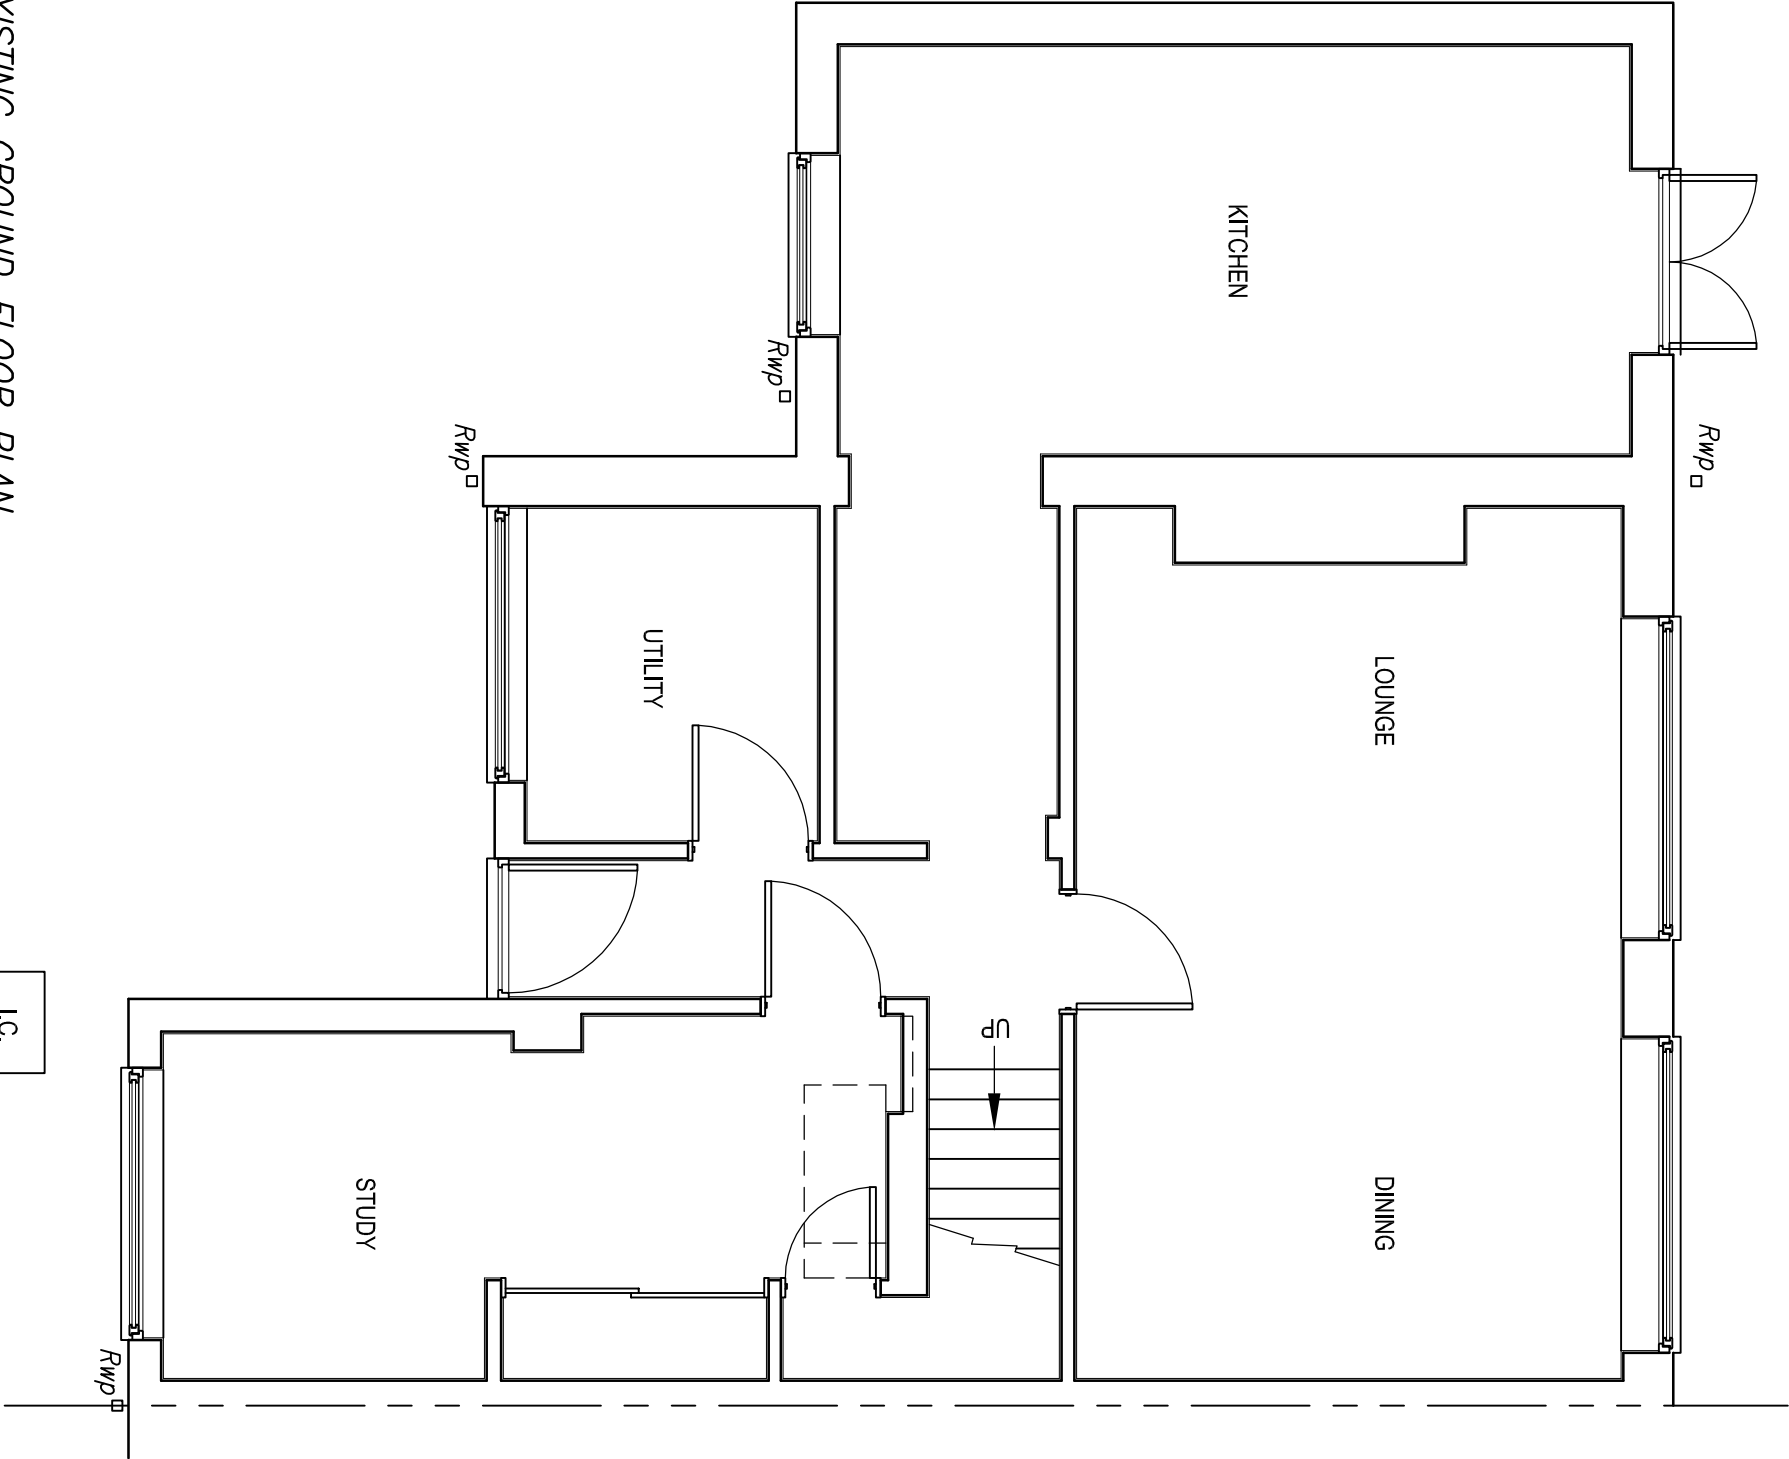

EXISTING GROUND FLOOR PLAN

SCALE 1:50



1:50 Scale

REV	DATE	AMENDMENT	
CHAMELEON TECHNICAL SERVICES 13 RUSSLEY GREEN WOKINGHAM BERKSHIRE ENGLAND RG40 3HT Tel: 0118 979 9914 Mobile: 07795 104501 Email: keth.gwebb@btinternet.com			
CLIENT		MR P GOSWELL	
JOB TITLE			
9 CORINNE CLOSE WHITLEY WOOD READING BERKSHIRE RG2 8AA			
DRAWING TITLE			
EXISTING GROUND FLOOR PLAN			
SCALES AT A2		1:50	
DATE	DRAWN BY	CHECKED BY	
APR 2019	KW		
DRG. NO.	CORINNE-01		REV.