

202 HART AND ROAD, READING RG2 8DR

DRG NO HART - D13B SCALE 1:250 SITE PLAN AS PROPOSED




REV B (15/5/19) RAMPED PATH ADDED

REV A (30/4/19) NOTES ADDED

RE PATIO & EXISTING STEPS.

61.0m

WOOD R

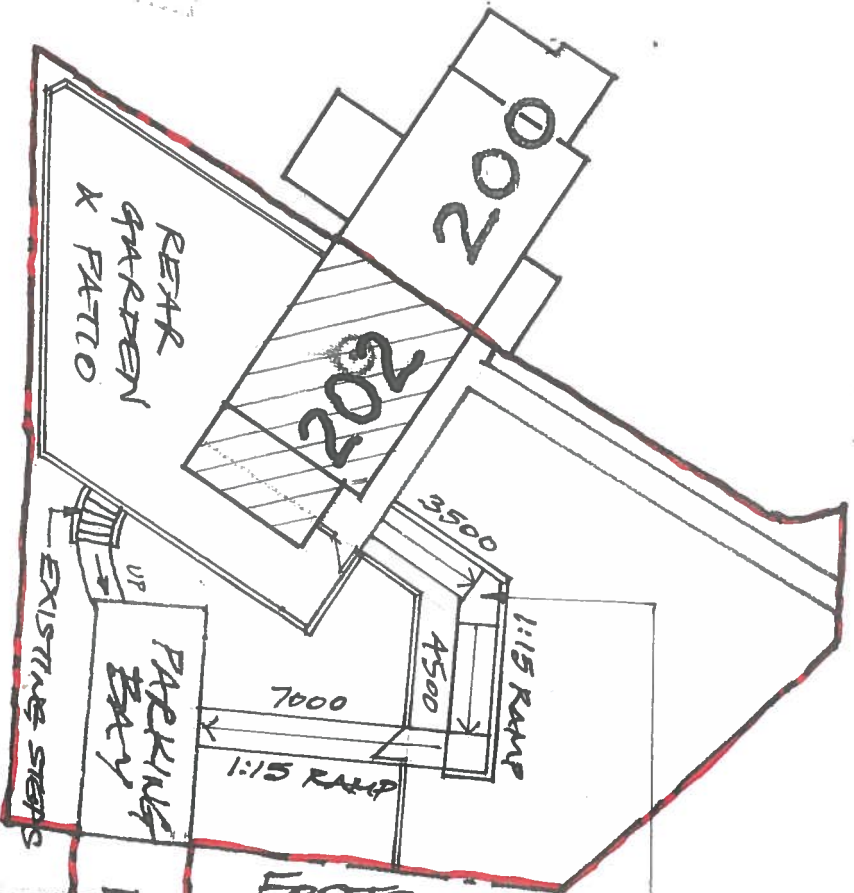

RAMPED PATH 1200 WIDE.
(PERMEABLE PAVING SPEC.)

CABLE TV CABINET

VISIBILITY SPLAY (HATCHED)

BT CABINET

TREE IN GRASS VERGE

DROP KERB

CROSS OVER