


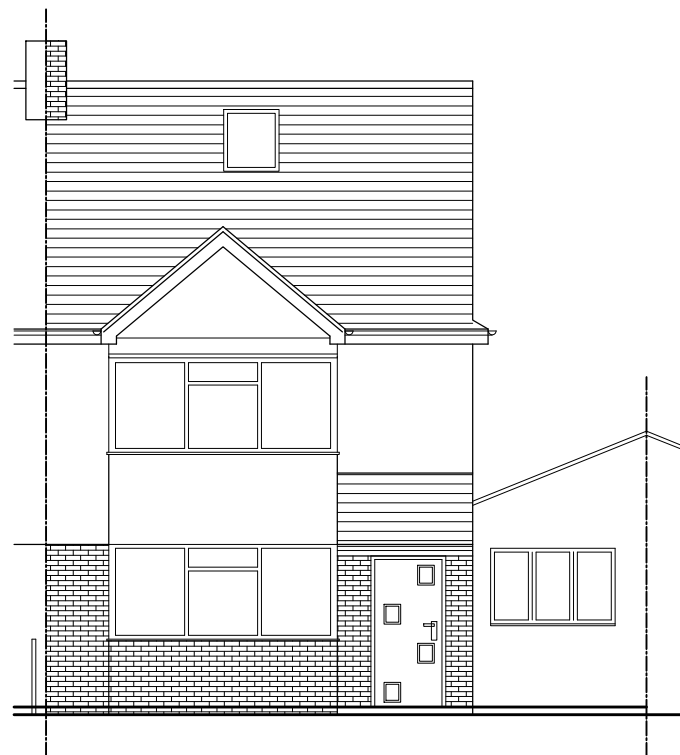


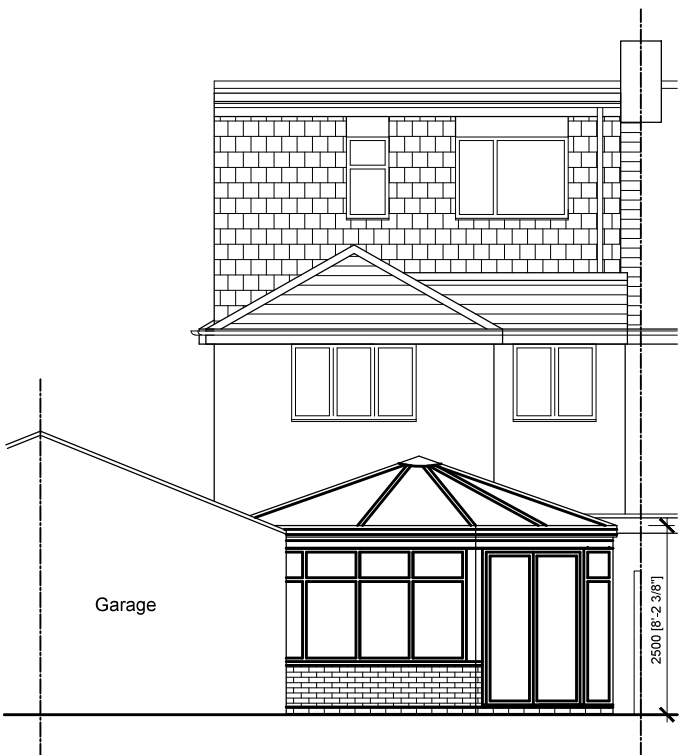


Proposed Front Elevation

 

Proposed Rear Elevation

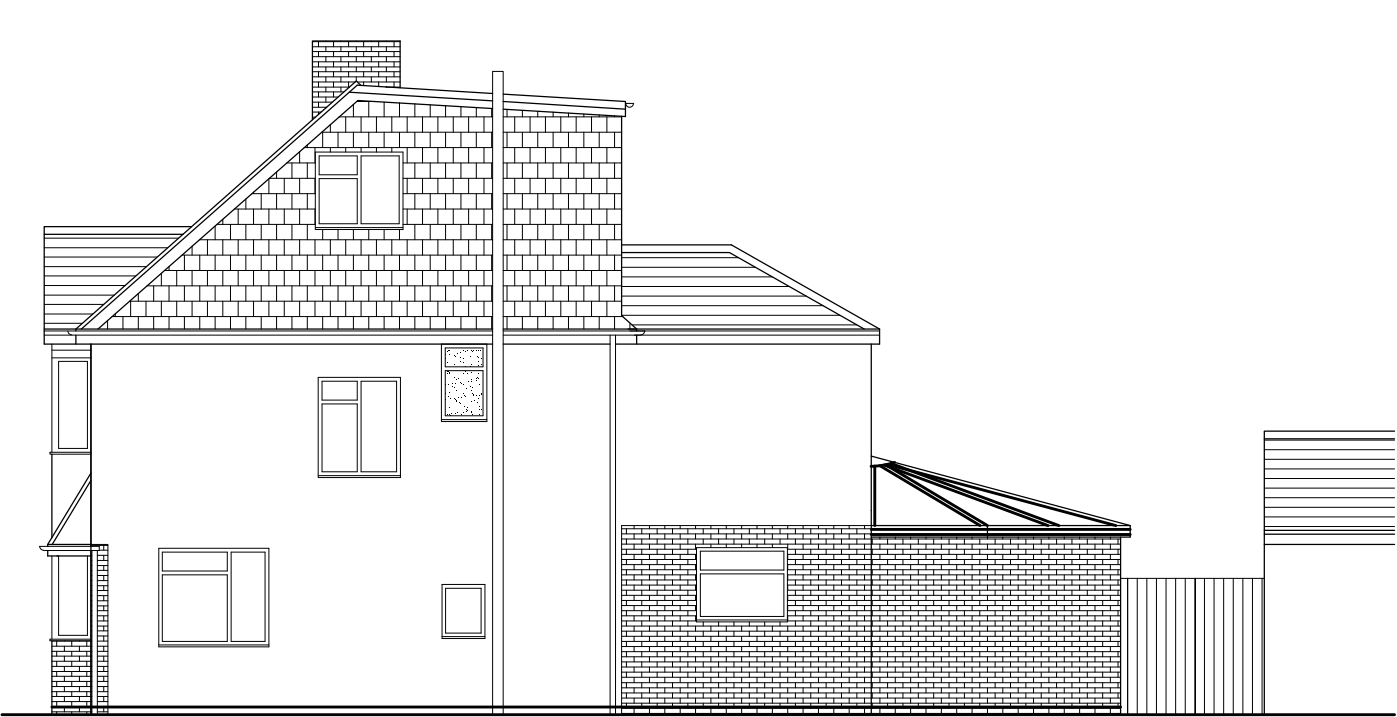

Proposed Side Elevation 1

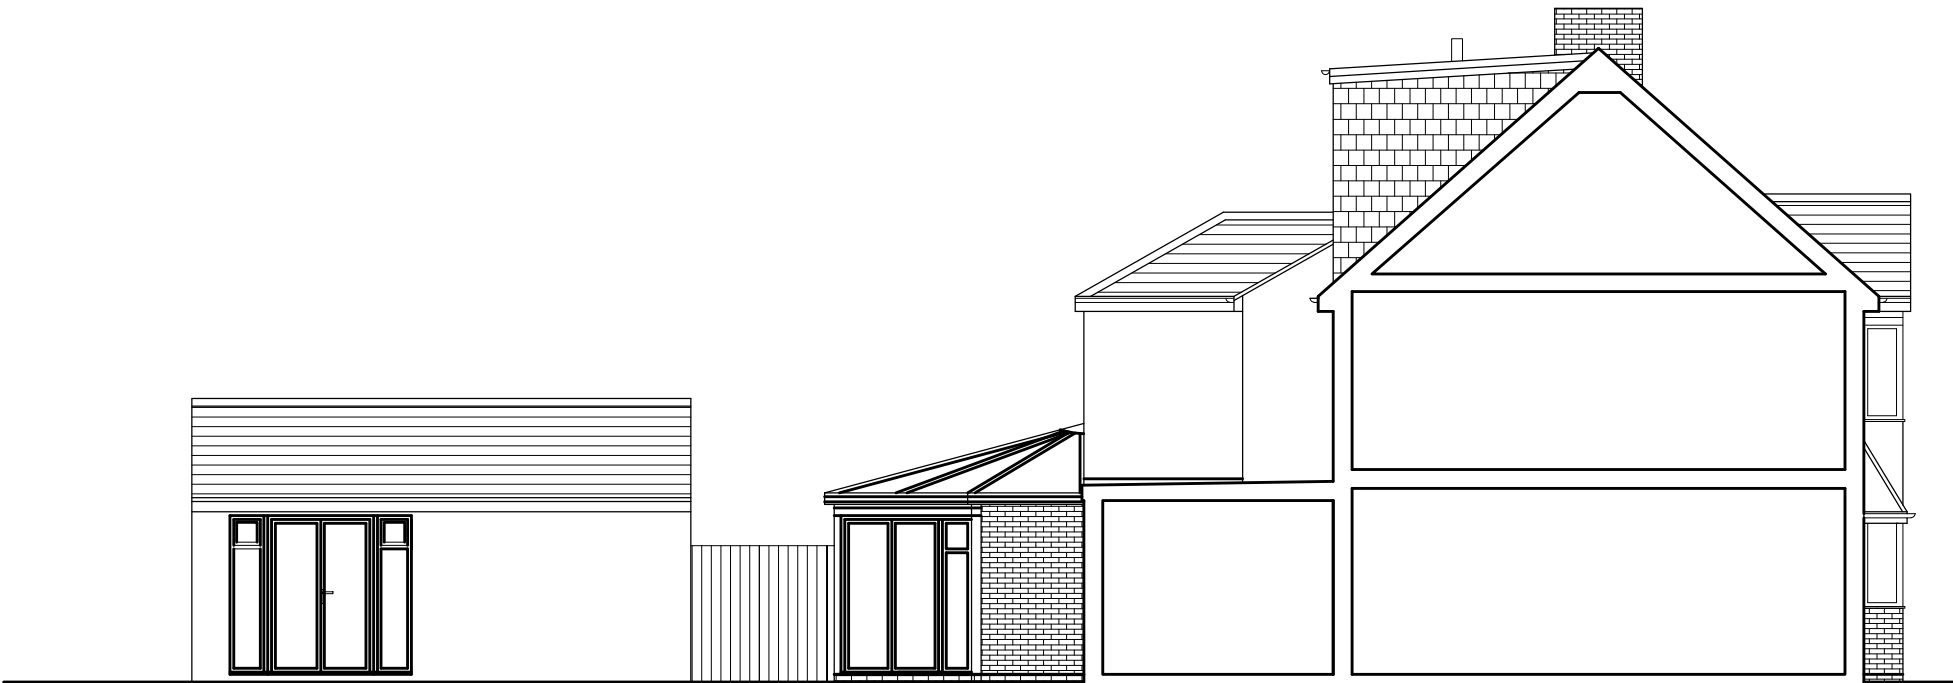

Proposed Side Elevation 2

CLIENT: Ms Bogue	 info@escape-design.co.uk		
CONTRACT: 203 Whitley Wood Rd, Reading RG2 8LD			
TITLE: Proposed Elevations	DATE: DEC 2018	SCALE: 1:100 @ A3	DRAWN: KH
	JOB No. 1969	DWG No: 04	REV: B