


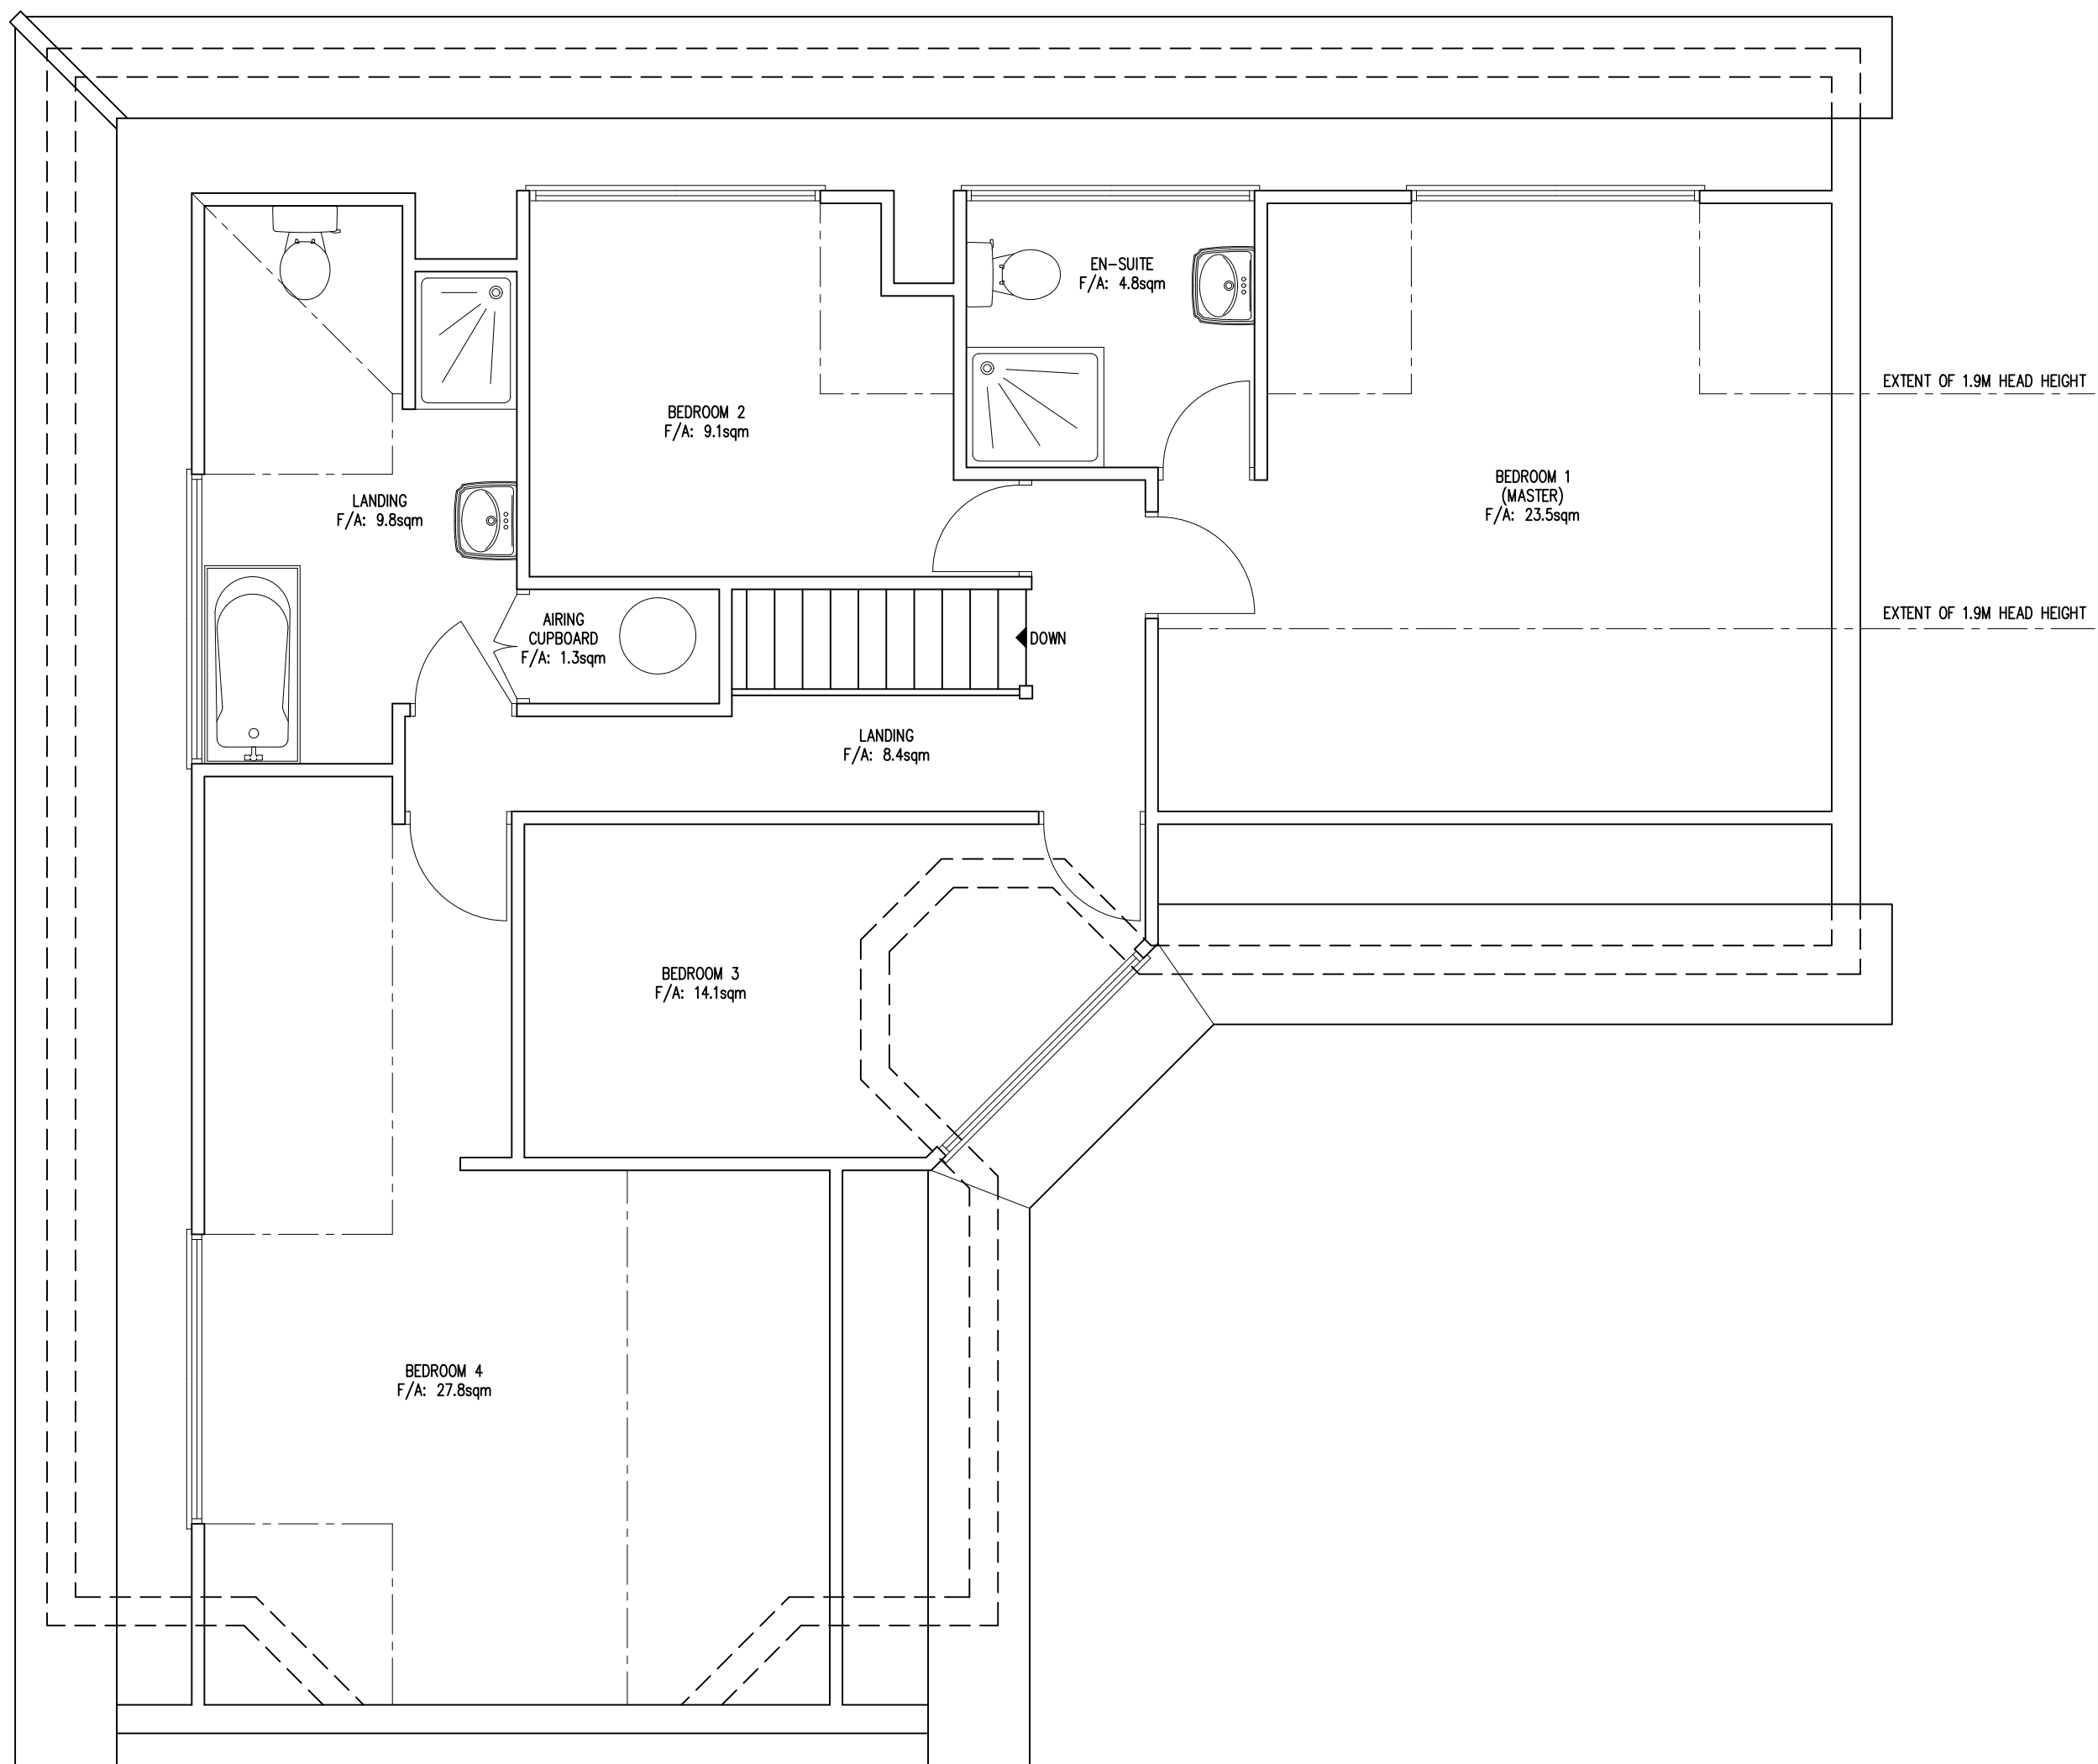

EXISTING FIRST FLOOR PLAN



56 SHEPHERDS LANE
READING
info@hac-designs.co.uk

CAVERSHAM
RG9 7JL
Mob: 077985296627

PROJECT:
PROPOSED DEVELOPMENT AT;
224 UPPER WOODCOTE ROAD
READING
RG4 7JN

CLIENTS NAME:
MR & MRS KENYON

TITLE:
EXISTING FIRST
FLOOR PLAN

REVISION:	

DRAWN BY: HAYDEN COOPER	SCALE: 1:50
DATE: JANUARY 2019	A2

DRAWING NUMBER:
19007PP-02