



24
22
20
18
16
14
12
10
8
6
4
2
0

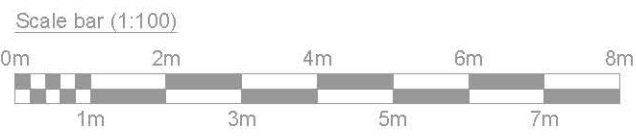

Existing Roof Plan

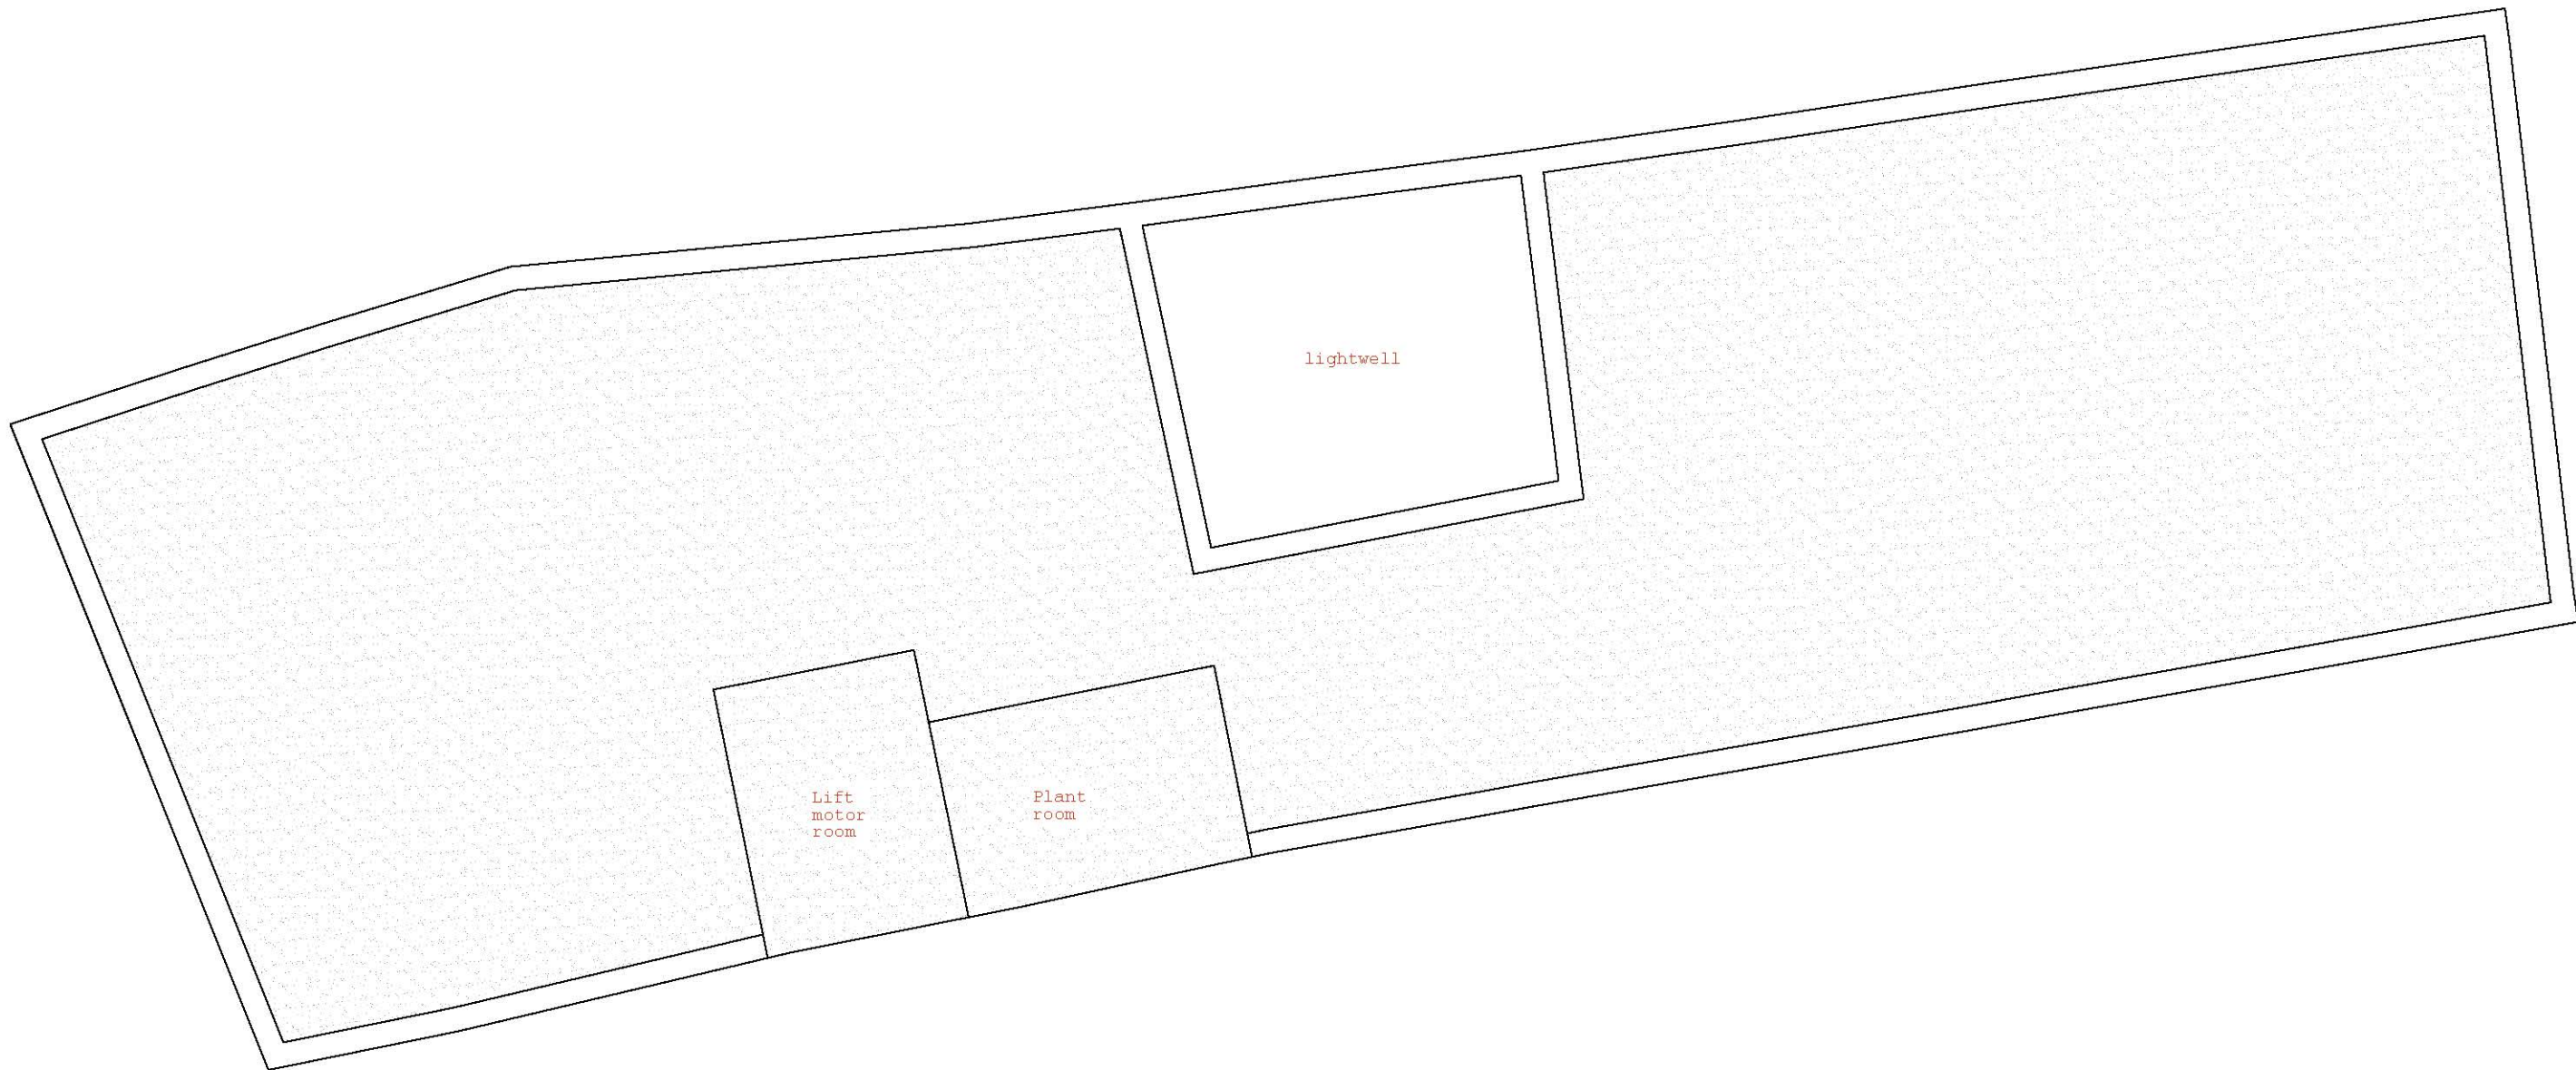

project
413
83-85 London Street
client
Edward Richardson
drawing title
Existing Roof Plan

project drawing number revision
413- 01-03 -P1
date status
Feb 2019 preliminary
scale size author checked
1:100 A1 AR EGM
© 2017 colony architects

www.colonyarchitects.com
colonyarchitects ltd is a collaborative of
architects and designers with an agenda
to find out more visit our beautiful website
contact: design@colonyarchitects.com
t: 07990 515972
e: 07779 255328
m: 0118 9800228
250 South Oak Way
Green Park, Reading
RG2 0YG

