


Plan Key

- a - electric sub station - Not in ownership
- b - storage
- c - restaurant
- d - timber panel fence
- e - metal railings painted black - Boundary
- f - buff colour paving slabs
- g - ramp access
- h - black painted metal hand railing
- i - concrete kerb
- j - Stainless steel ground light
- k - timber storage box
- l - black bollards

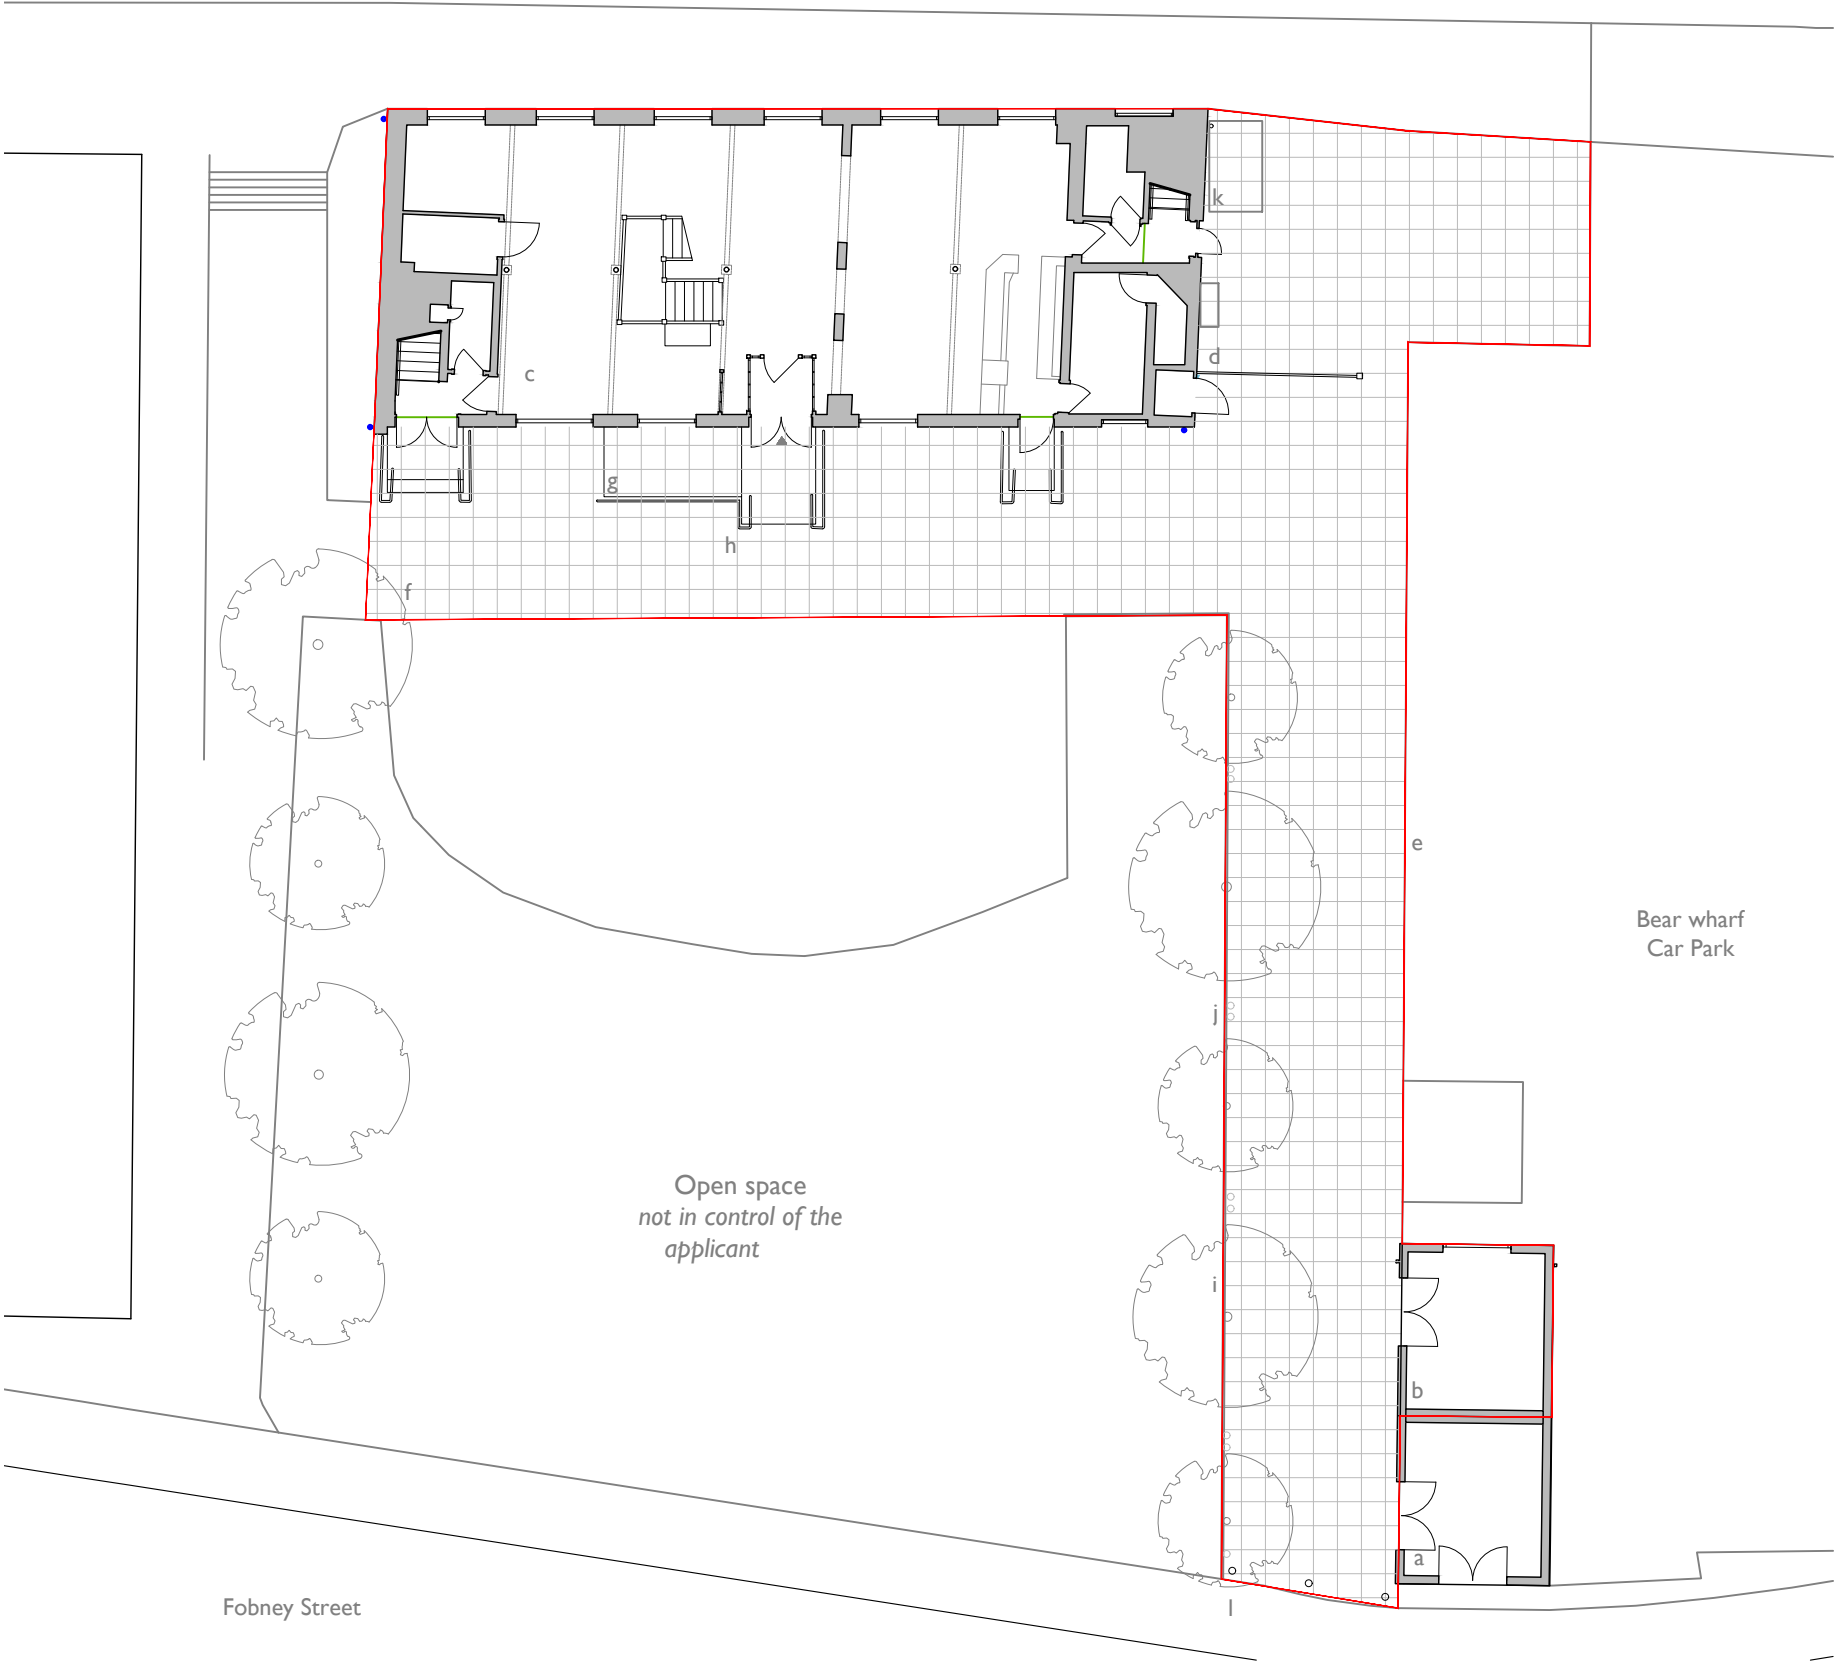

0 | Site Plan



Status: Planning

Scale: 1:100 @ A3

NOTE: This drawing is to be scaled for planning purposes only

Drawing: Existing Site Plan

Dwg No: 265-D-02

Date: 10.04.2019

Project: The Maltings

Address: The Maltings, Bear Wharf
Reading, RG1 6BT

Client: Macniven Quays

ob
architecture.

The Dispensary, 5-6 The Square, Winchester, Hants SO23 9ES
01962 865344 obarchitecture.co.uk info@obarchitecture.co.uk