


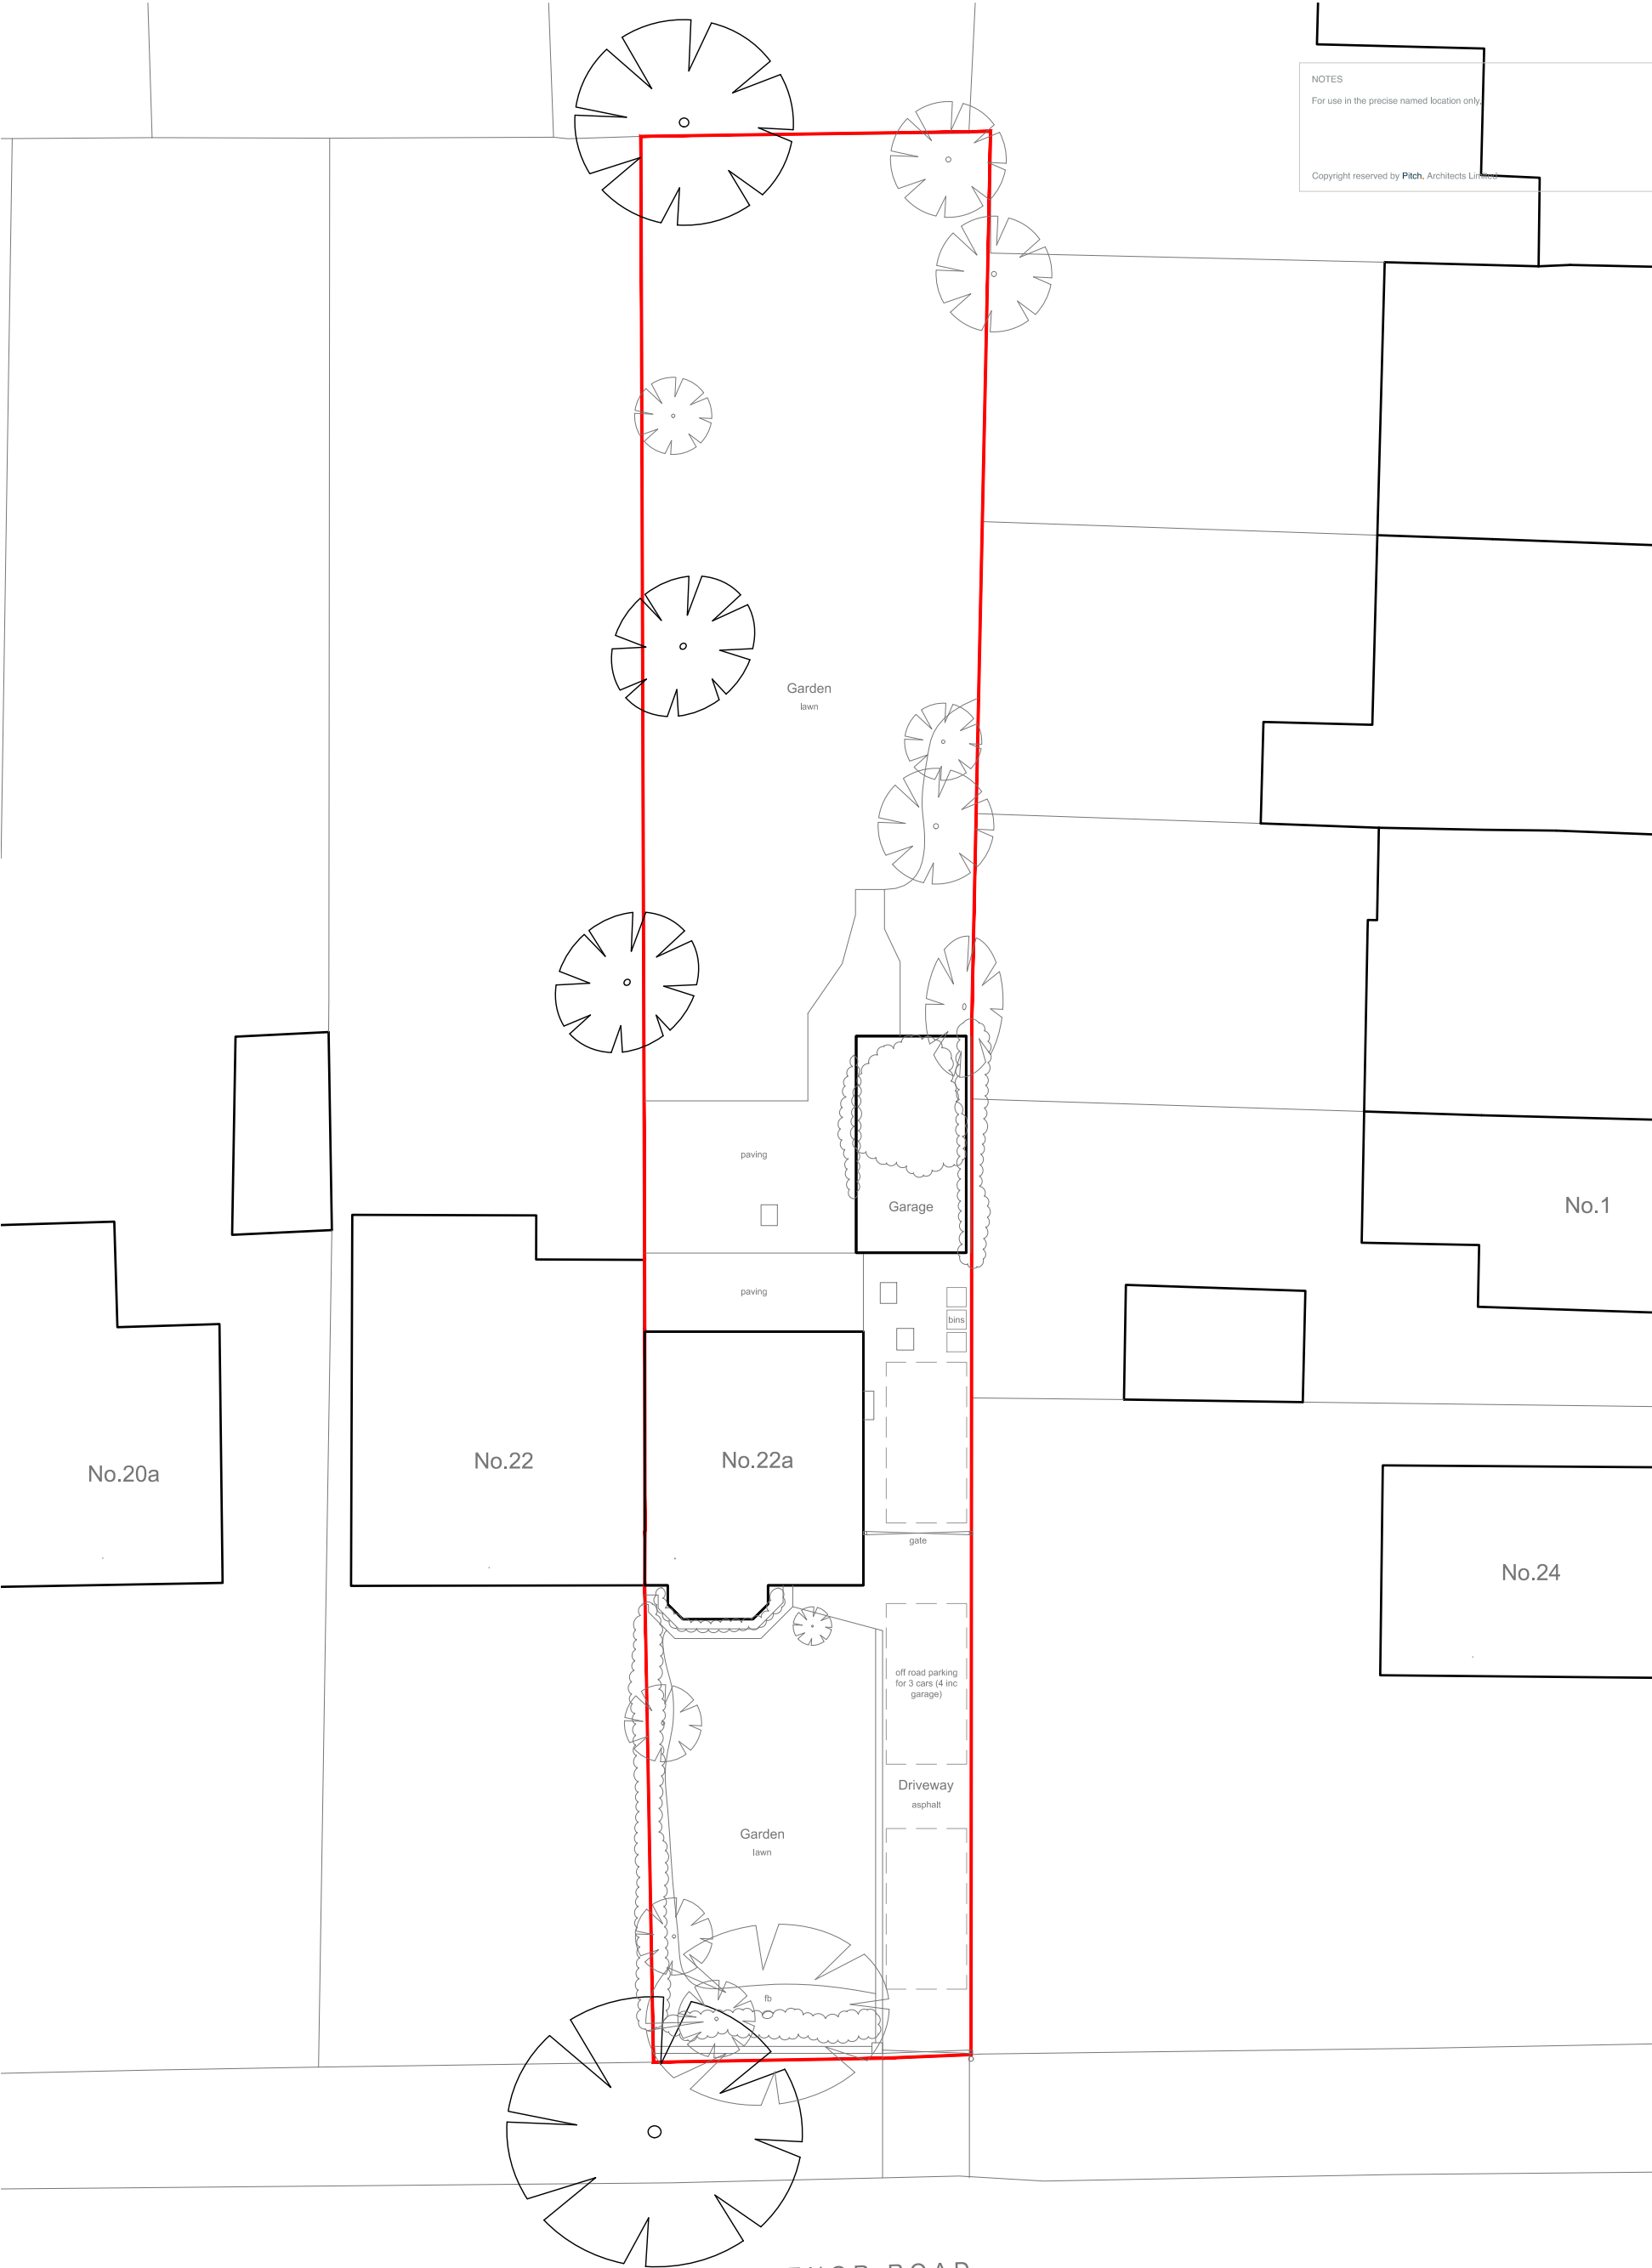

NOTES
For use in the precise named location only.

Copyright reserved by Pitch, Architects Limited

©Crown Copyright and database
rights 2018 OS 100019980



Rev - Date - Revision -

	a. 1 Chiltern Court, 37 St. Peter's Avenue, Caversham, Reading, RG4 7DH t. 0118 948 4618 e. info@pitcharchitects.co.uk w. www.pitcharchitects.co.uk	Project Title Proposed Alterations to 22a Grosvenor Road Caversham RG4 5EJ Client Name Mr & Mrs Gill	Drawing Title Existing Site Plan (block plan) Drawing Scale 1:200 @ A3 Date March '19 Status Planning Drawn/checked LM/KM
		Drawing Ref 19011 - SU - 001 Rev	
		© Pitch, Architects Limited	