



4 - MAR 2019
190371

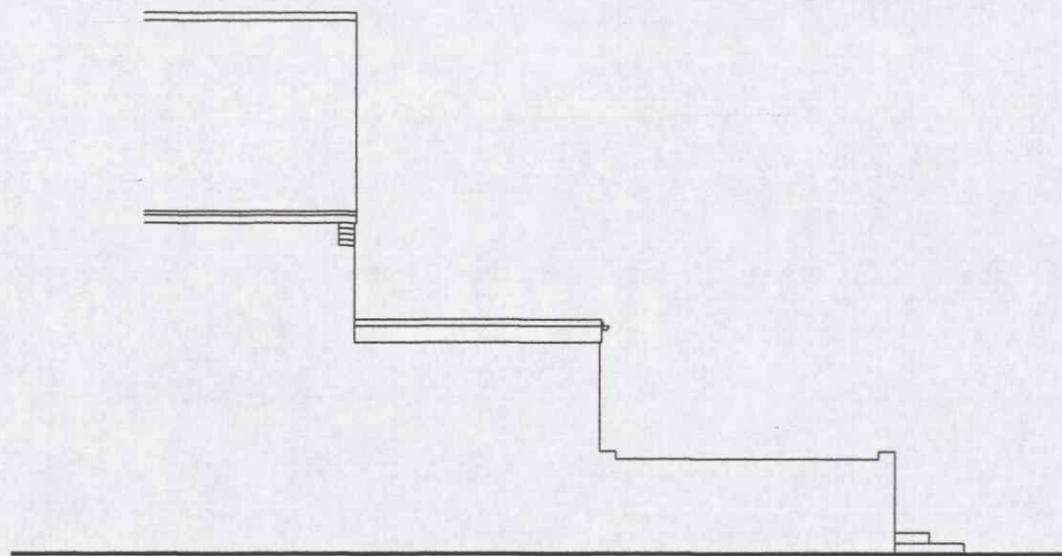


SIDE ELEVATION AS EXISTING




REAR ELEVATION AS EXISTING

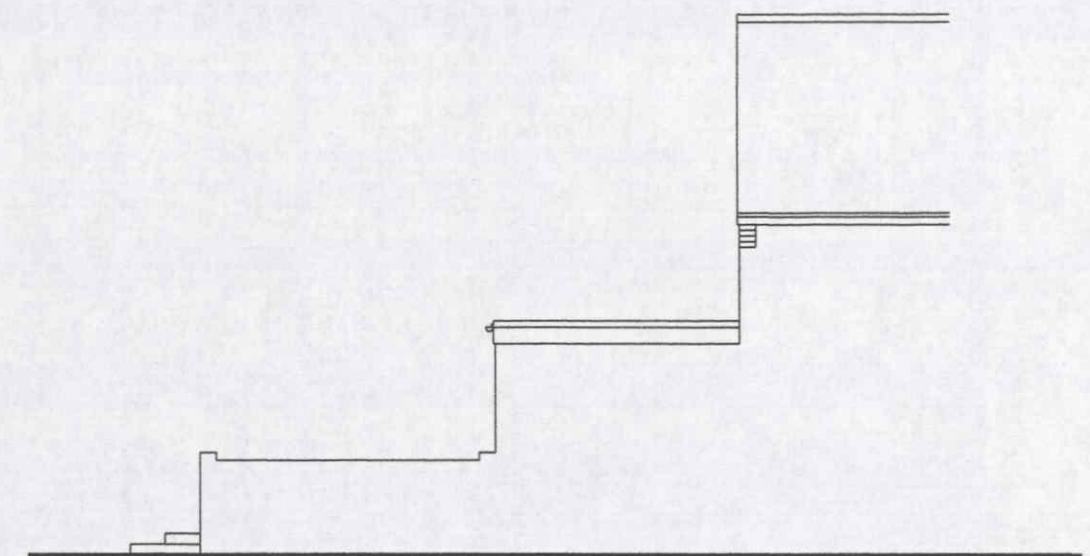


SIDE ELEVATION AS EXISTING

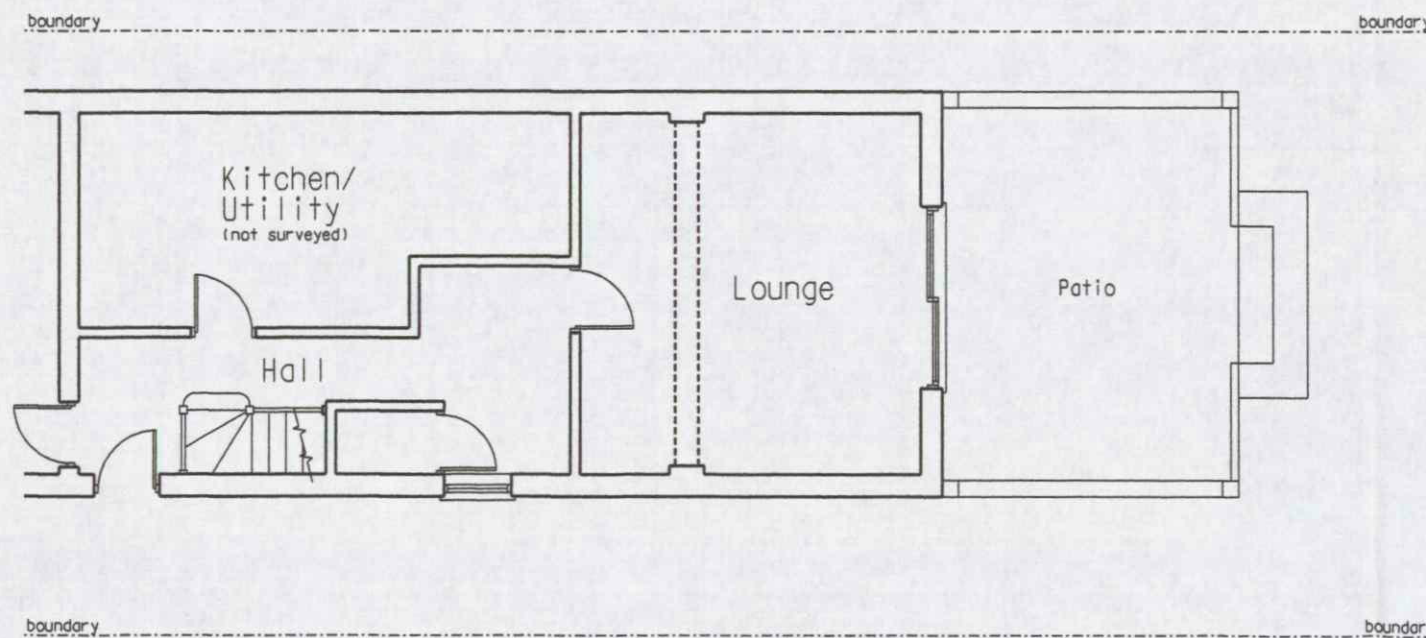

GROUND FLOOR PLAN AS EXISTING

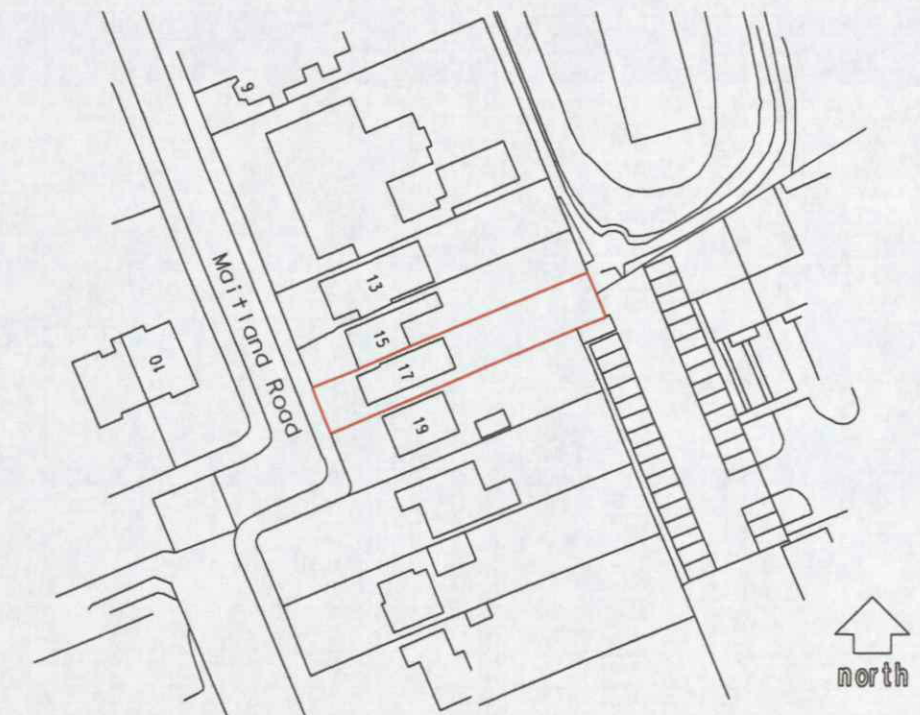

1:1250 SITE LOCATION PLAN

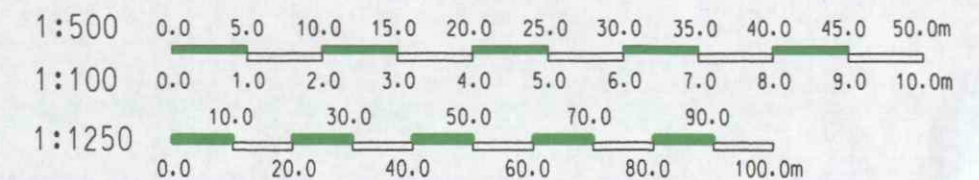

CLIENT
Mr. & Mrs. P. Langdon
ADDRESS
17 Maitland Road, Reading

CONTRACT
Replacement Roof Over
Existing Rear Extension

KEITH A. WRIGHT
ARCHITECTURAL DESIGN & PLANNING CONSULTANT
2 WIELD COURT, LOWER EARLEY, BERKS RG6 3TF
PHONE • 0118 9689485 or 07768 611156

DATE
February 2019
SCALE
1:100 & 1:1250 (at A3)
DRG NO
P/1981/1