





Existing North Elevation to Queen's Road

1 : 100

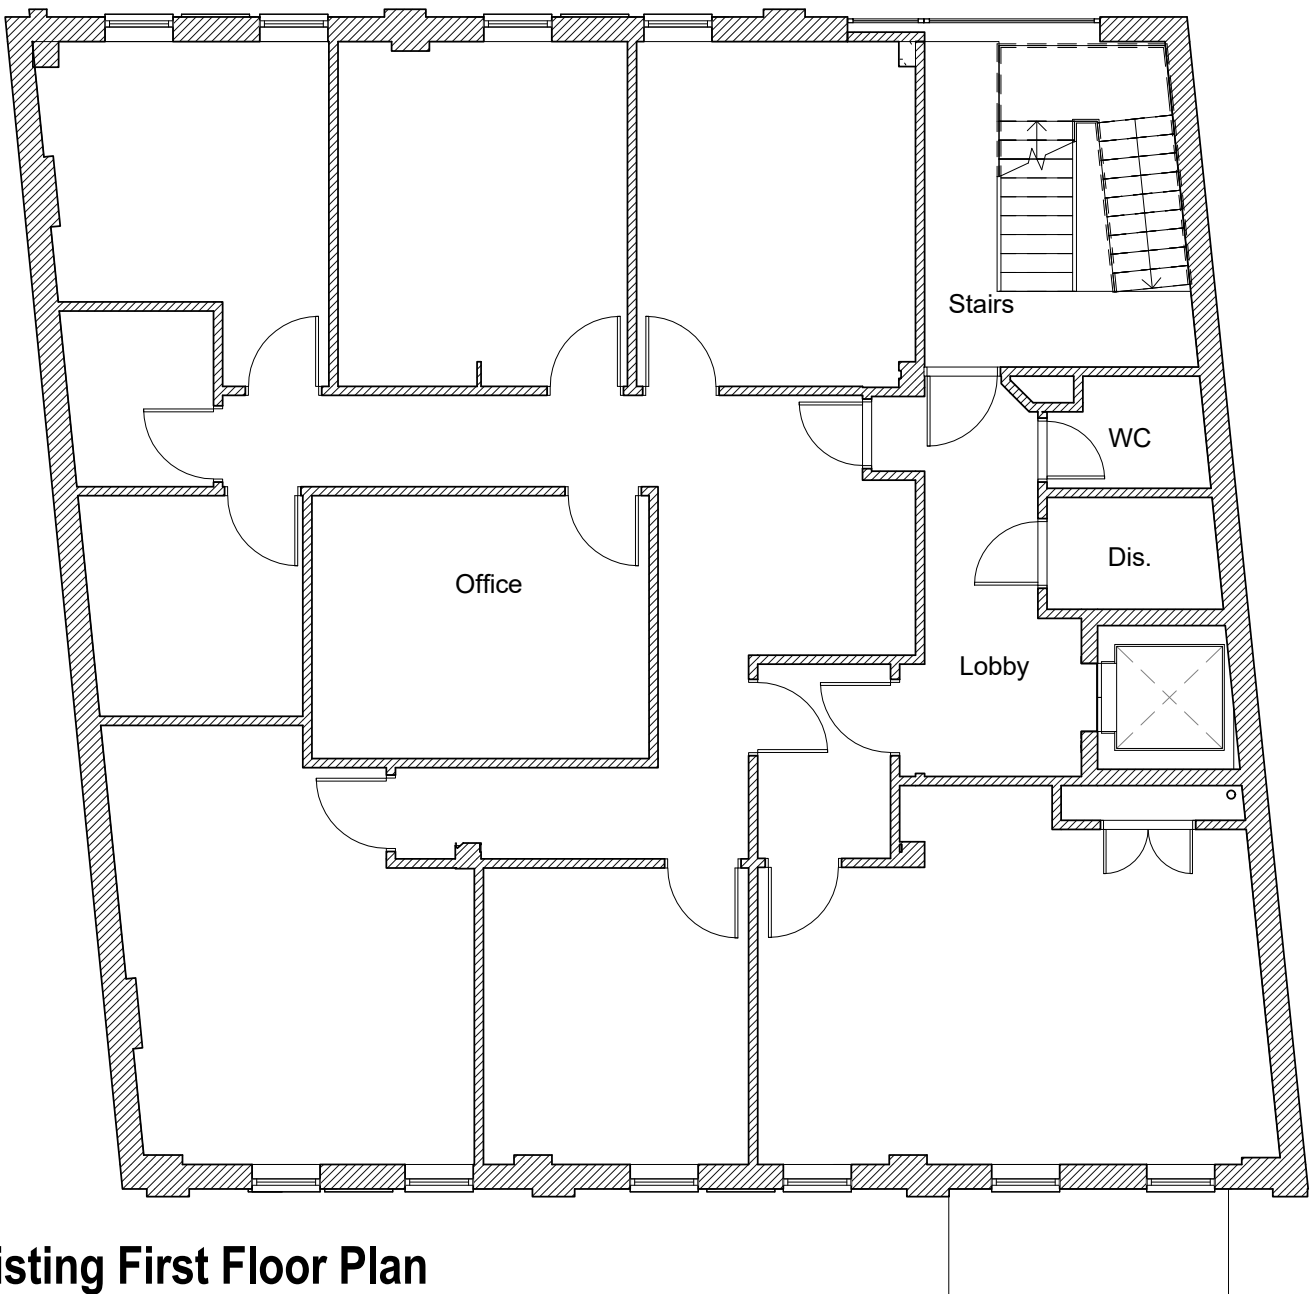


Existing First Floor Plan

1 : 100

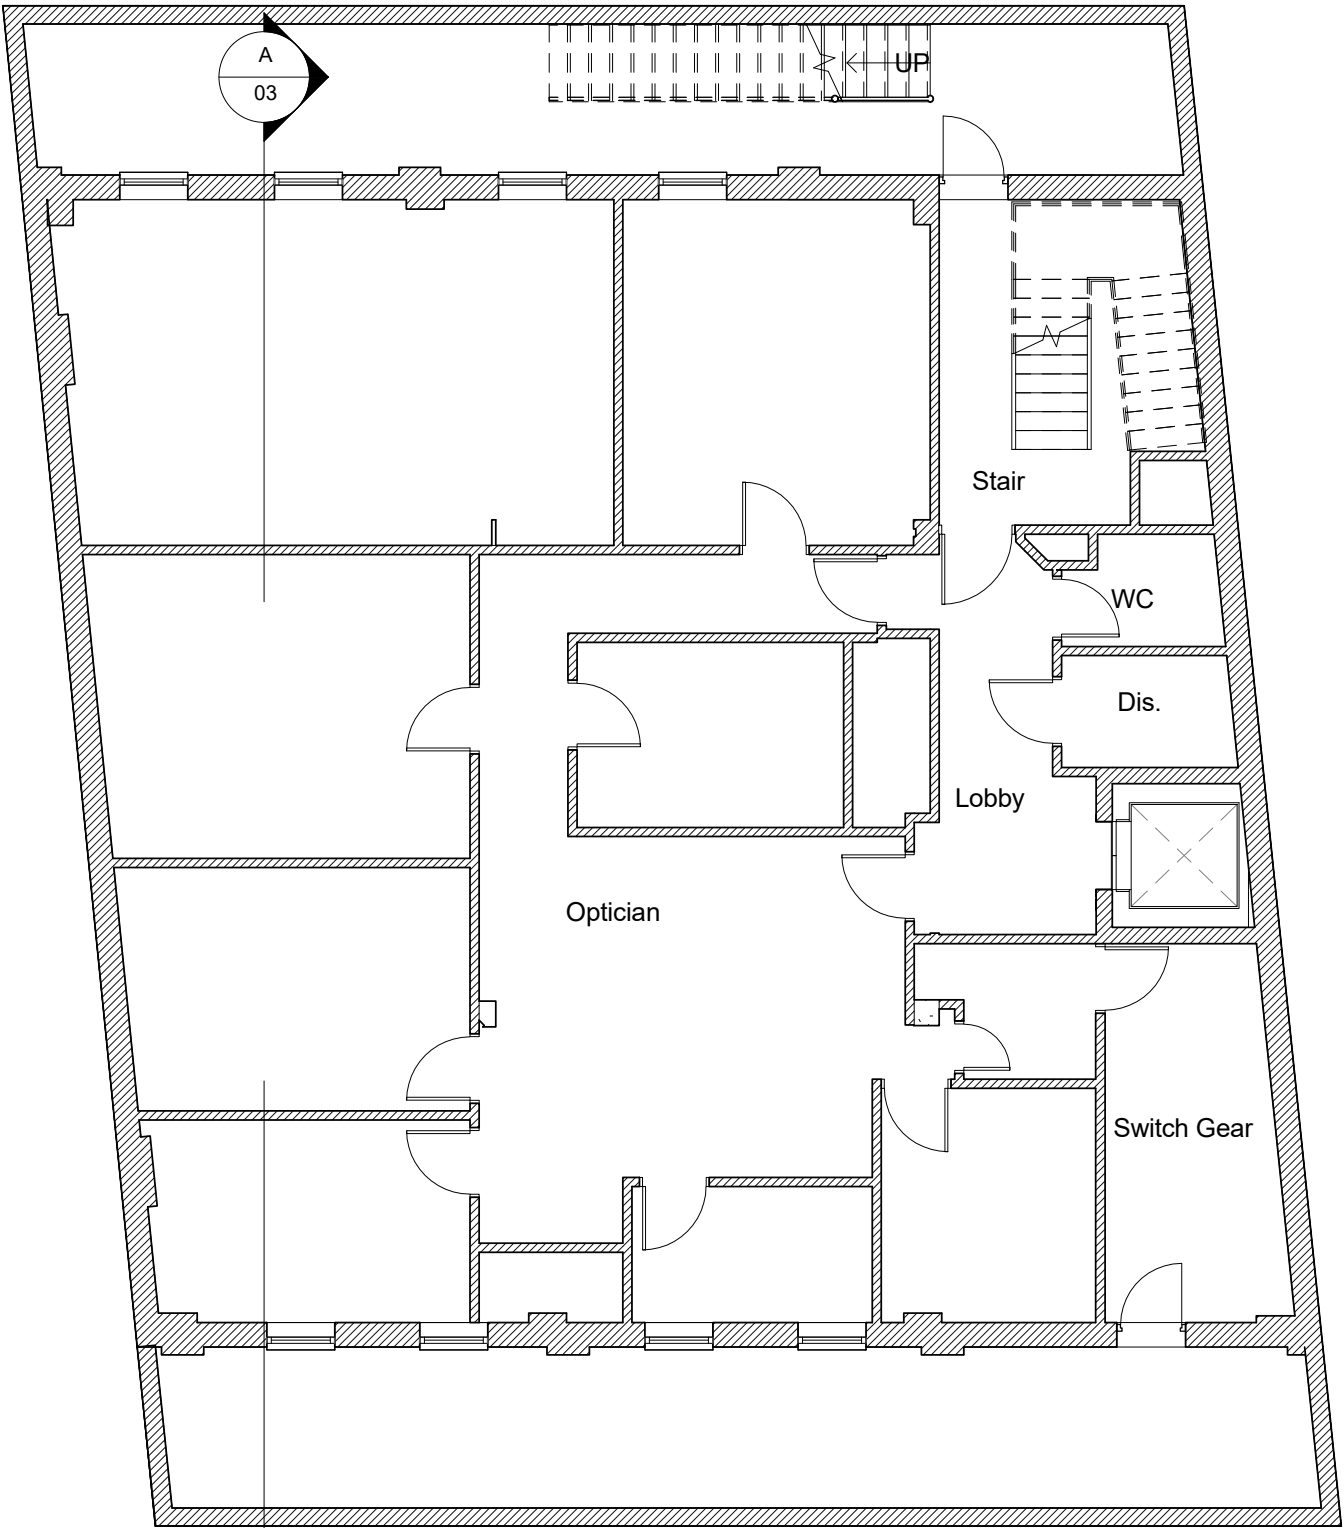

Existing Lower Ground Floor Plan

1 : 100

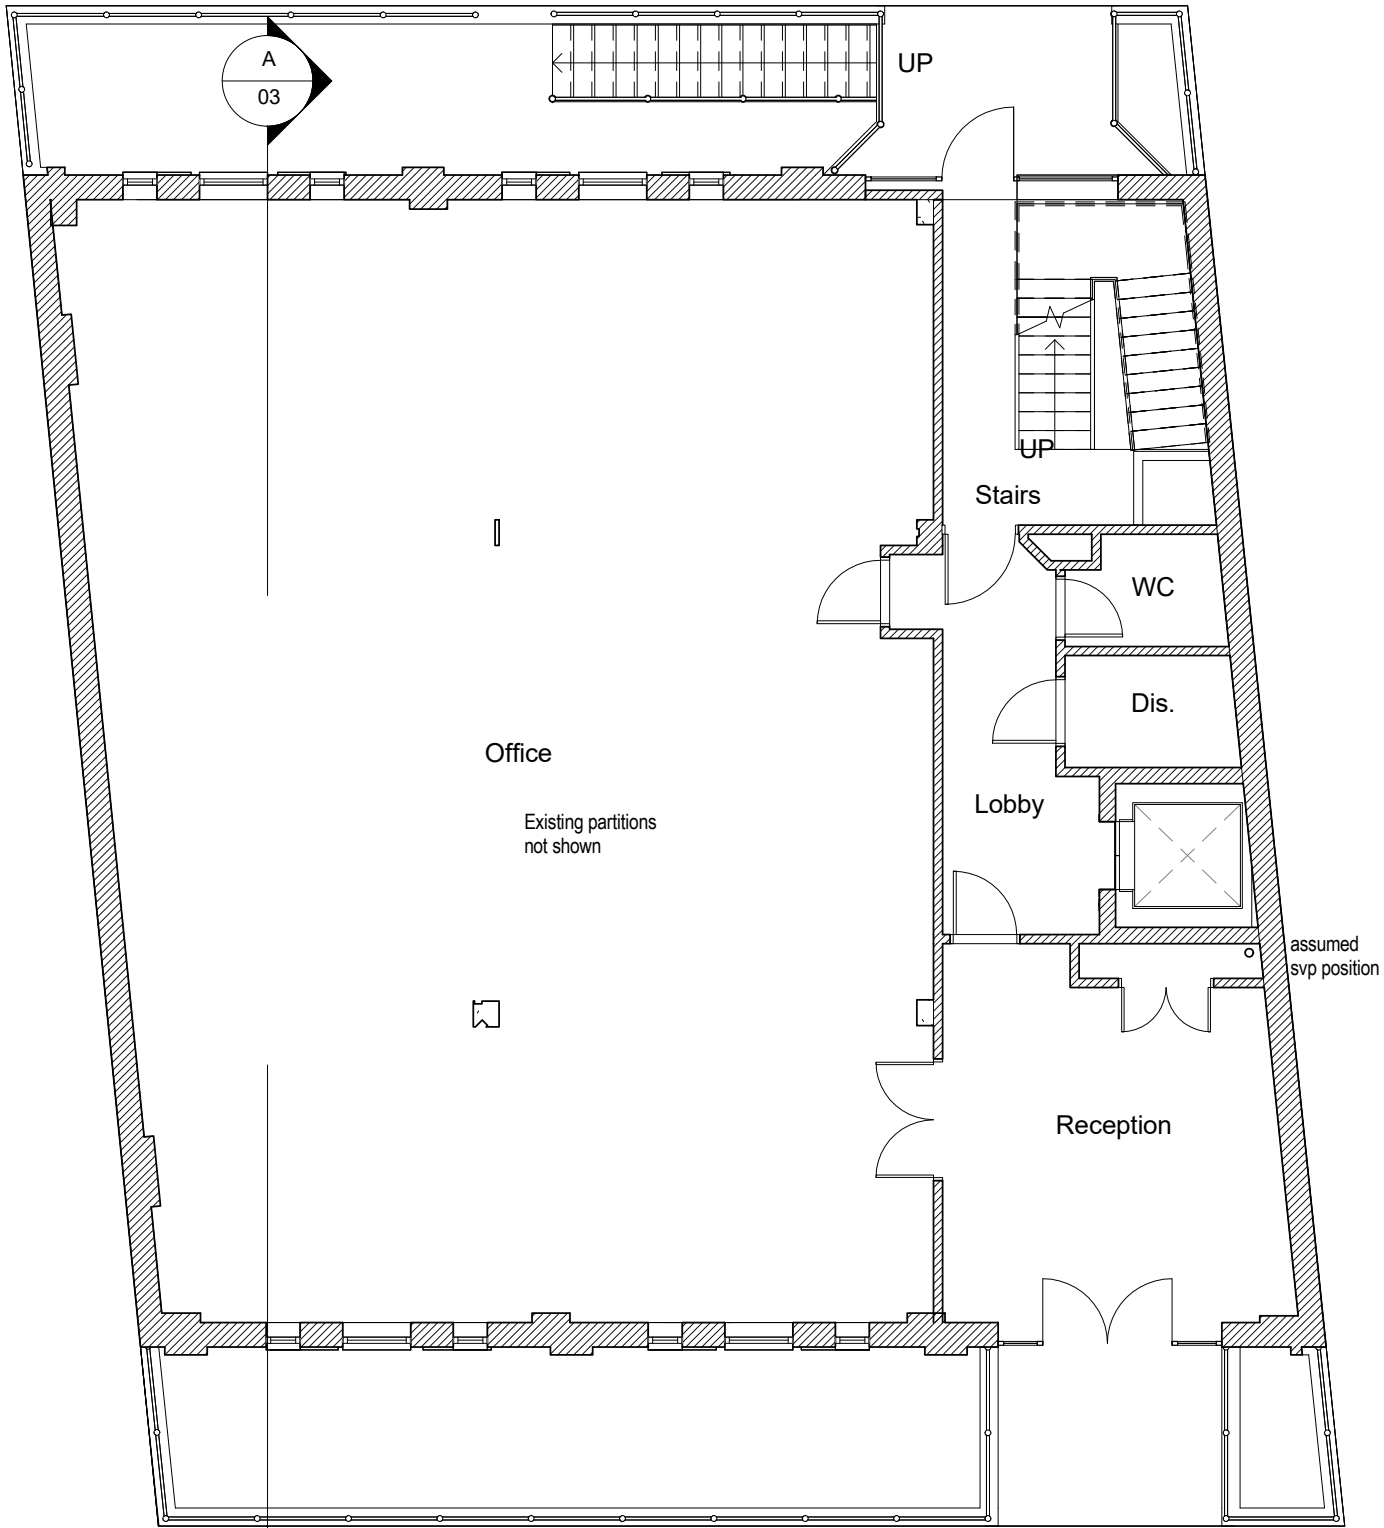

Existing Upper Ground Floor Plan

1 : 100

THIS DRAWING IS A PRINT AND MUST NOT BE SCALED.
ANY QUERIES REGARDING DIMENSIONS TO BE TAKEN UP WITH
PENTANGLE DESIGN GROUP.

ALL DIMENSIONS OF EXISTING BUILDINGS TO BE VERIFIED ON SITE.

THIS DRAWING IS THE COPYRIGHT OF PENTANGLE DESIGN GROUP
AND SHALL NOT BE IN ANY WAY USED OR REPRODUCED WITHOUT
THEIR PRIOR WRITTEN CONSENT.

NOTES

PLANNING

PENTANGLE
DESIGN GROUP

SUITE 1, 21 BANCROFT HITCHIN HERTS SG5 1JW
T:01462 431133 E:pdg@pentangledesign.co.uk

JOB TITLE
Residential Conversion
Havell House, 62-68 Queens Road, Reading

for Singh Construction Ltd

DRAWING TITLE
Plans and Elevations as Existing

SCALE	DRAWING NUMBER	REVISION
1 : 100		
DATE	Aug '15	
SHT SIZE	A2	
JOB NUMBER	3185	
	02	B

ARCHITECTS AND INTERIOR DESIGNERS