


NOTES

For use in the precise named location only.

Copyright reserved by Pitch Architects Limited

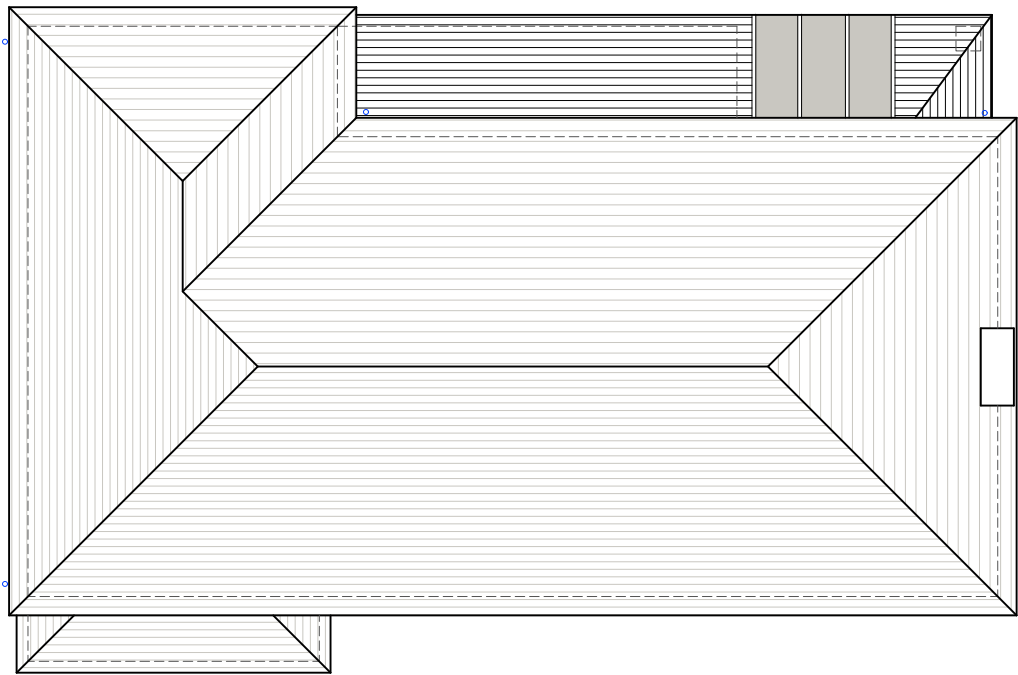

ROOF PLAN



Scale Bar (1:100)



Rev - Date - Revision -

	a. 1 Chiltern Court, 37 St. Peter's Avenue, Caversham, Reading, RG4 7DH t. 0118 948 4618 e. info@pitcharchitects.co.uk w. www.pitcharchitects.co.uk	Project Title Proposed Alterations to 31 St. Peter's Avenue, Caversham, RG4 7DH Client Name Mr Aldridge & Ms Holt	Drawing Title Existing Floor Plans	
			Drawing Scale 1:100 @ A3	Date Mar '19
			Status Planning	Drawn/checked KM/KM
			Drawing Ref 19006 - SU - 003	Rev -

© Pitch Architects Limited