


Plan Key

- a - restaurant
- b - circulation
- c - kitchen

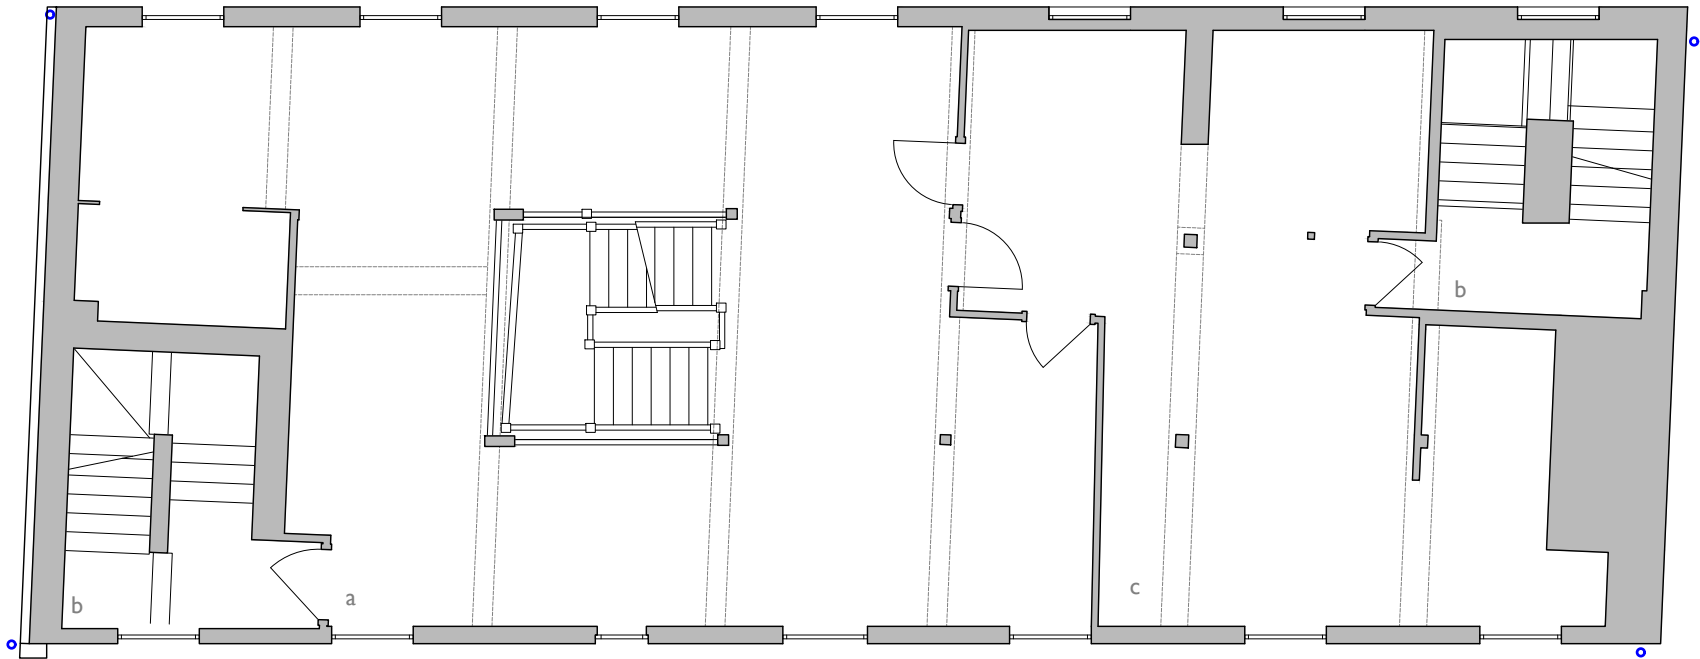

0 | First Floor Plan



Status: Planning
Scale: 1:100 @ A3

NOTE: This drawing is to be scaled for planning purposes only

Drawing: Existing FF Plan
Dwg No: 265-D-05

Date: 08.04.2019

Project: The Maltings
Address: The Maltings, Bear Wharf
Reading, RG1 6BT

Client: Macniven Quays

ob
architecture.

The Dispensary, 5-6 The Square, Winchester, Hants SO23 9ES
01962 865344 obarchitecture.co.uk info@obarchitecture.co.uk