



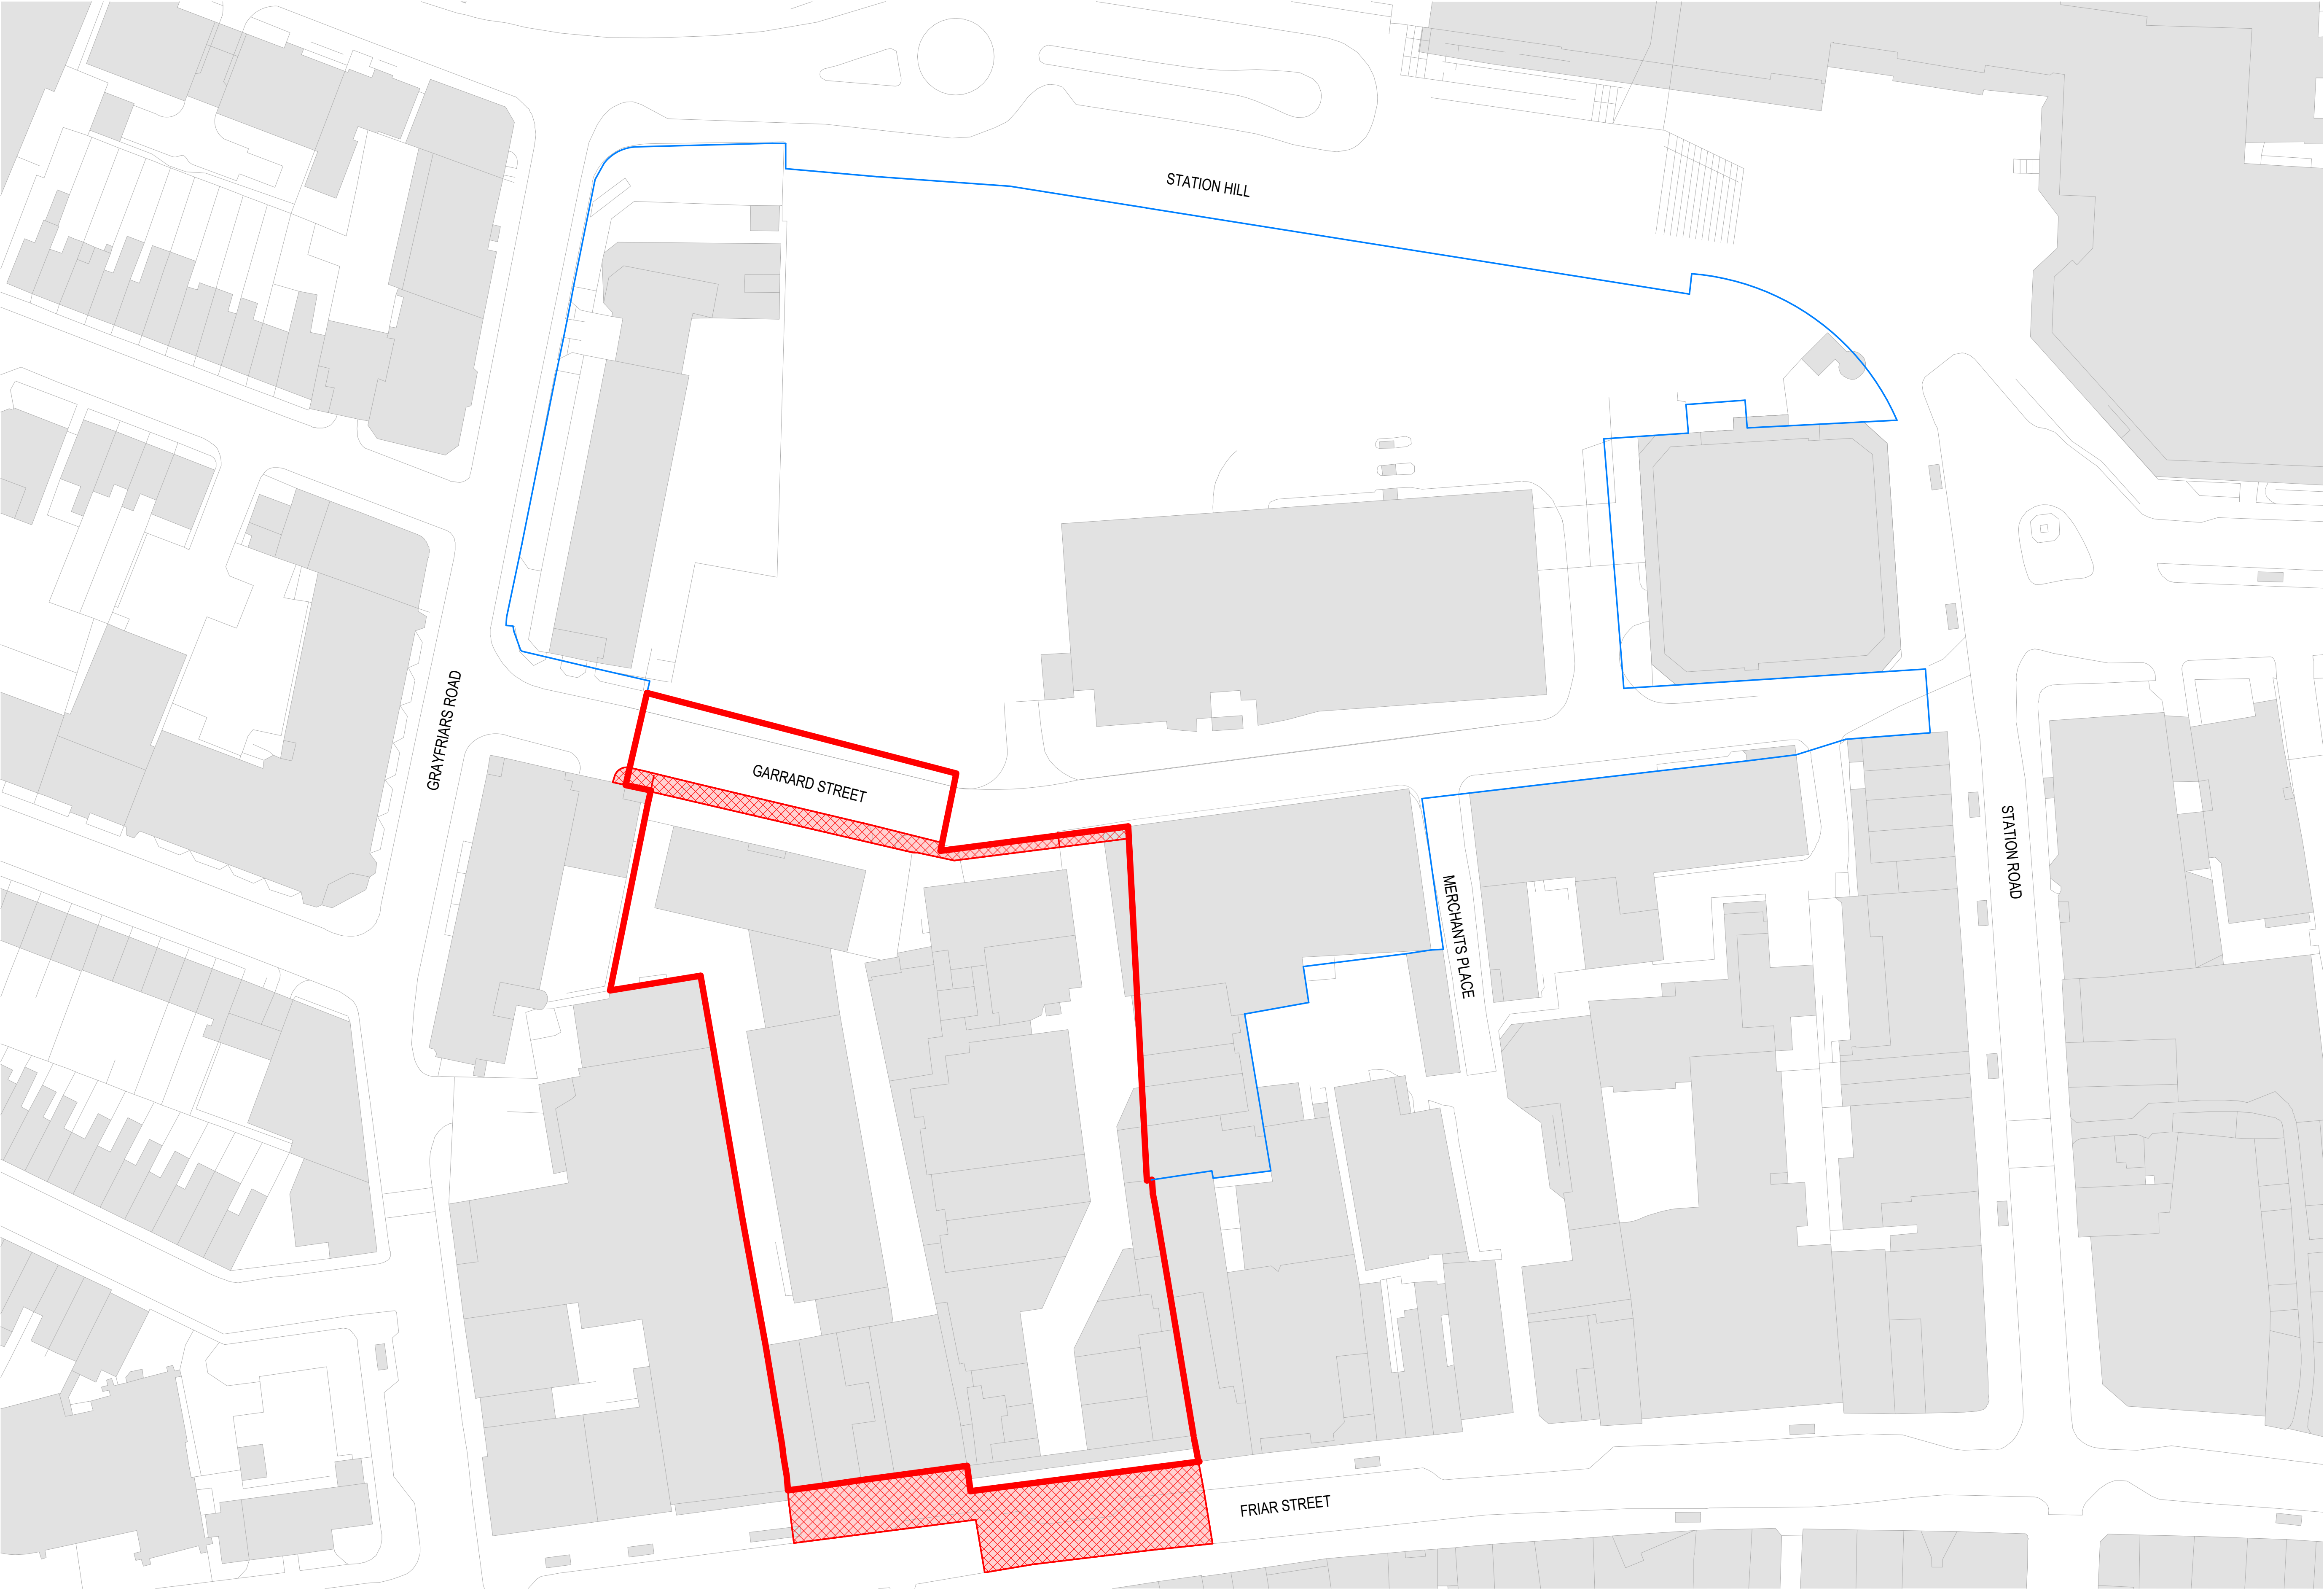

00 Site - Plot E - Existing Site Plan
1 : 500

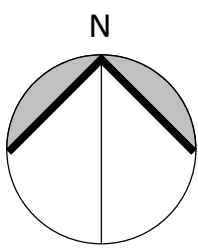


GENERAL NOTES
All rights reserved.
All drawings and written material appearing here, constitute original and unpublished work of the Architect and may not be duplicated, used or disclosed without written consent of the Architect.
Notes and material designations are typical for similar conditions unless otherwise indicated.

- Ownership Boundary
beyond Application
Boundary
- Application Boundary
- Areas Subject to S278
- Works Beyond Ownership
Boundary

P10	2019-0215	Issued for Planning	
REV No.	DATE	DESCRIPTION	DWN CHK

KEY PLAN

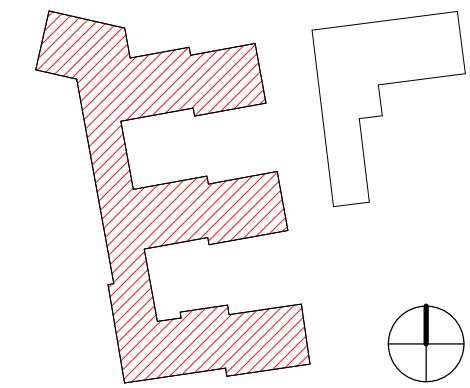

PROJECT
Station Hill, Reading

CLIENT
SH Reading Master LLP

CALLISONRTKL
A DESIGN CONSULTANCY OF ARCADIS

CallisonRTKL - UK Ltd.
25 Farringdon Street, 10th Floor
London EC4A 4AB
T: +44(0)20 7306 0404

SHEET IDENTIFICATION
TITLE
Site - Plot E Existing Site Plan

STATUS
Planning

PROJECT NUMBER 050-170073	DATE DRAWN 07/02/18
DRAWN BY: AM	SCALE @ A1: As indicated
CHECKED BY:	LP
PROJECT ORIGINATOR SHR - CRL - SB - ZZ - DR	LEVEL AM
ROLE NUMBER P - 100-004- P10	REVISION LP