

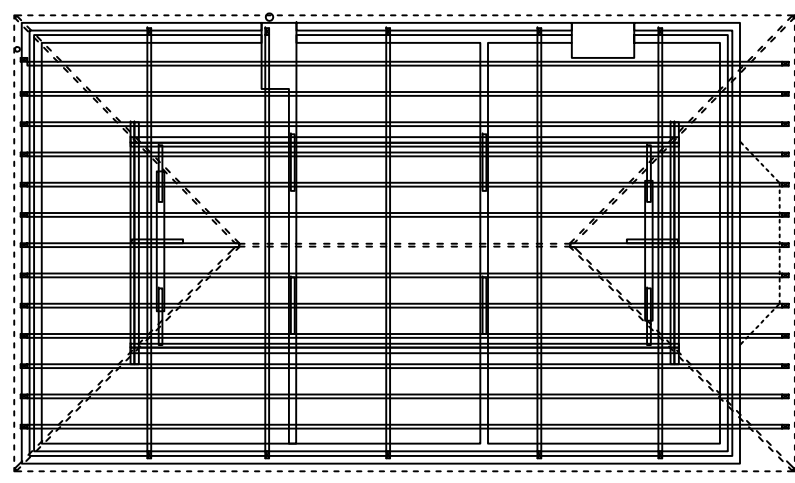
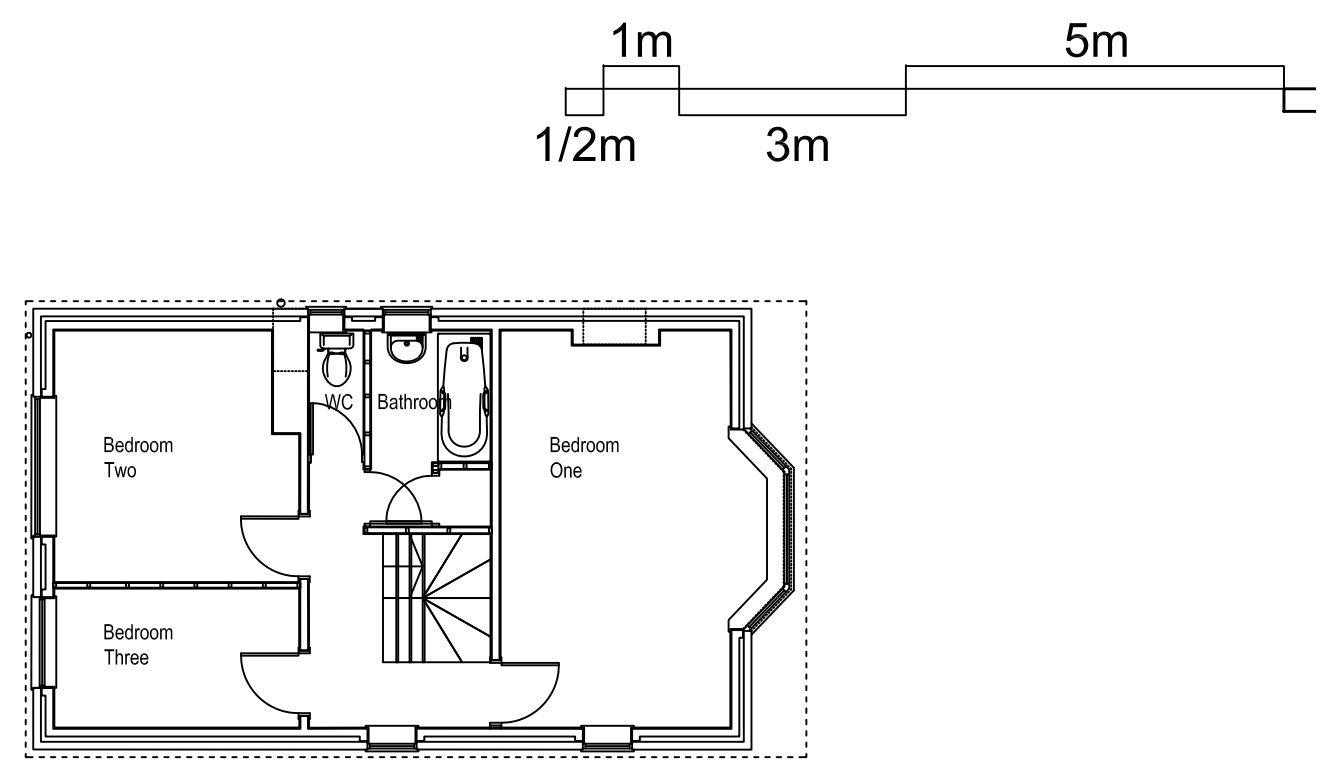


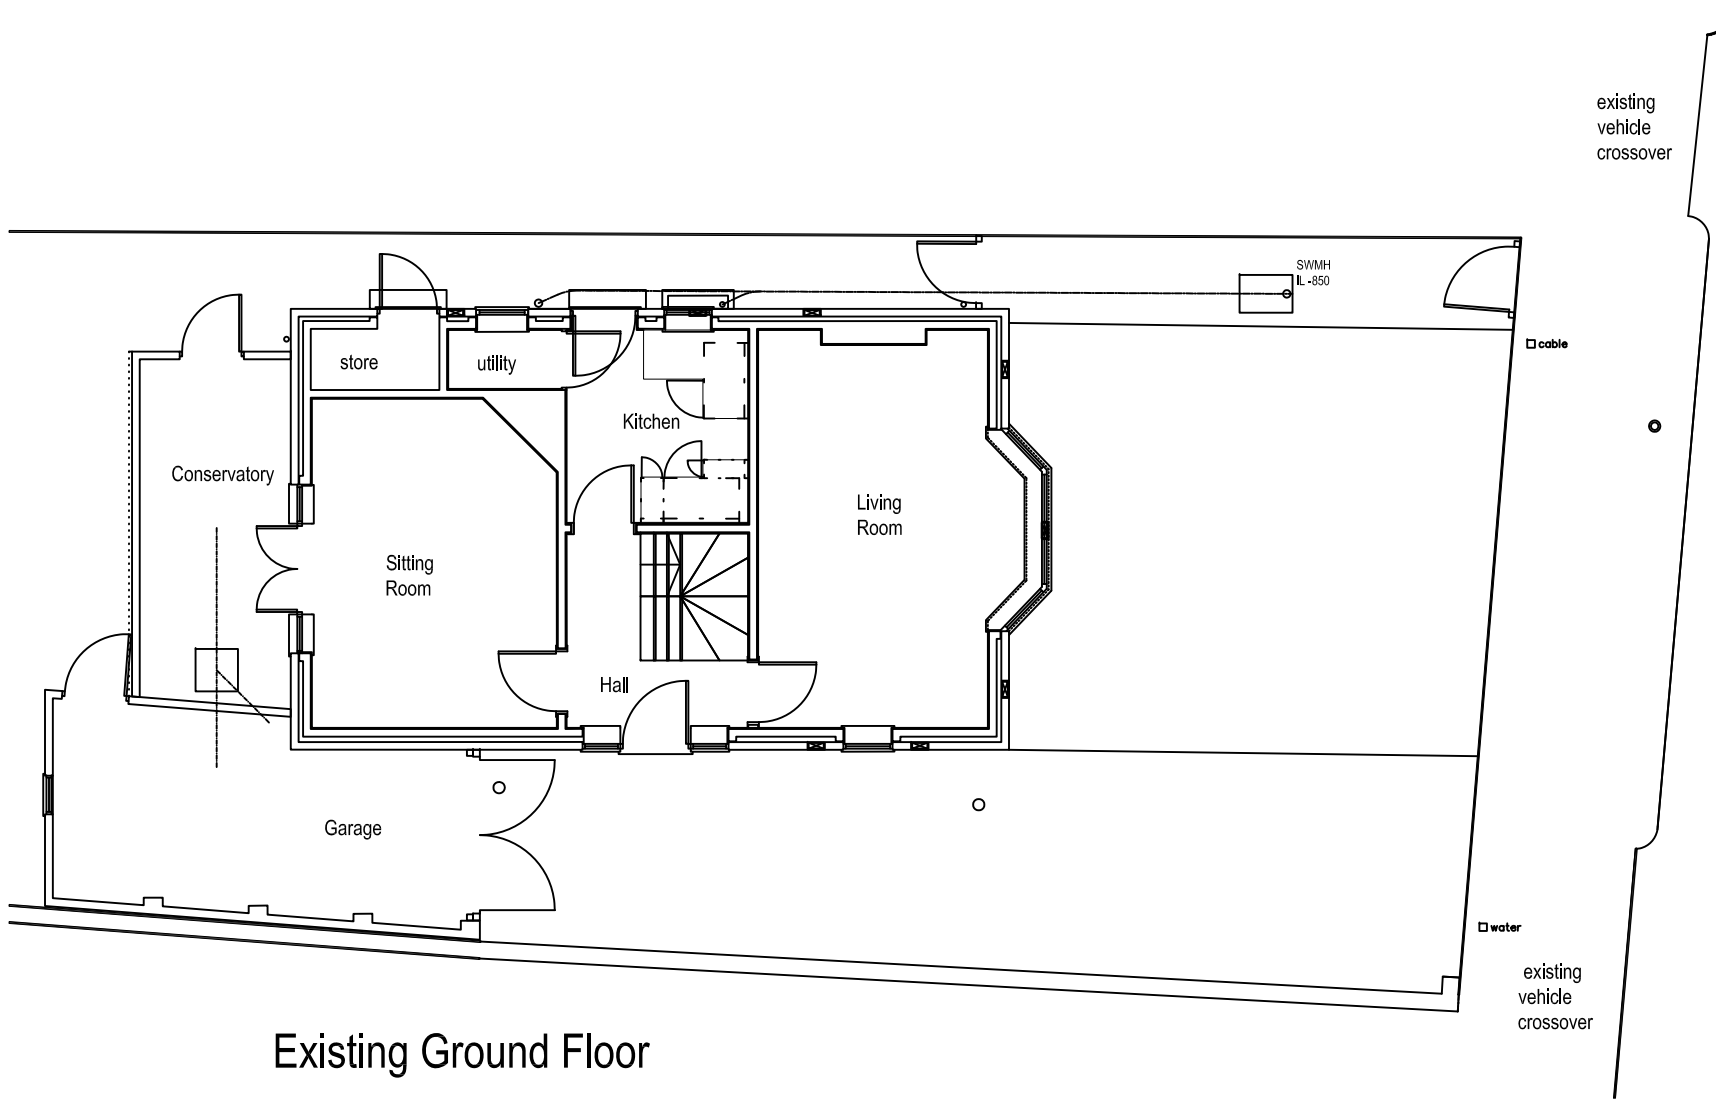

Existing Loft Plan

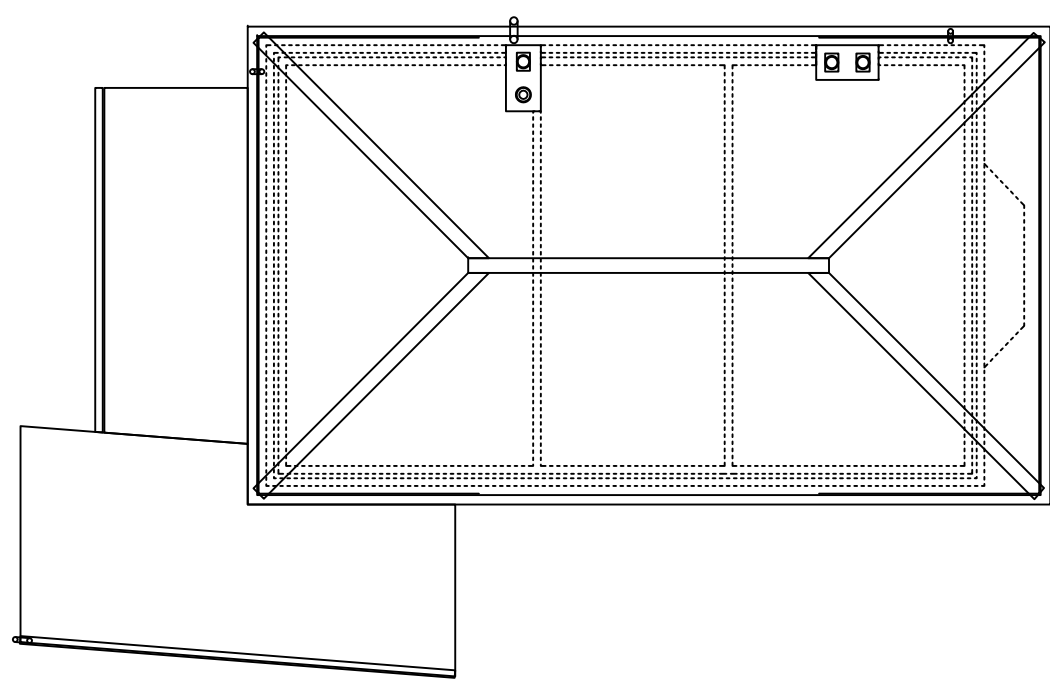

Existing Roof Plan

20 Coley Hill
Reading
RG1 6AE

Existing Floor Plans

Scale: A3 @ 1:100
Drawing No: 20CH (L) 003 Existing Floor Plans
Drawn by: H. Gohil
Checked by:
Date: 14 January 2019