


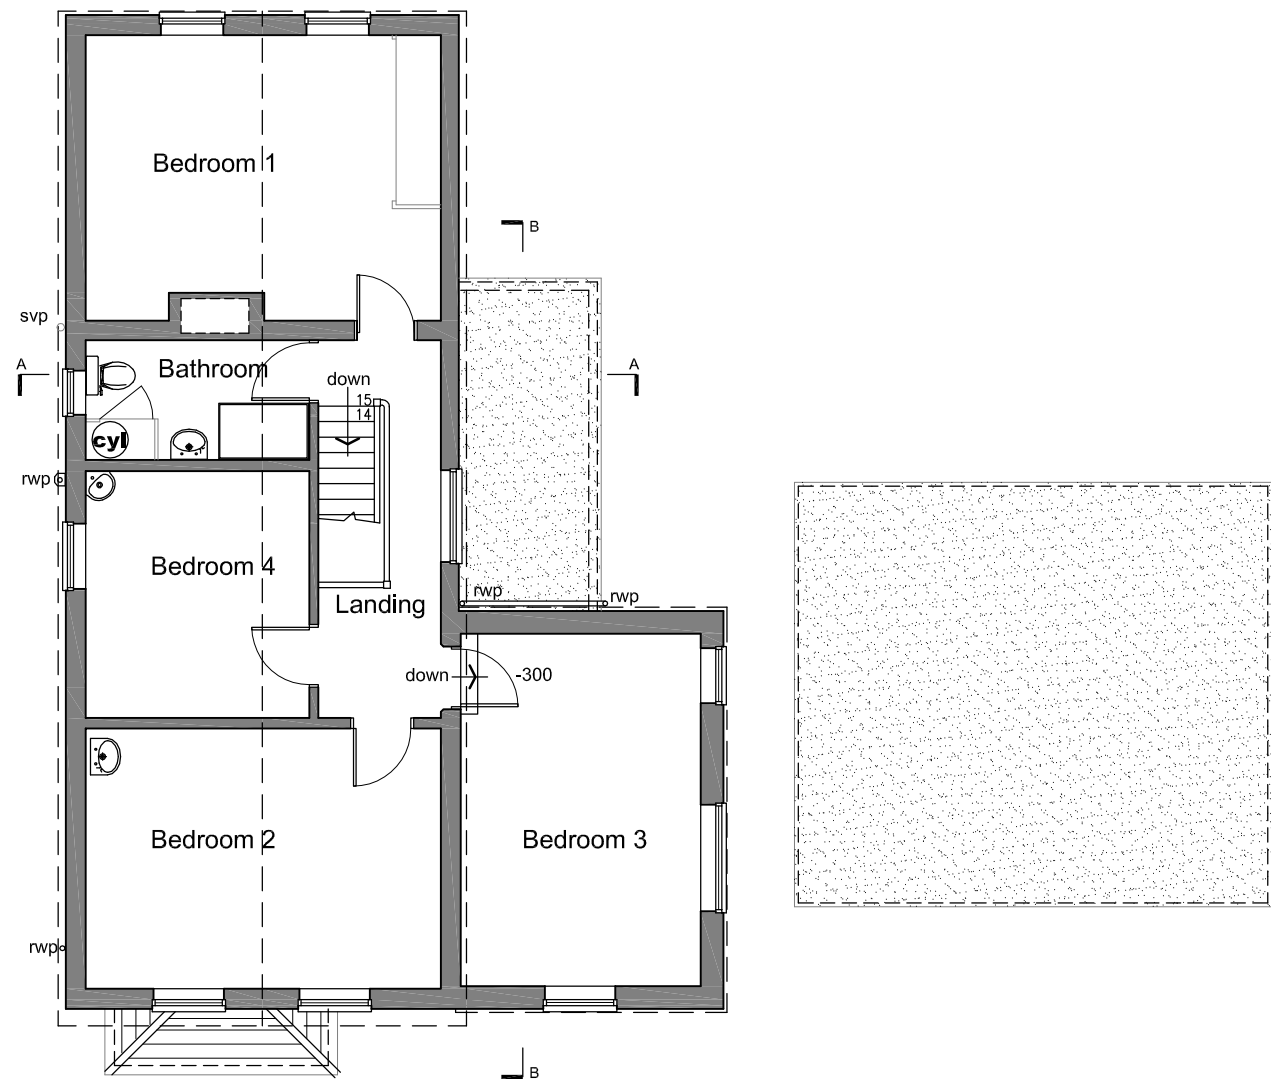

FIRST FLOOR PLAN

HAWKEDON DEVELOPMENTS



Oakwood House
14 High Tree Drive Earley
Reading Berkshire RG6 1EU
0118 935 3655


info@ihaltld.co.uk

Project Proposed Extension & Alterations
at: 1 Earley Hill Road, Earley
Reading RG6 7BJ

Client Mr & Mrs D Reid

Title Existing First Floor Plan

Revision

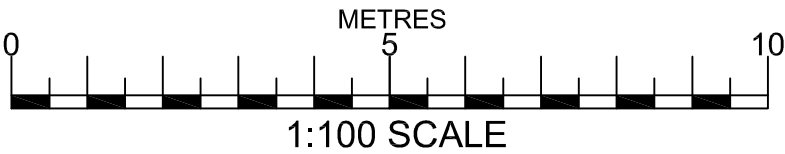

Drawn AB
Scale 1:100 @ A3
Date Mar. 2019

Drawing No
H1408.03

Rev

All dimensions to be checked on site prior
to the commencement of any construction.
This drawing may not be reproduced in
any part or form without the written
consent of Hawkedon Developments Ltd.

ALL COPYRIGHTS RESERVED