



VERIFY ALL DIMENSIONS BEFORE
SETTING OUT, COMMENCING WORK OR MAKING ANY SHOP DRAWINGS.
REPORT ANY DISCREPANCIES TO SUPERVISING OFFICER IMMEDIATELY.
COPYRIGHT ©

Rev.	Description	Date
1		

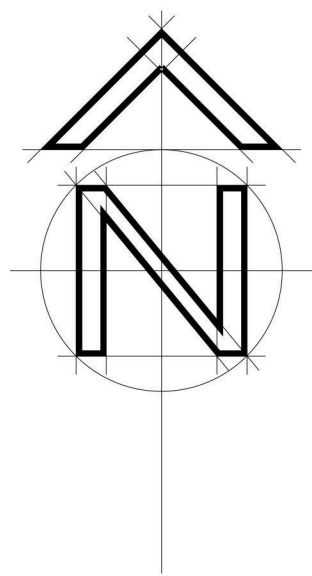

SECOND FLOOR PLAN SC 1:100

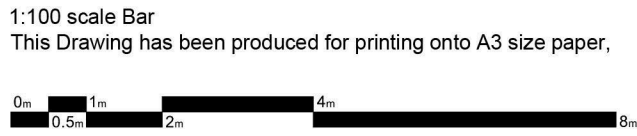

Day • Tanner Limited

ARCHITECTURE
AND PLANNING

www.daytanner.co.uk

CLIENT Elegant Homes (Caversham) Ltd

JOB 45 Albert Road,
Reading

DRG PROPOSED SECOND FLOOR PLAN

3 Thomas Court
2 Richfield Avenue
Reading
RG1 8DQ
0118 959 0808
info@daytanner.co.uk

SCALE: 1:100 @ A1 DRAWN: DN DATE: OCT 2018

3617/203 | D