



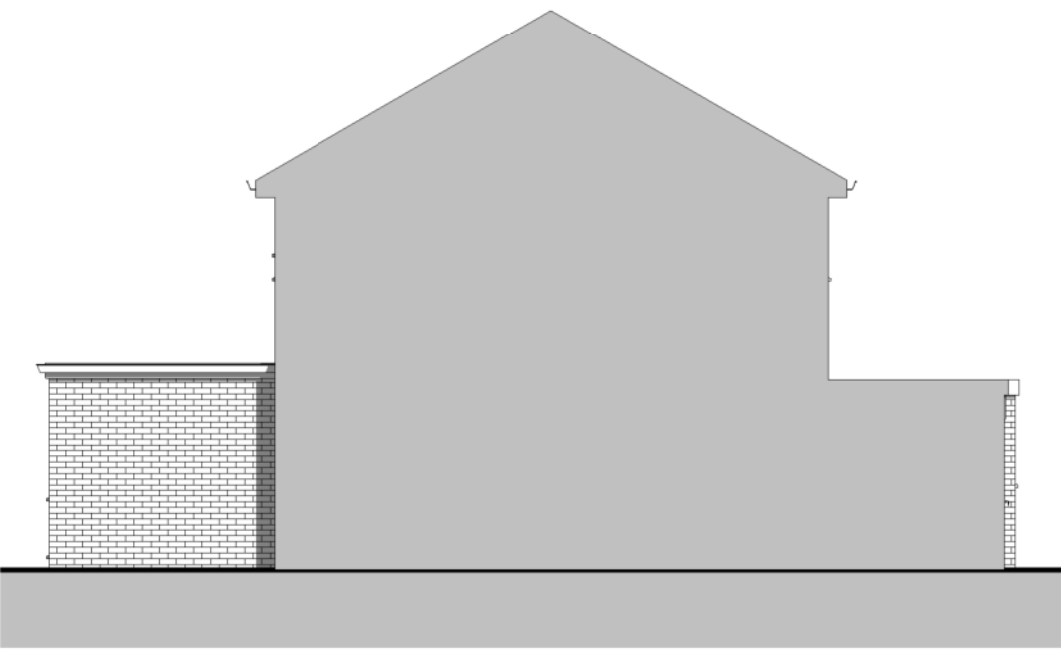


2 LH Elevation
1 : 100

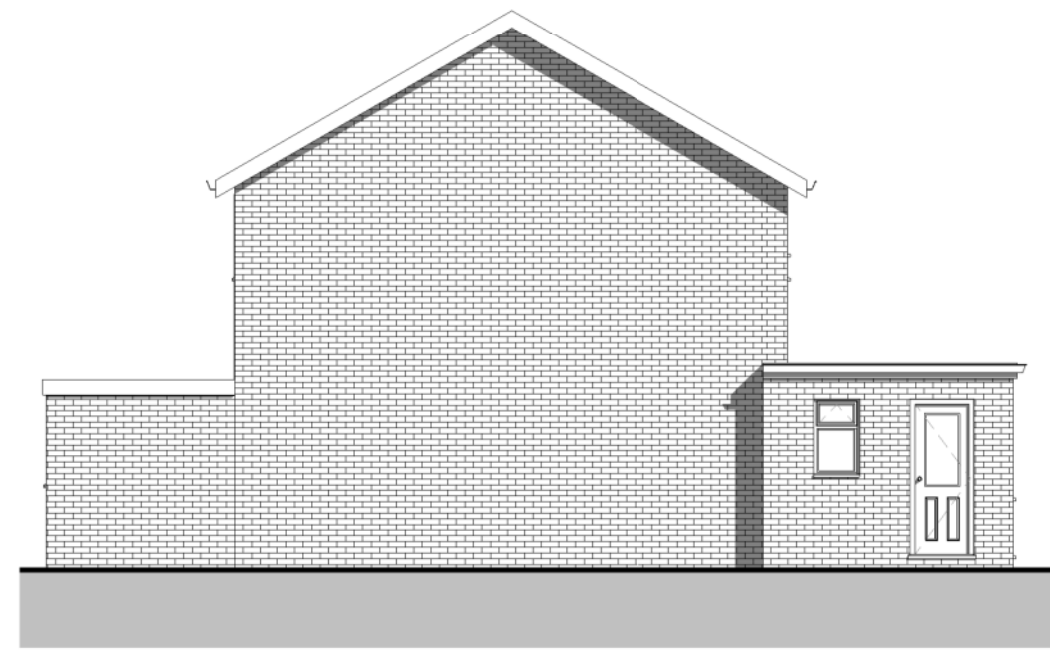

4 RH Elevation
1 : 100



All dimensions are to be verified on site prior to work commencing

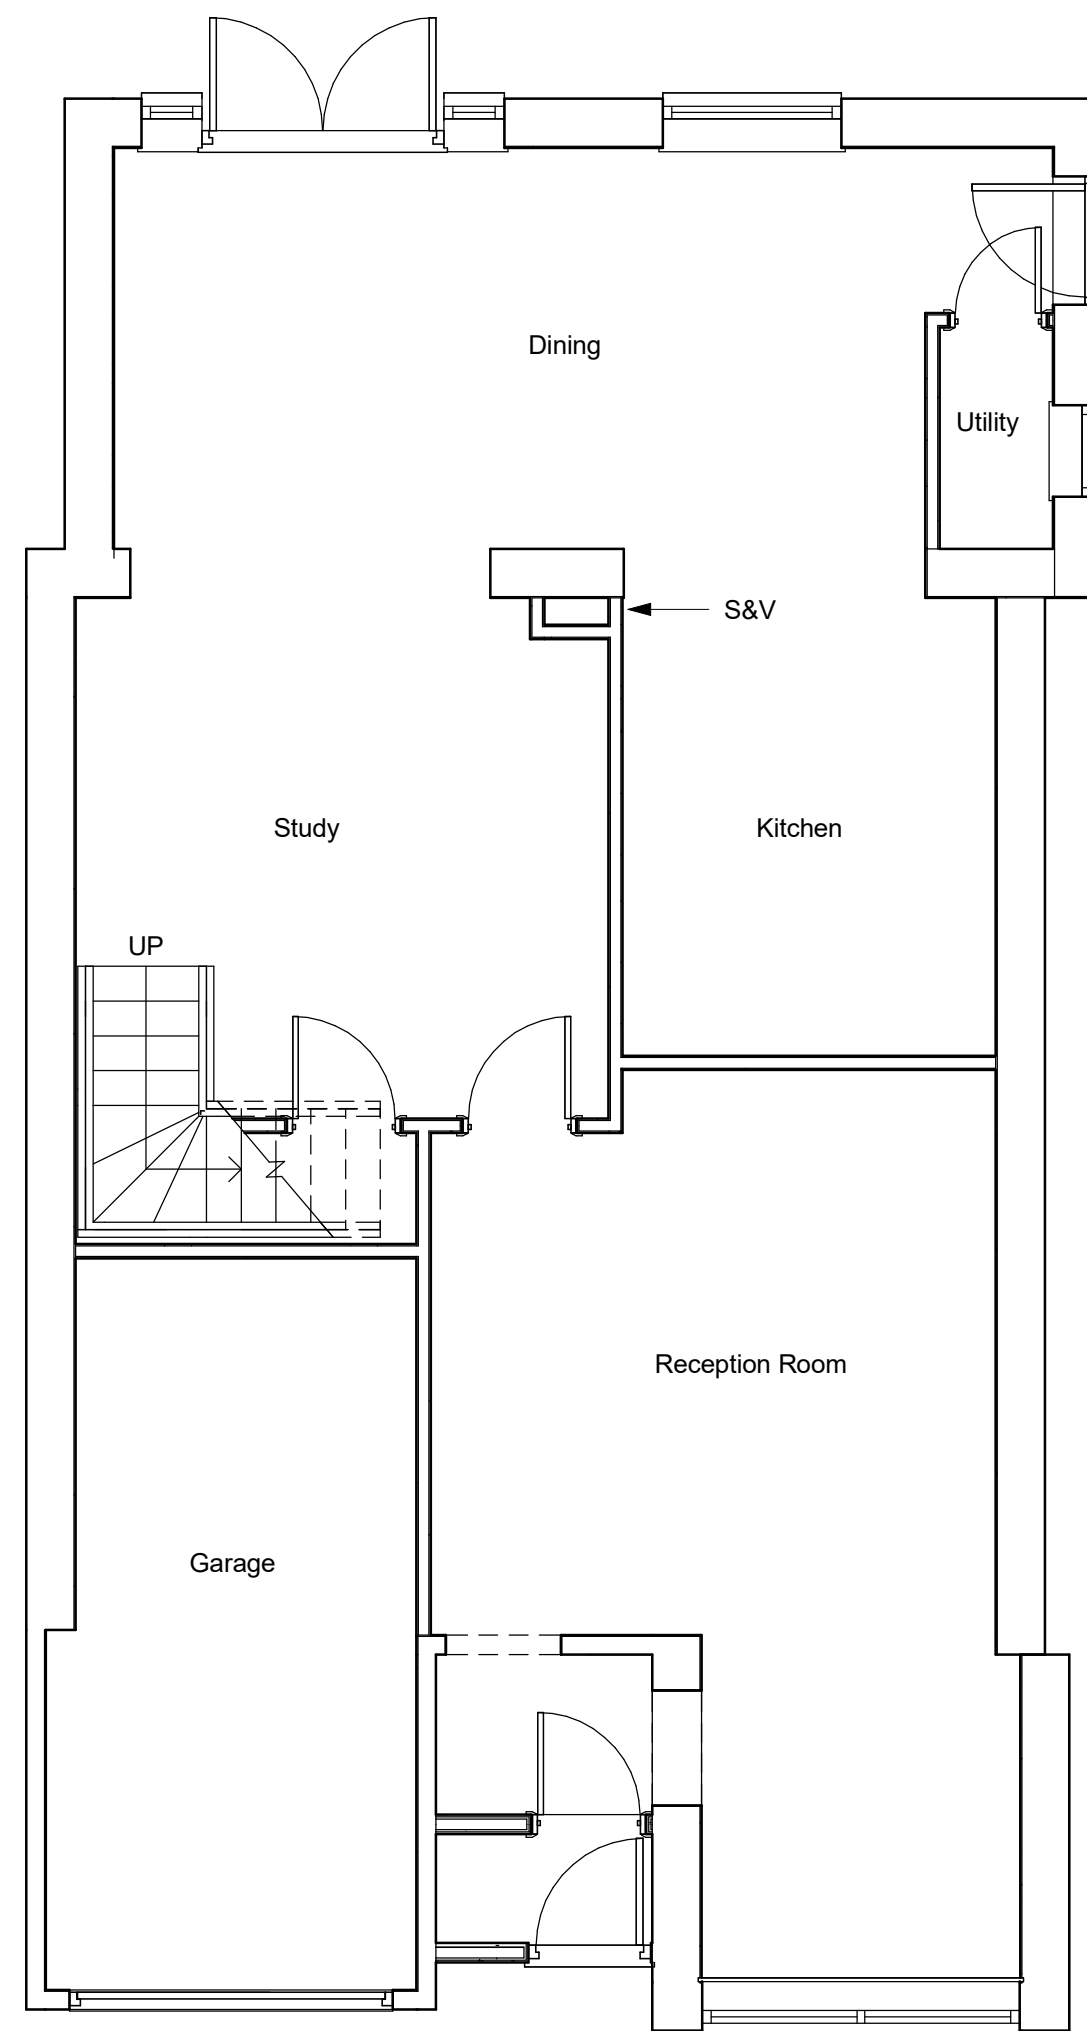


The floor plan illustrates a rectangular layout with a central hallway. The rooms are labeled as follows:

- Bathroom:** Located in the top-left corner, featuring a window on the left wall and a door opening into the central hallway.
- Bedroom 1:** Located in the top-right corner, featuring a window on the top wall and a door opening into the central hallway.
- Bedroom 2:** Located in the bottom-right corner, featuring a window on the bottom wall and a door opening into the central hallway.
- Bedroom 3:** Located in the bottom-left corner, featuring a window on the left wall and a door opening into the central hallway.

A staircase labeled "DN" (down) is situated between the Bathroom and Bedroom 3, with a window on its left wall. The central hallway provides access to all four rooms. The plan also shows the placement of doors, windows, and a north arrow pointing towards the top right.

6 First Floor
1 : 50

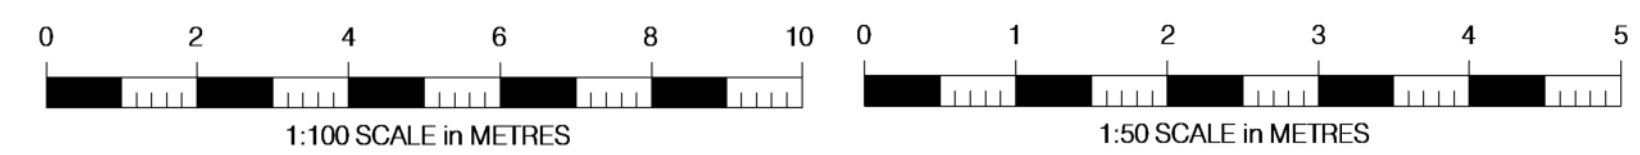[illegible]

27 Rushden Drive
RG2 8LJ

Existing

Project number	2018-876
Date	21.08.18
Drawn by	CC

101

Scale @ A1 As indicated