


Travis Perkins, Acre Road

1 DDA Space


9 Car Parking Spaces

15 Van Spaces

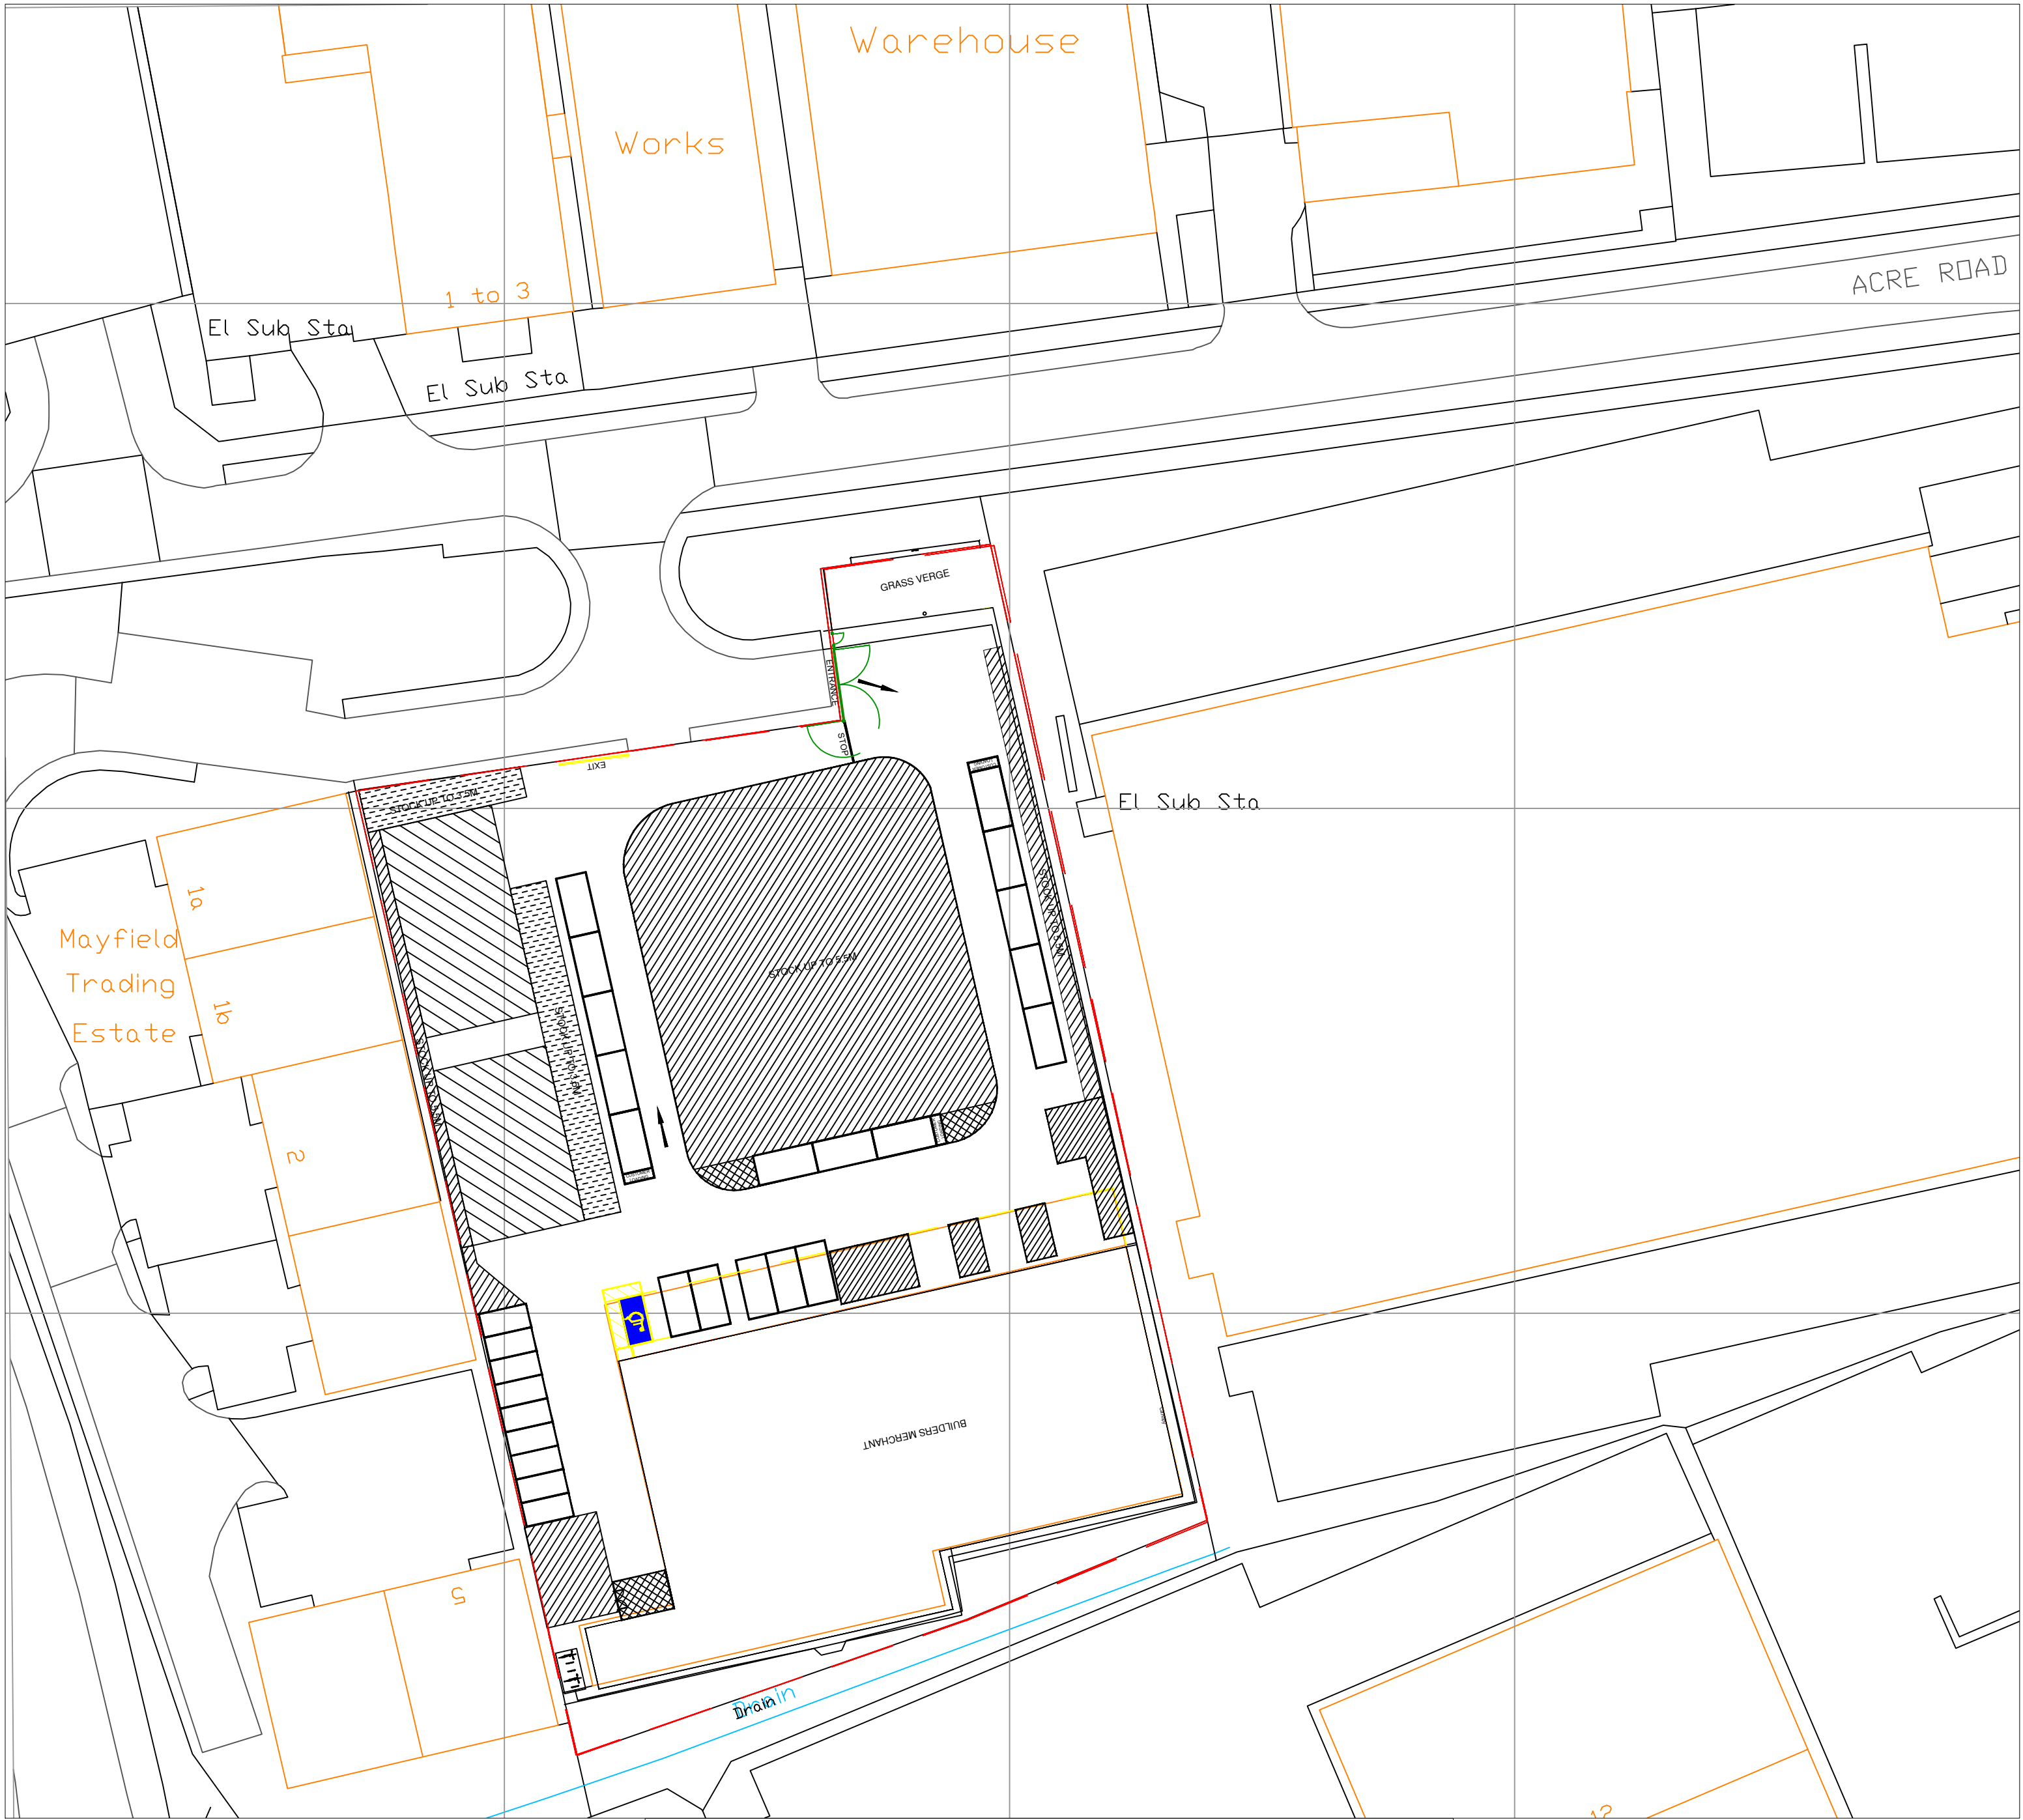

Produced on 26 February 2019 from the Ordnance Survey National Geographic Database and incorporating surveyed revision available at this date.
This map shows the area bounded by 471095.167631 471095.167631 471095.167631 471095.167631
Reproduction in whole or part is prohibited without the prior permission of Ordnance Survey.
Ordnance Survey copyright 2019. Supplied by KNS Ltd trading as 18PlanningKps.com a licensed Ordnance Survey partner (100054135).
Data licensed for 1 year, expiring 26 February 2020. Unique plan reference: vcr20271429446.

- EXTERNAL STORAGE UPTO 3.5M
- EXTERNAL STORAGE UPTO 5.5M
- HGV SERVICING ZONE
- KEEP CLEAR ZONES

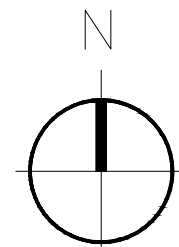

BLOCK PLAN
1:500 @ A1

50m @1:1250

10m @1:100

Preliminary	
KNS Ltd Unit 19 Swannington Road Broughton Astley Leicester LE9 6TU Tel: 01455 283800 K NEC S	
DRAWING REF: KNS-1067	
CLIENT: Travis Perkins	
PROJECT: Travis Perkins, Acre Road, Reading, RG2 0SG	
TITLE Existing Site Plan	
DATE: February 2019	SCALE: 1:500@A1
DRAWN BY: DS	CHECKED BY:
DRAWING NO: KNS-1148-102	REVISION: A