


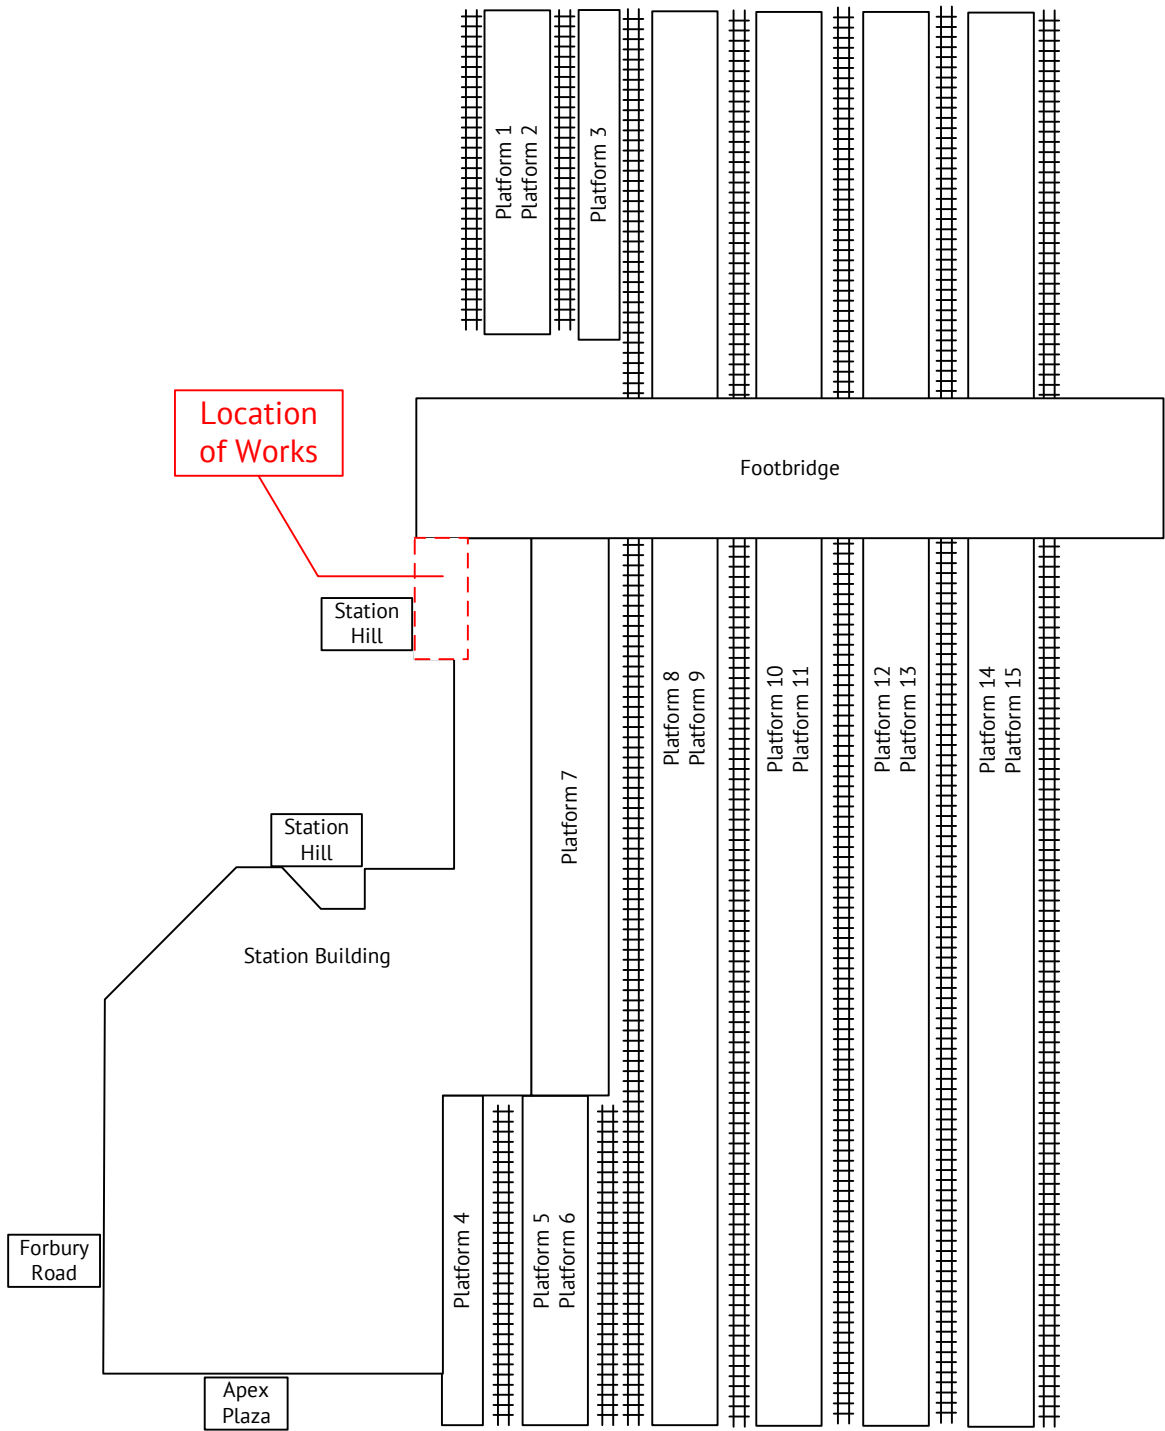

Key Plan
Black – Existing
Red – New
Blue – Existing in a modified state
Green – Existing to be recovered

General Notes

A	05/04/2019	First Draft	NTH	MS	PM
Rev	Date	Reason for Issue	D	C	A

For Approval

 TRANS DATA MANAGEMENT

Trans Data Management Ltd
12 Raleigh Court,
Priestley Way
Crawley
BN10 9PD

Tel: +44 (0) 1293 516691
Fax: +44 (0) 870 458 0586
www.trans-data.com

Project
Reading Station CIS Works

Title
Site Plan

Project No. 19-07401	Date 05/04/2019	Checked by MS
Revision A	Scale (@ ISO A*) NTS	Approved by PM

Drawing No.
19-07401_GWR_RDG_SP