




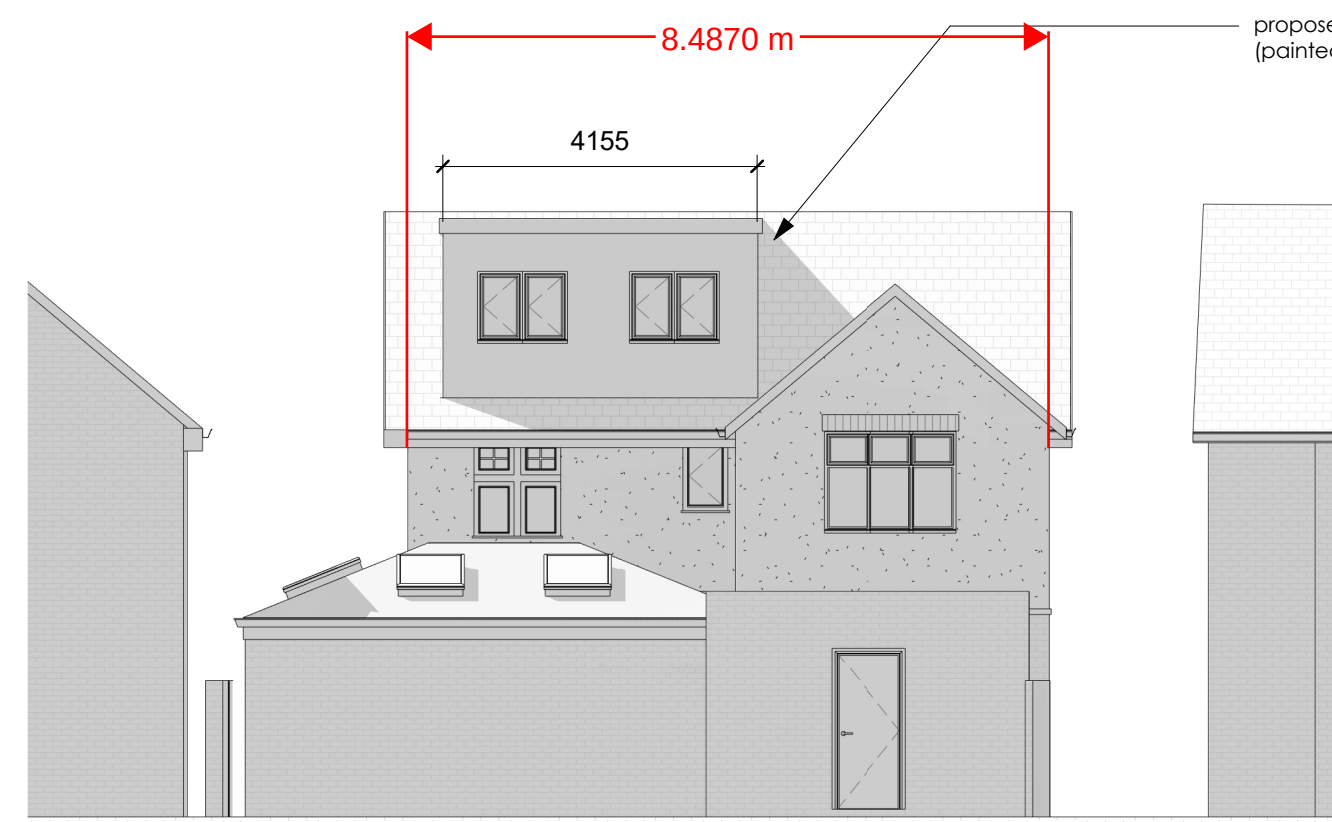

Proposed Rear Elevation
1:100

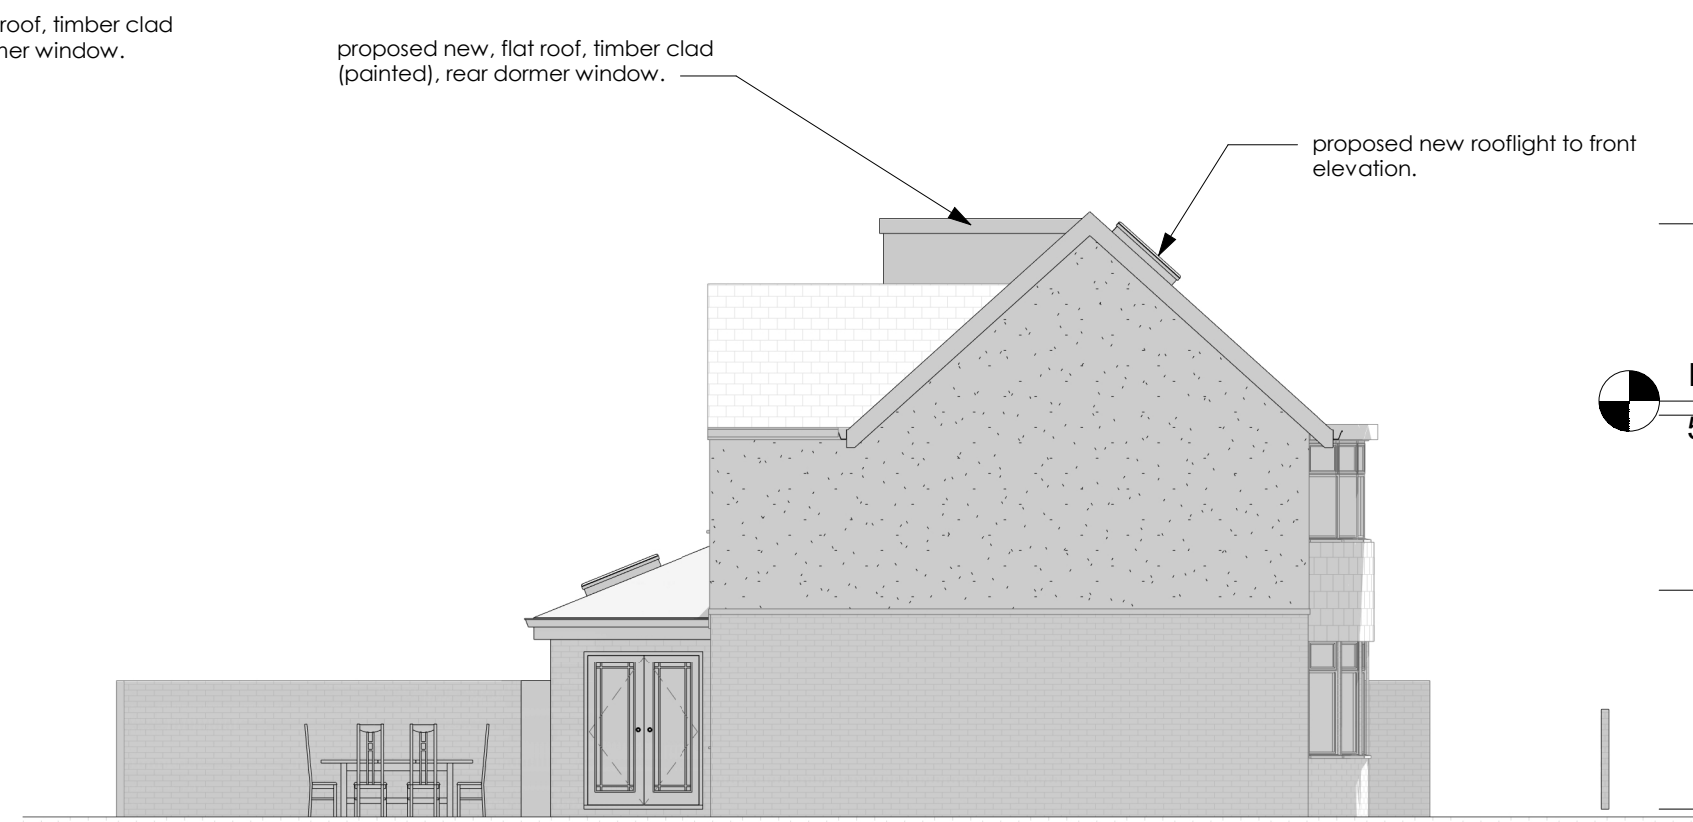

Proposed Side Elevation
1:100

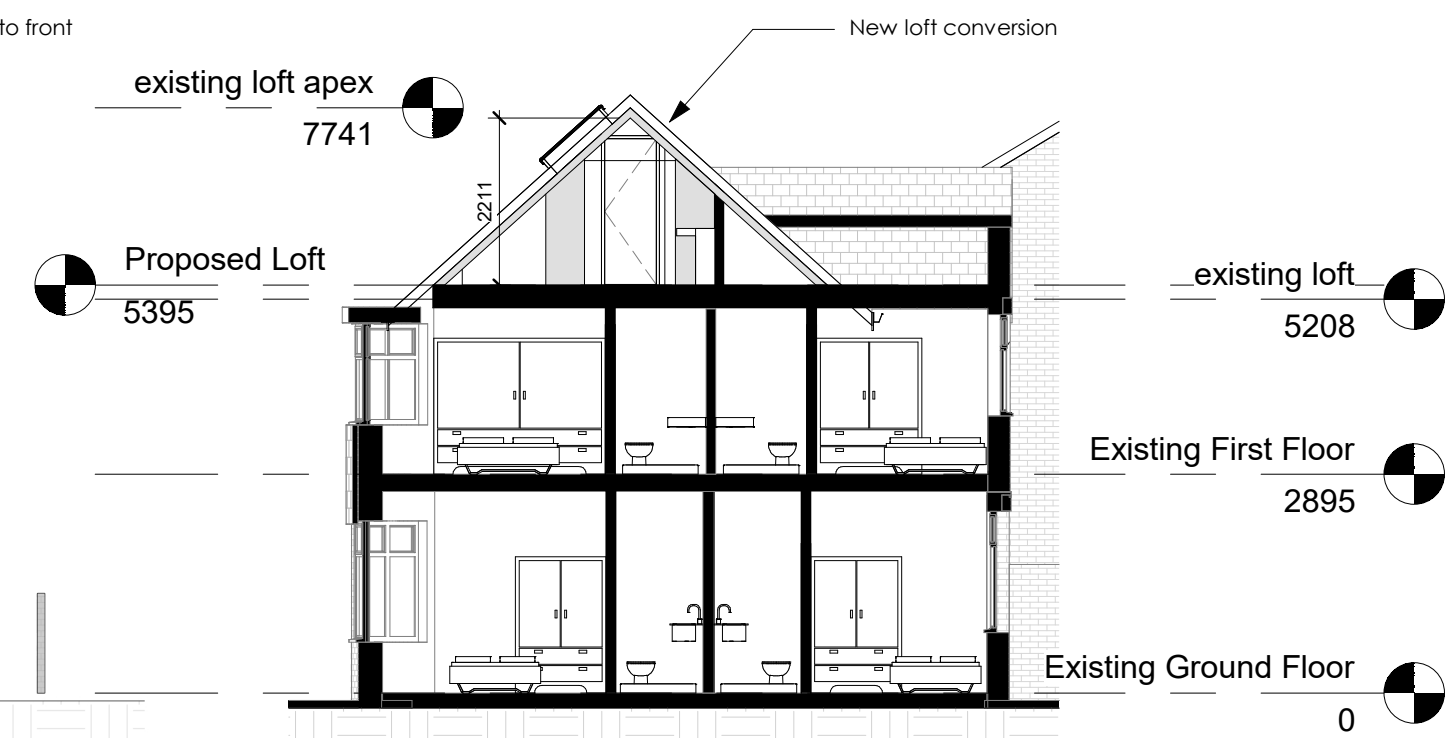


Section A
1:100



Crown Copyright and database rights 2018. OS 100031961 National Map Centre. Purchased 07/08/2018 1 year licence.


Proposed Location Plan
1:1250

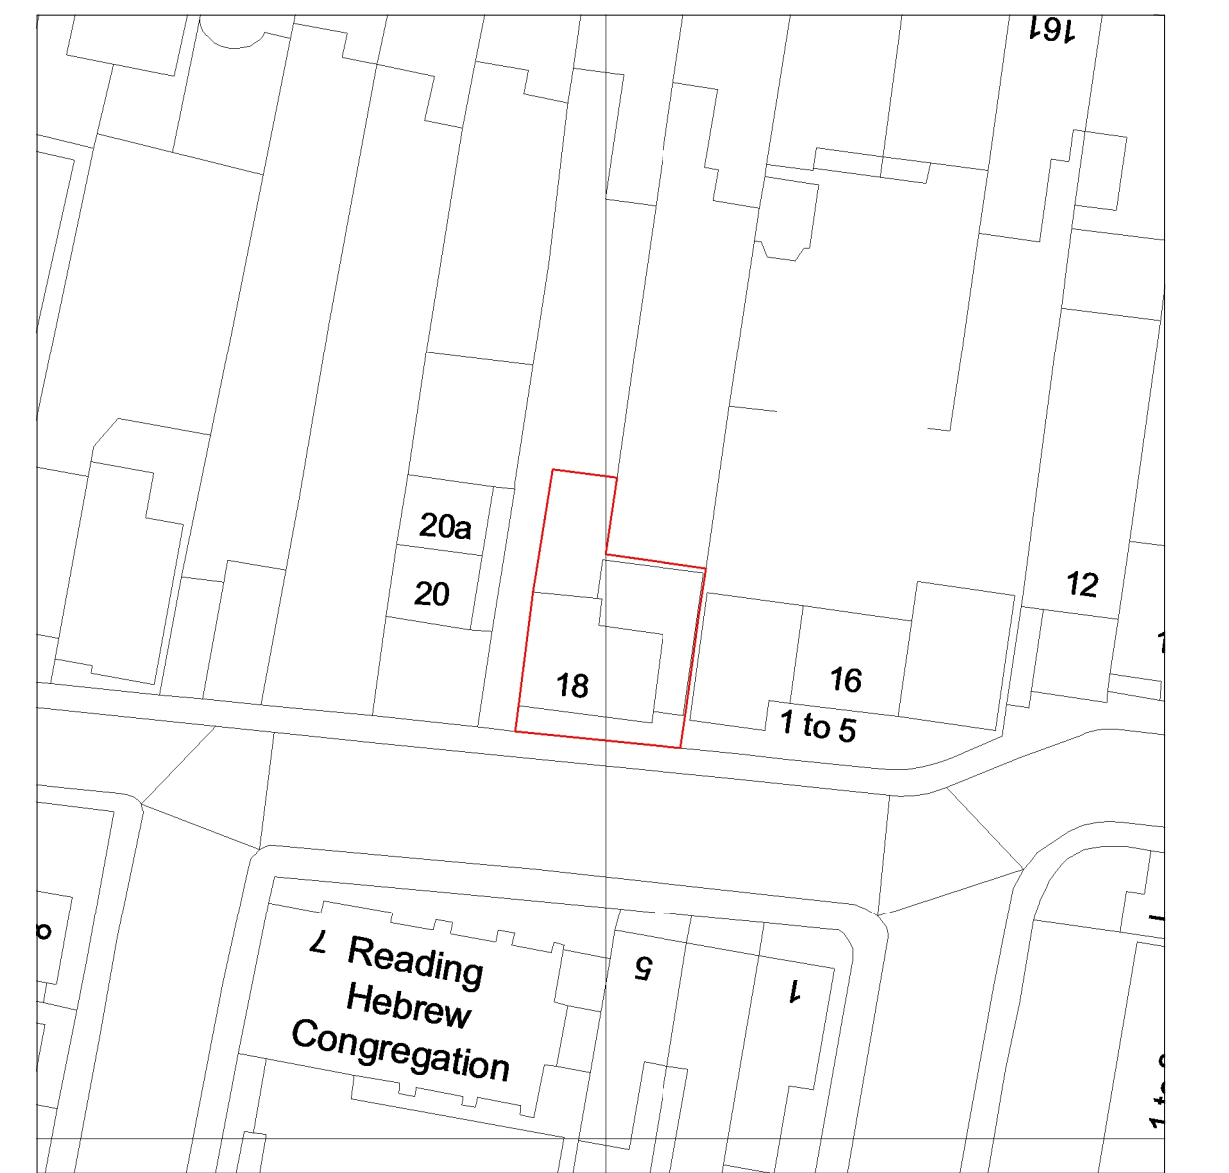


Proposed Block Plan
1:300




Proposed Front Elevation
1:100

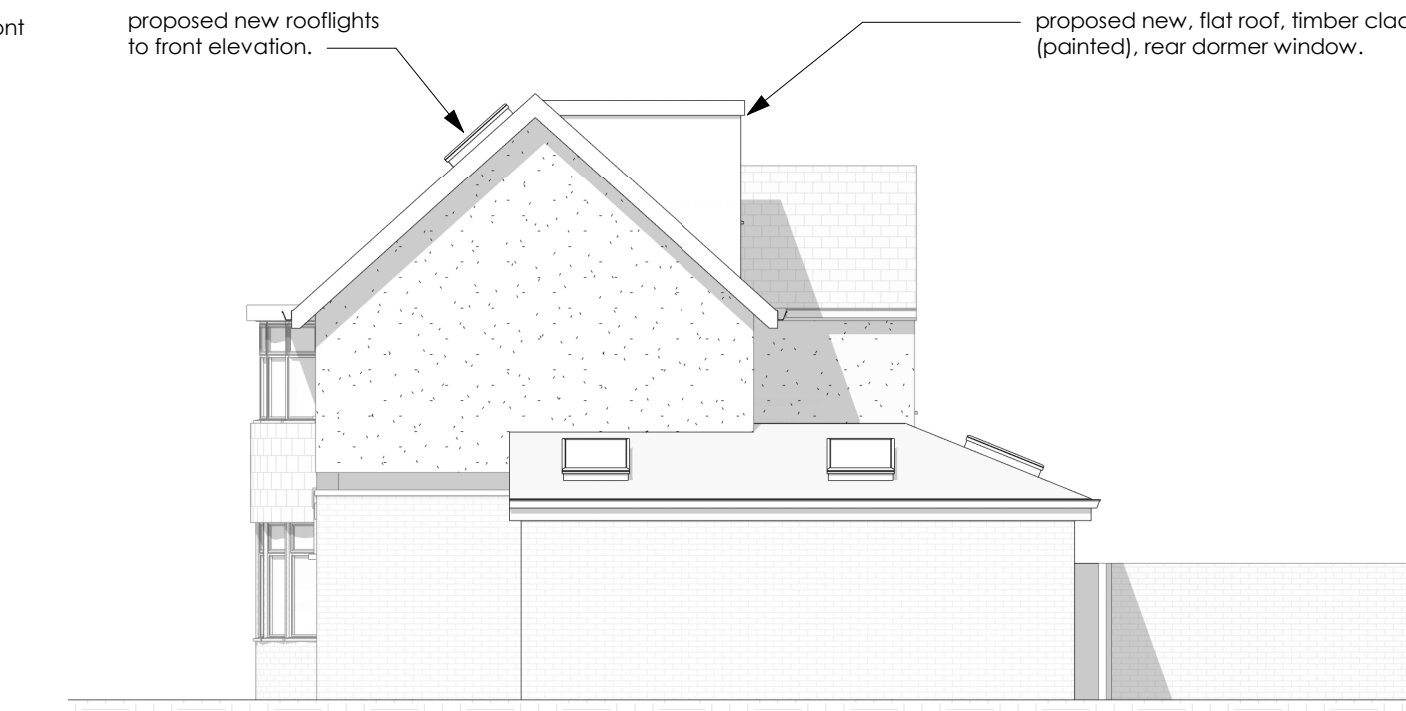


Proposed Side Elevation
1:100

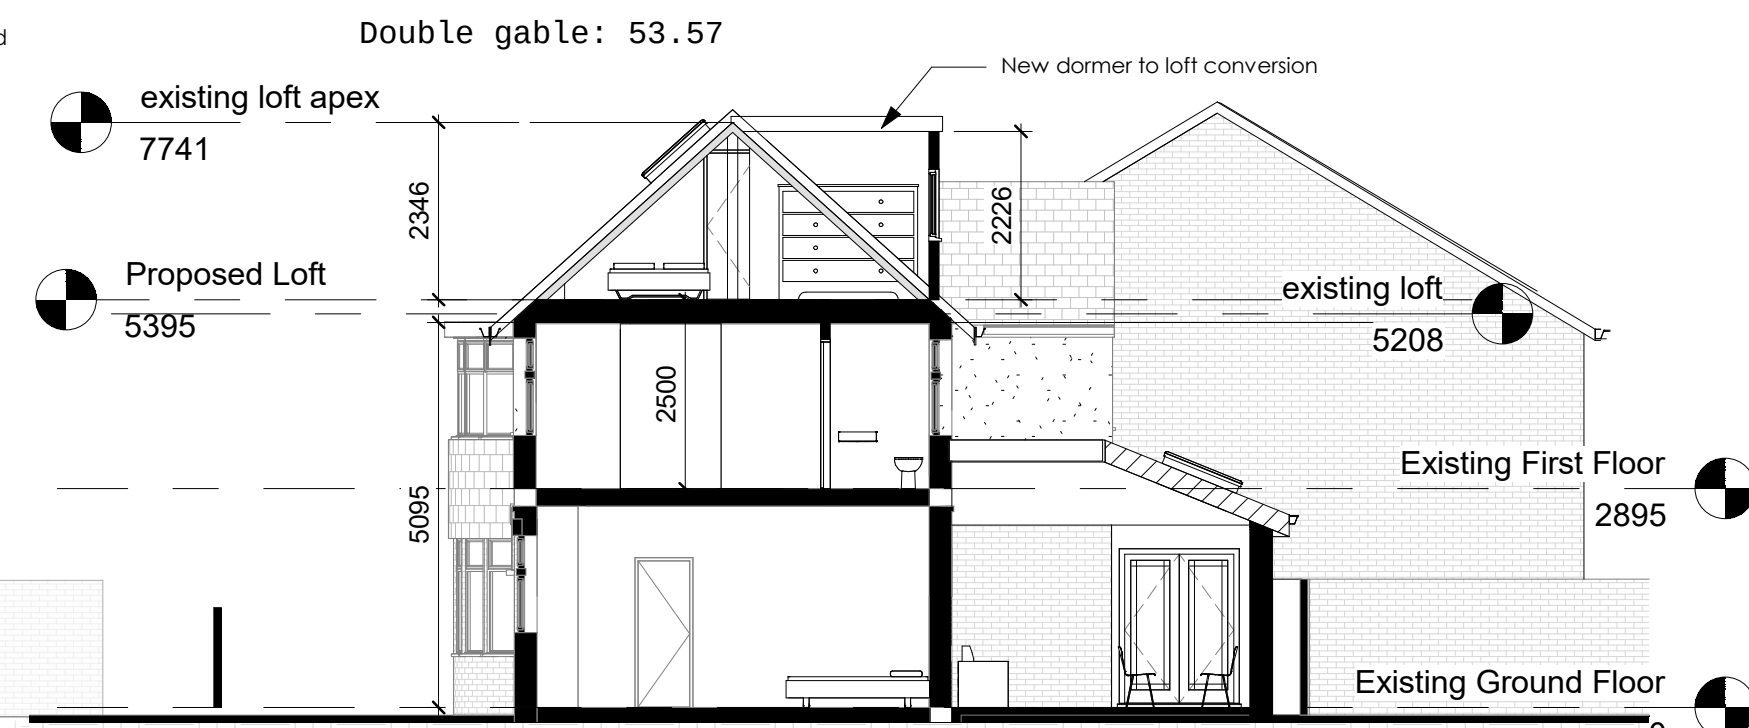


Section B
1:100

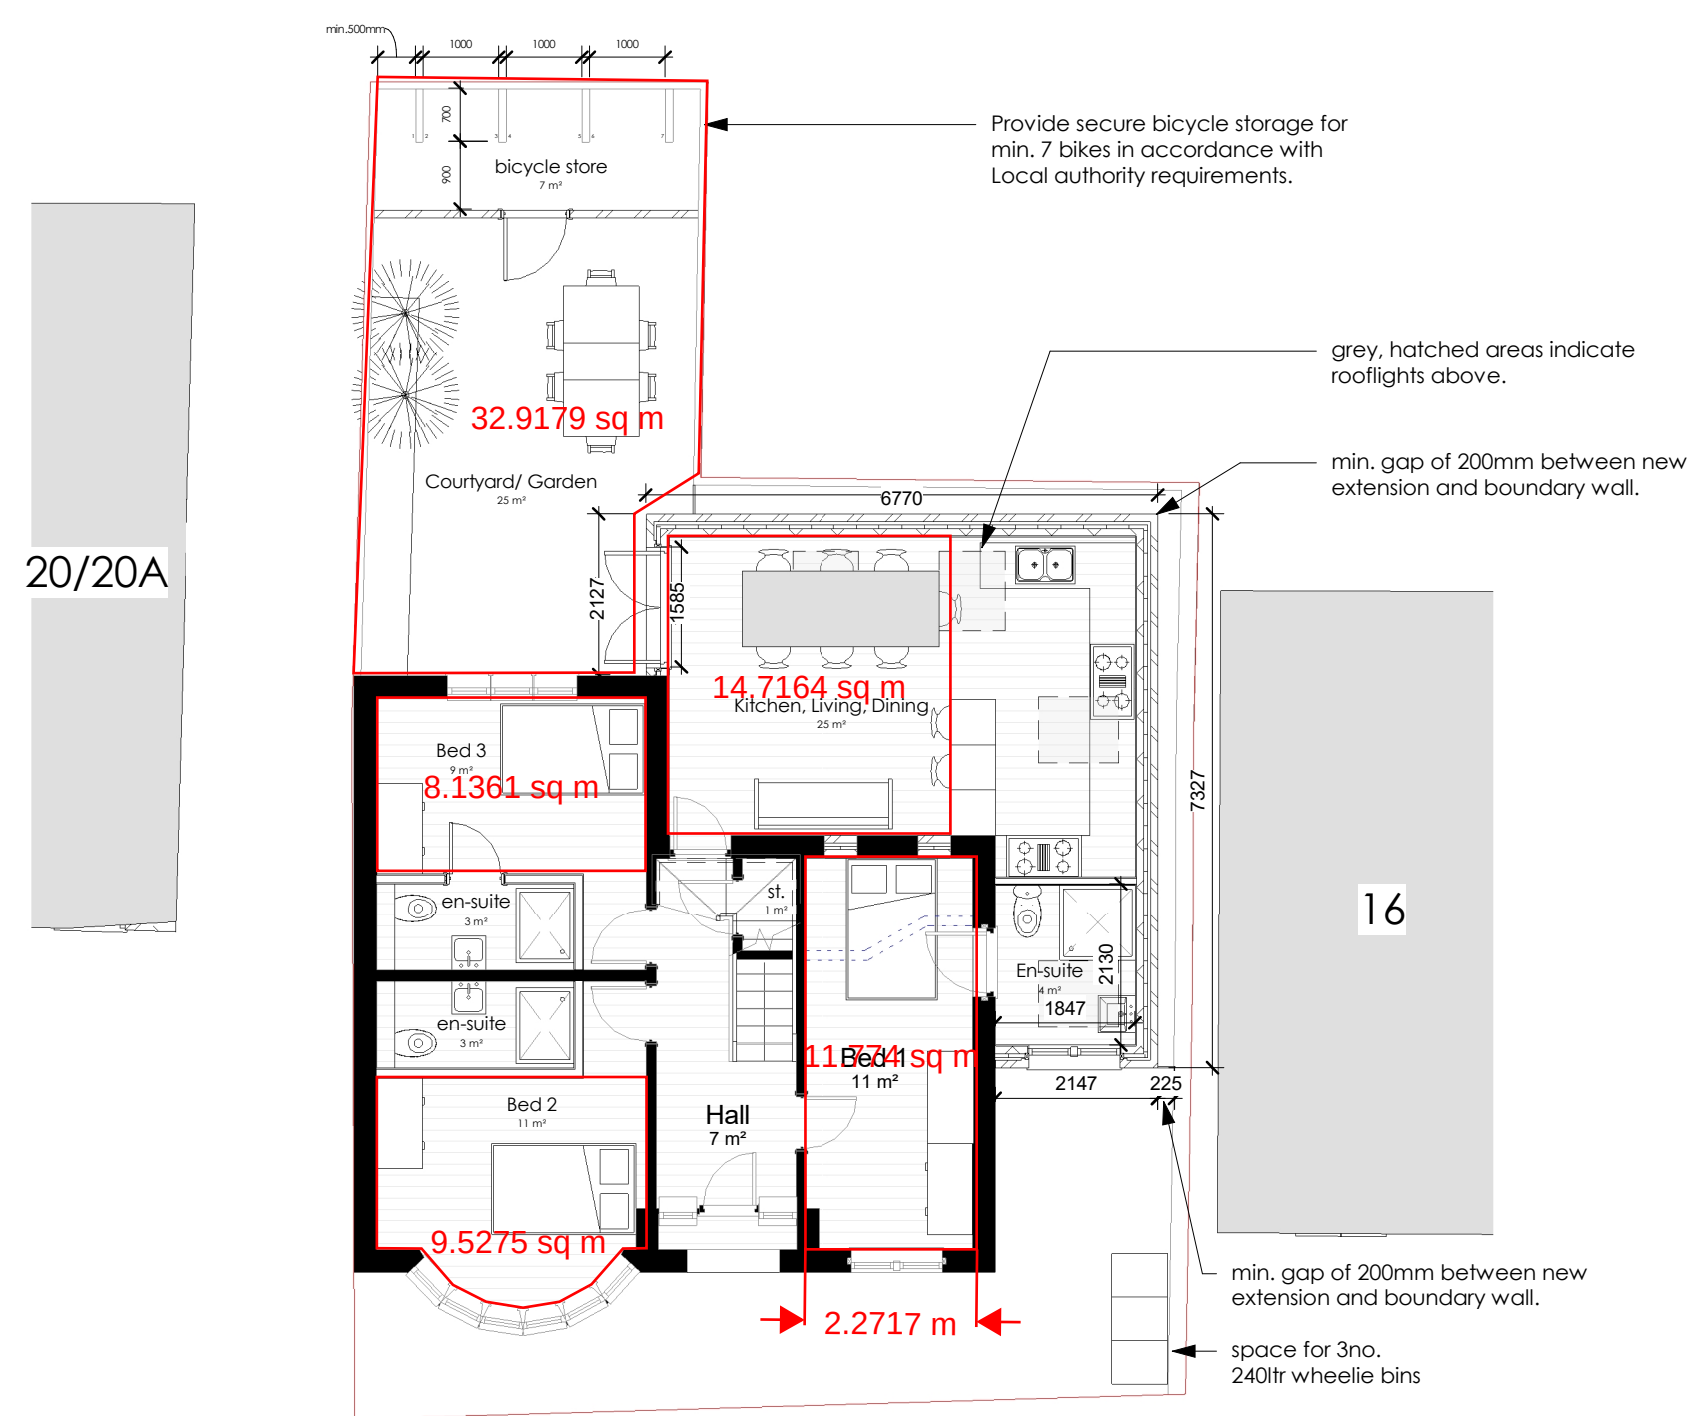

Proposed Ground Floor
1:100

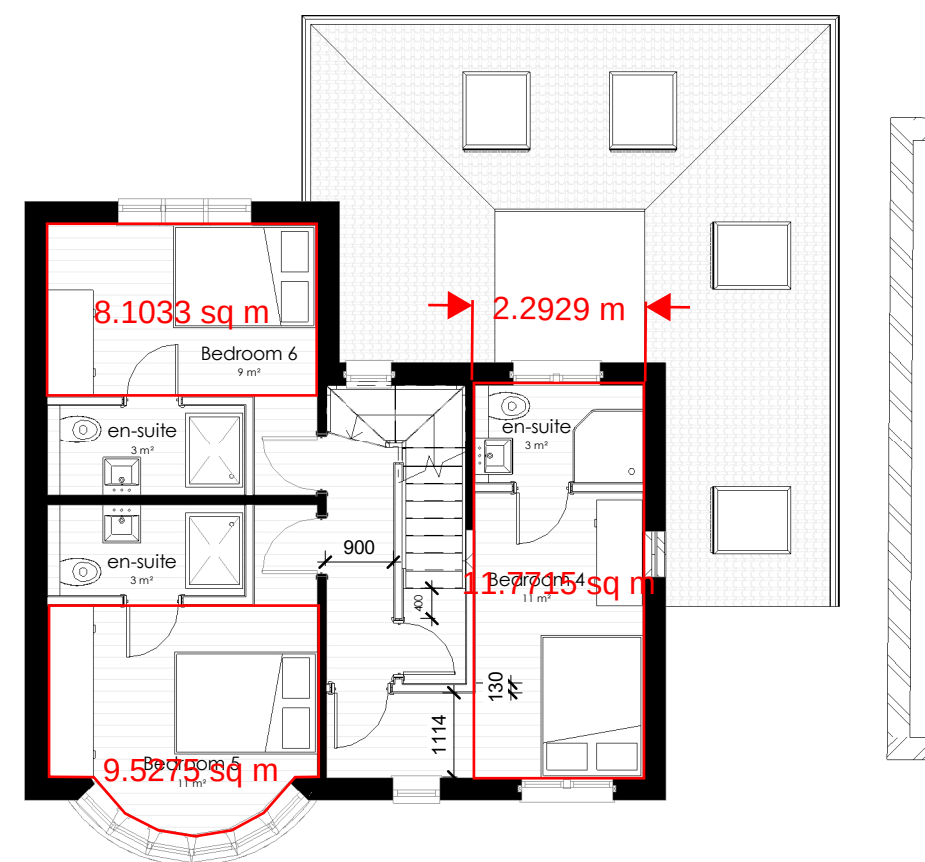

Proposed First Floor
1:100

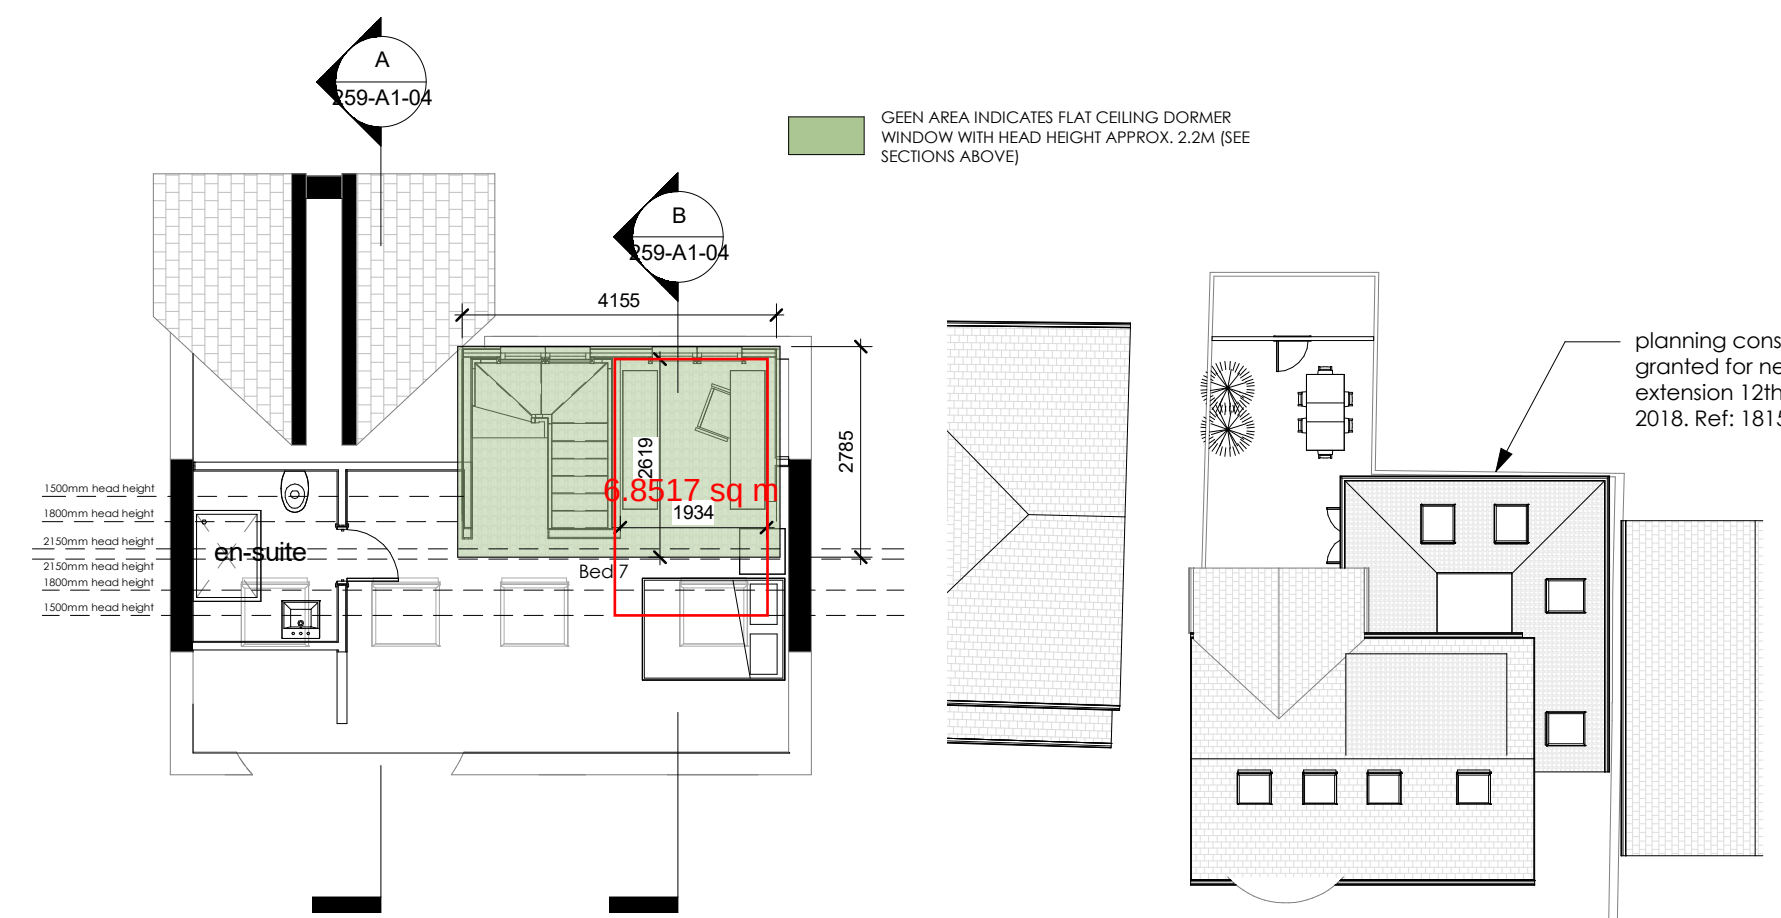

Proposed Loft
1:100

Proposed Site
1:200

Min. 2.1m high wooden "shed" secure, lockable cycle store built on concrete base. Install min. 2no. Sheffield cycle stands for 4 bicycles bolted down onto concrete slab.

0 1 2 3 4 5 10m E: 1/100

Zoe Lewis Architects Ltd 12A Castle Hill, Reading, RG1 7RD www.zlal.co.uk / 07941 233 296 info@zlal.co.uk	
PROJECT	259 18 Goldsmid Road
TITLE	Proposals (loft Conversion)
CLIENT	Majahaus Investments Limited
DRAWN BY E.B.N	CHECKED BY Z.E.L
SCALE As indicated	ISSUE DATE 14/01/2019
DRAWING NUMBER 259-A1-04	REV D
© Zoe Lewis Architects LTD 2018	