




Existing GF plan

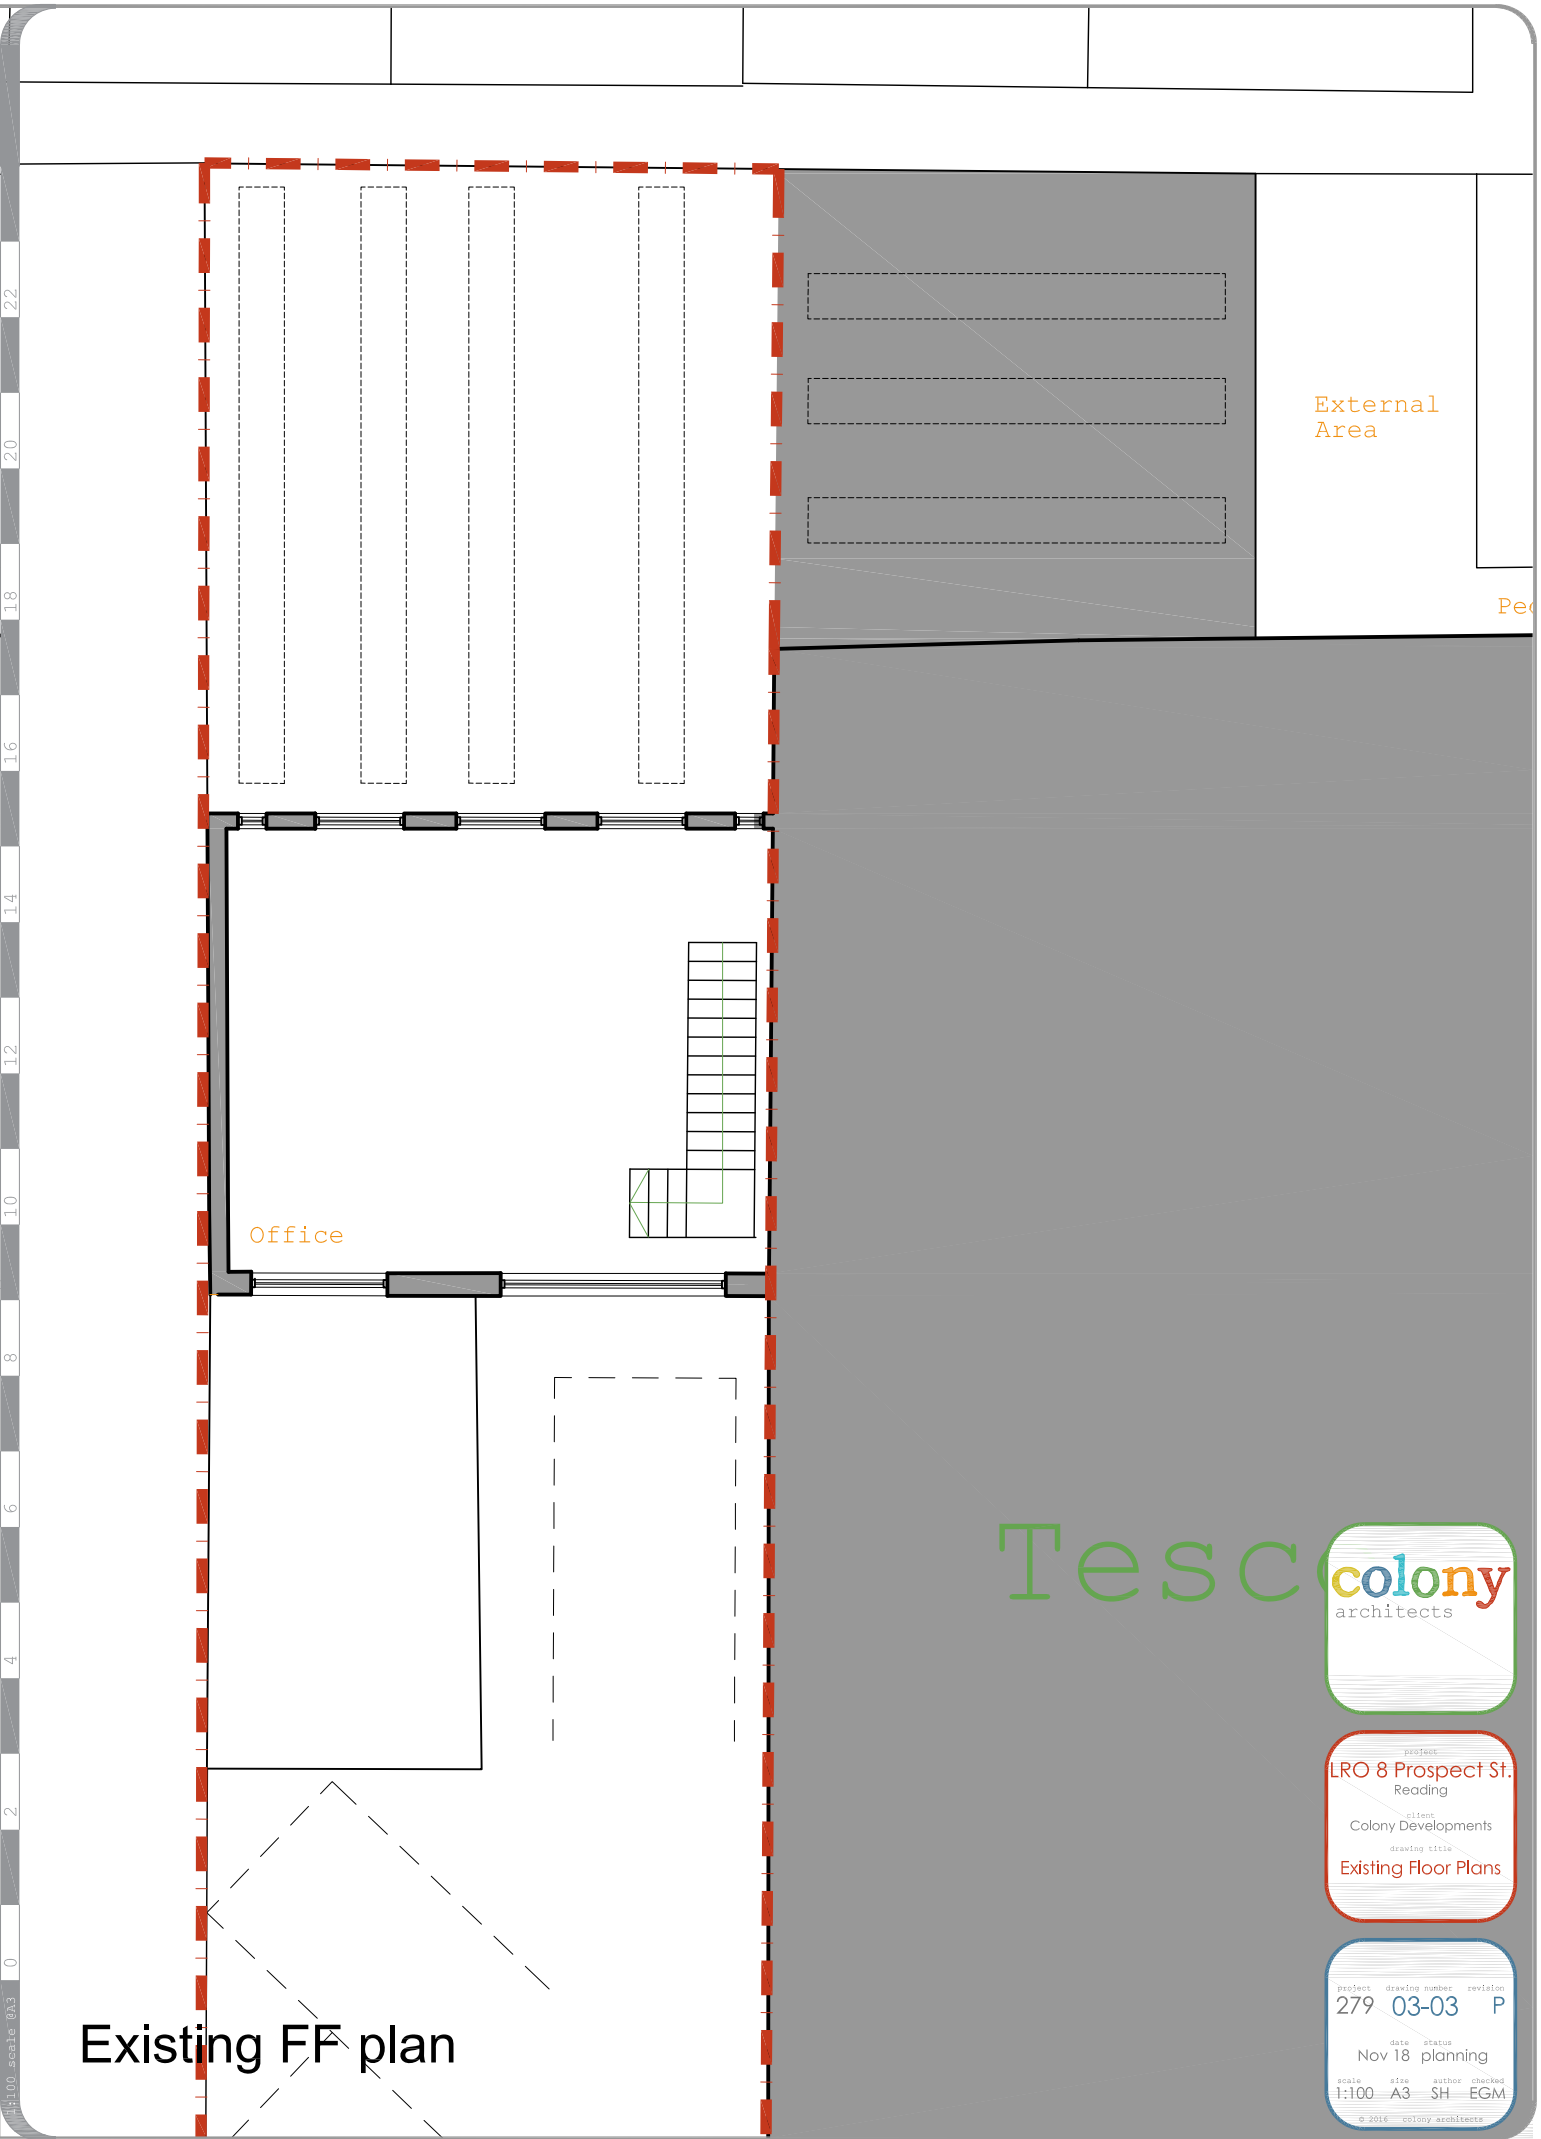

Existing FF plan



project
LRO 8 Prospect St.
Reading

client
Colony Developments

drawing title
Existing Floor Plans

project	drawing number	revision
279	03-03	P
date status		
Nov 18	planning	
scale	size	author checked
1:100	A3	SH EGM
© 2016 colony architects		