



HAC
DESIGNS

WYVOLS COURT
READING
info@hac-designs.co.uk

SWALLOWFIELD
RG9 7JL
Mob: 07985296627

PROJECT:
PROPOSED DEVELOPMENT AT;
101 WOODCOTE ROAD
READING
RG4 7EZ


CLIENTS NAME:
MR ANDREW MASON

TITLE:
EXISTING FIRST
FLOOR PLAN

REVISION:

DRAWN BY:	SCALE:
HAYDEN COOPER	1:50
DATE:	
MAY 2019	A3

DRAWING NUMBER:
19056PP-02

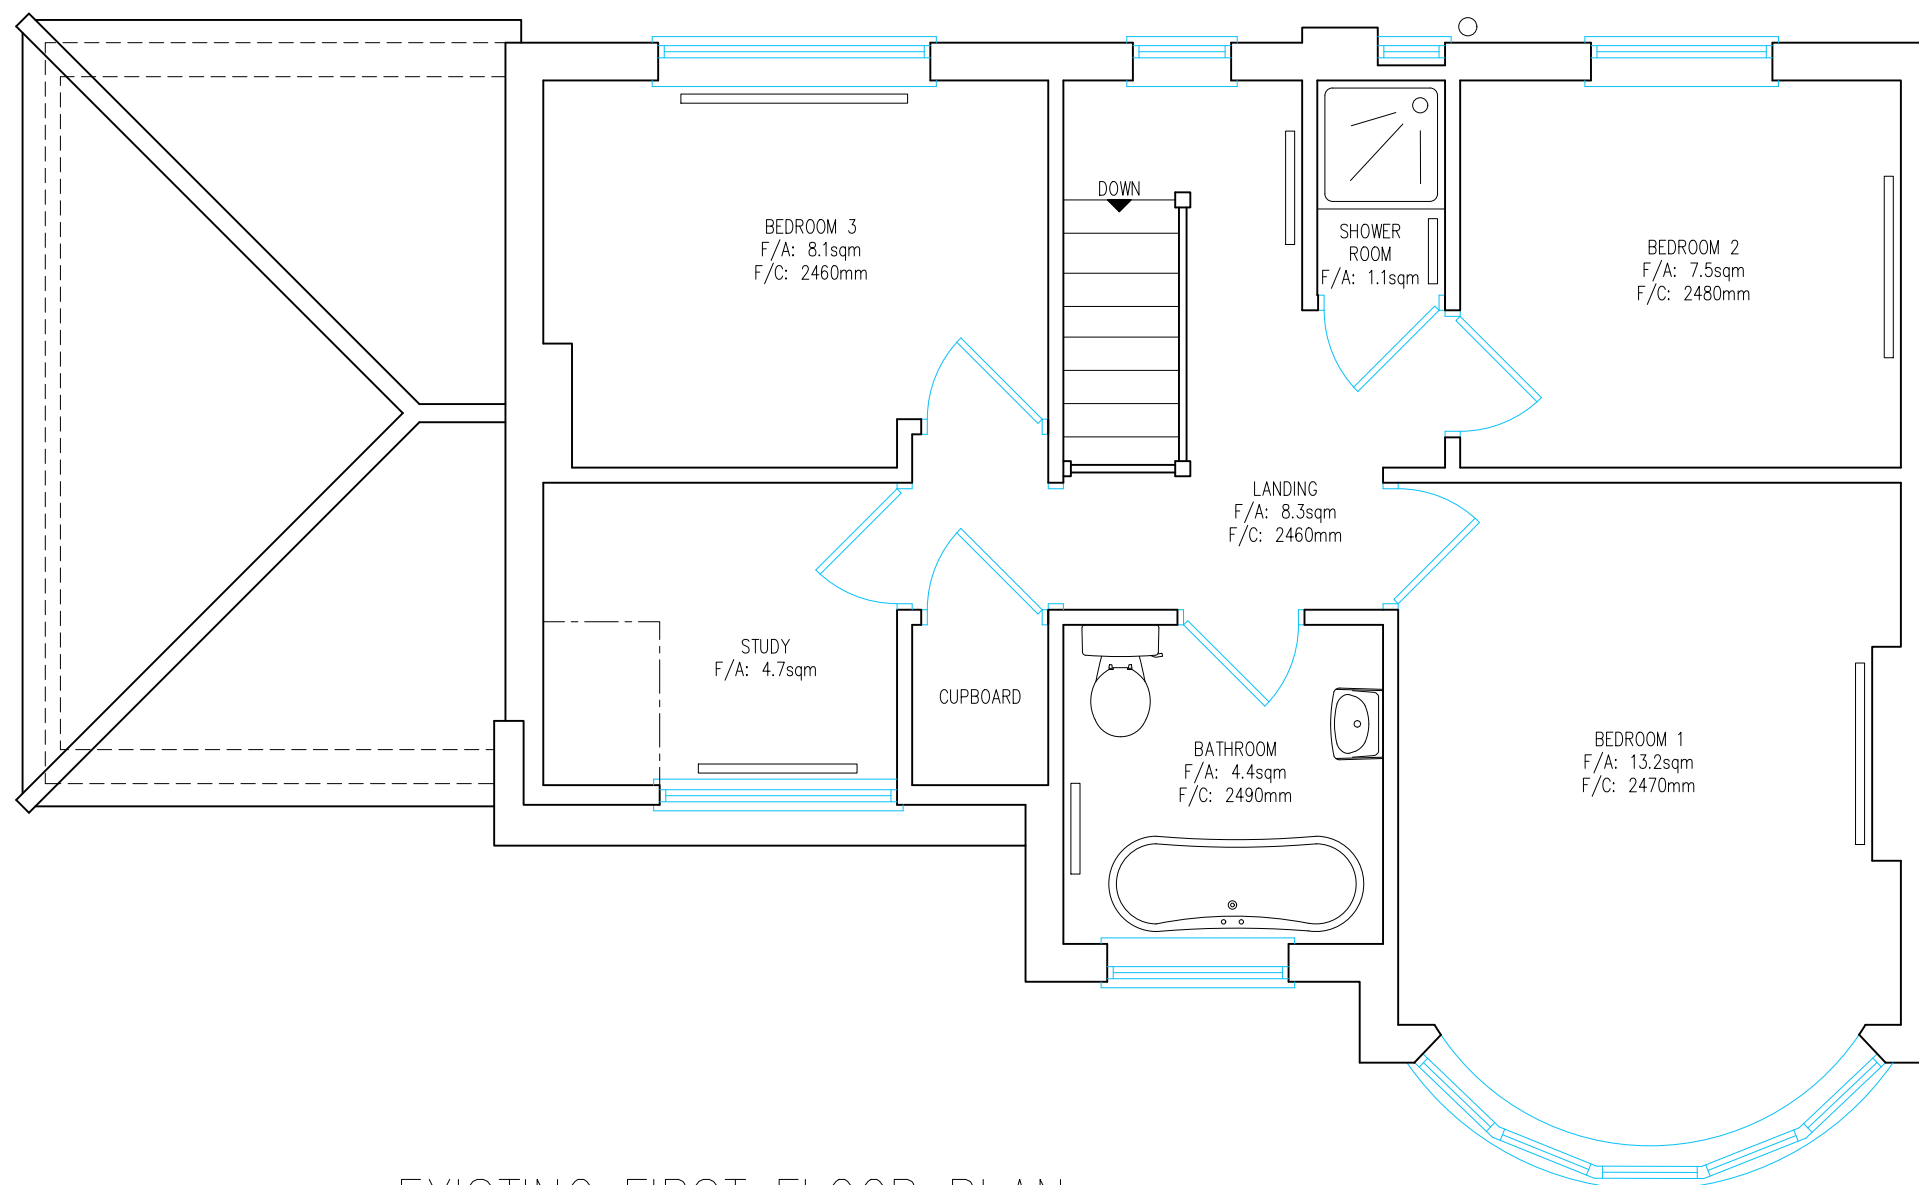

EXISTING FIRST FLOOR PLAN

0 1 2 3 4 5
SCALE 1:50