






SCALE 1:100 @ A3

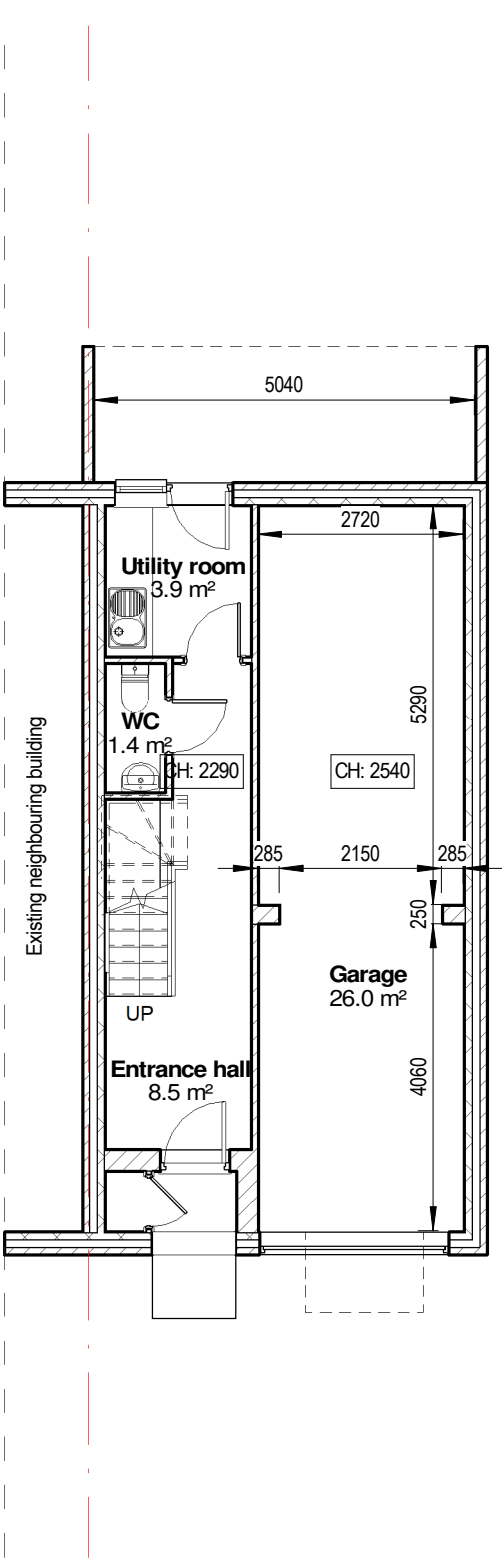


1 01. Ground floor plan
1 : 100

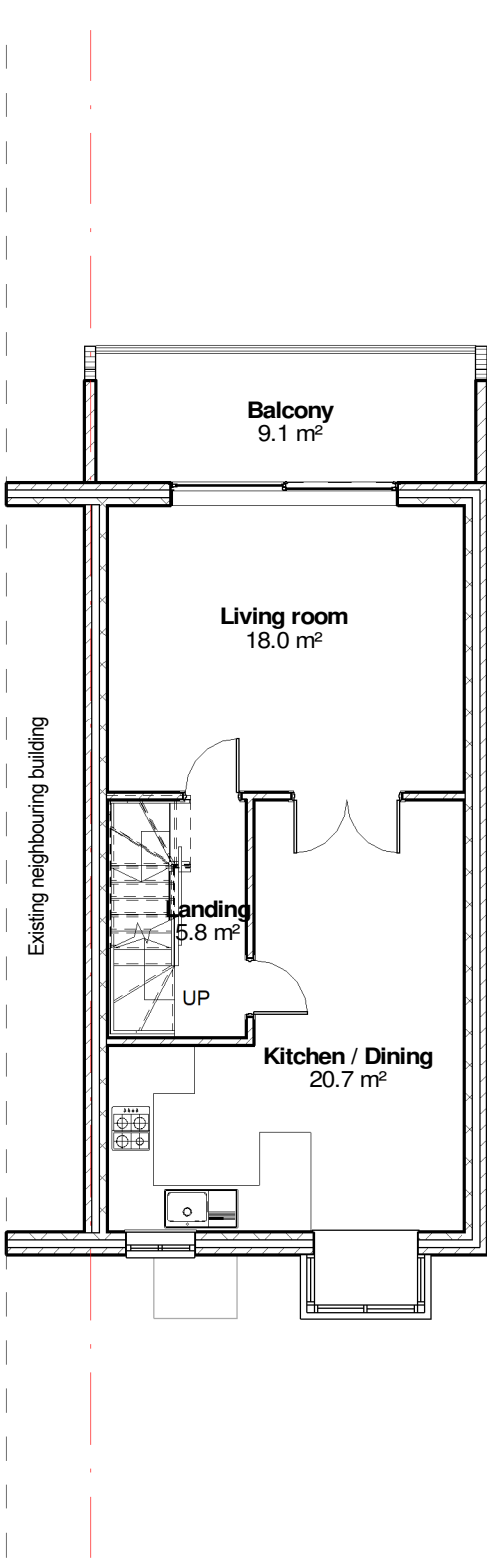

2 02. First floor plan
1 : 100

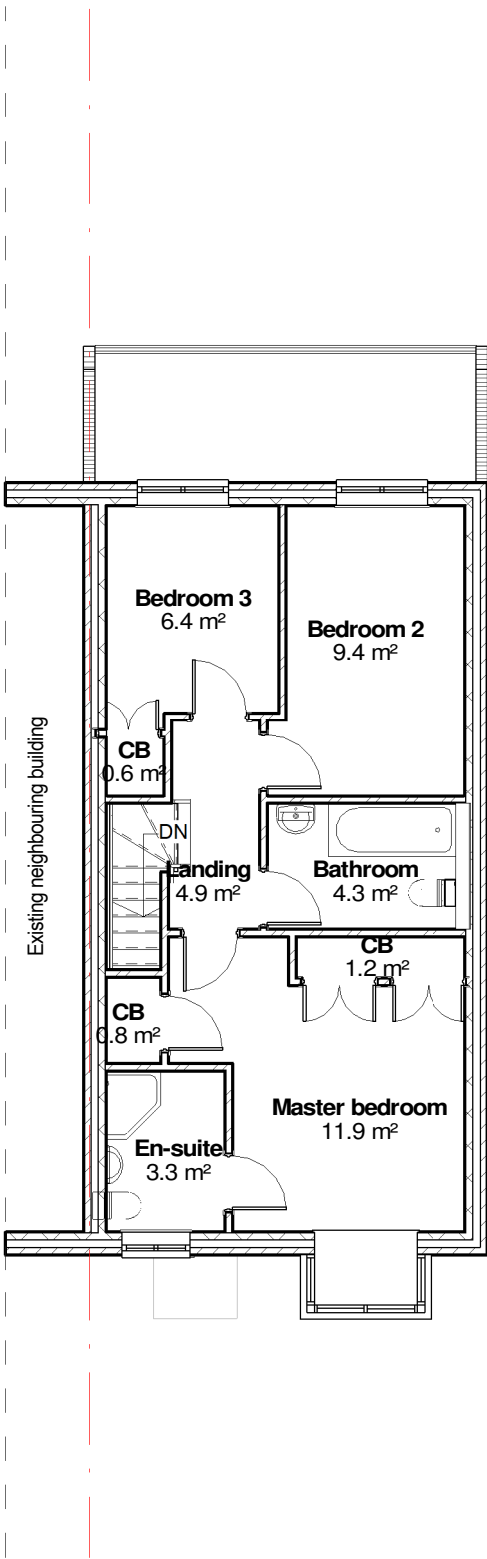

3 03. Second floor plan
1 : 100

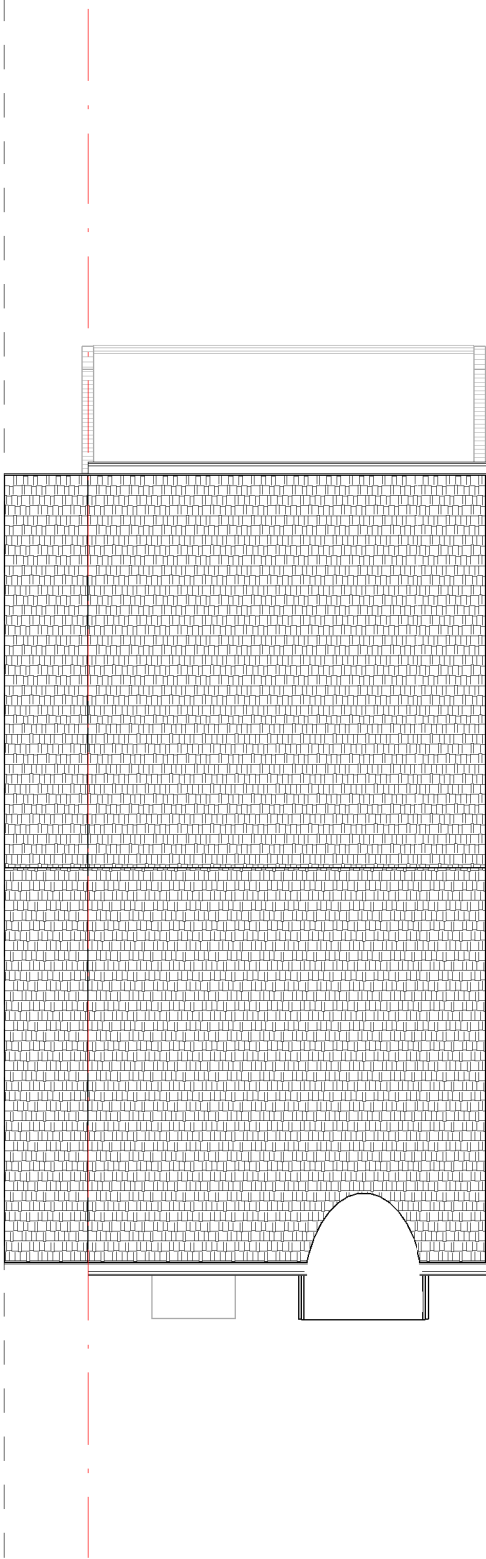

4 04. Roof plan
1 : 100

THIS DRAWING IS SUBJECT TO COPYRIGHT & REMAINS THE PROPERTY OF DESIGN WORK STUDIOS. IT MUST NOT BE RE-PRODUCED EITHER PARTIALLY OR FULLY, WITHOUT THE WRITTEN CONSENT OF DESIGN WORK STUDIOS. DRAWING SCALES ARE FOR INDICATION ONLY AND SHOULD NOT BE USED TO ACCURATELY DEPICT ACTUAL OR DESIGNED CONDITIONS.
©2018 DESIGN WORK STUDIOS. ALL RIGHTS RESERVED.

REV	DATE	DESCRIPTION

STATUS
Planning

CLIENT **Alex Risby**
ADDRESS **1 Heron Island,
Caversham, Reading RG4
8DQ**

 **Design Work
Studios Ltd.**

**The White Building
33 Kings Road
Reading
RG1 3AR**

info@designworkstudios.co.uk
www.designworkstudios.co.uk

DRAWING BY **DDA**
CHECKED BY **PT**
SCALE **1 : 100 @ A3**
DATE **25.10.2018**

DWG # **1220-00** **EX GA** REV

TITLE
**GROUND FLOOR, FIRST FLOOR,
SECOND FLOOR AND ROOF PLAN
EXISTING**