

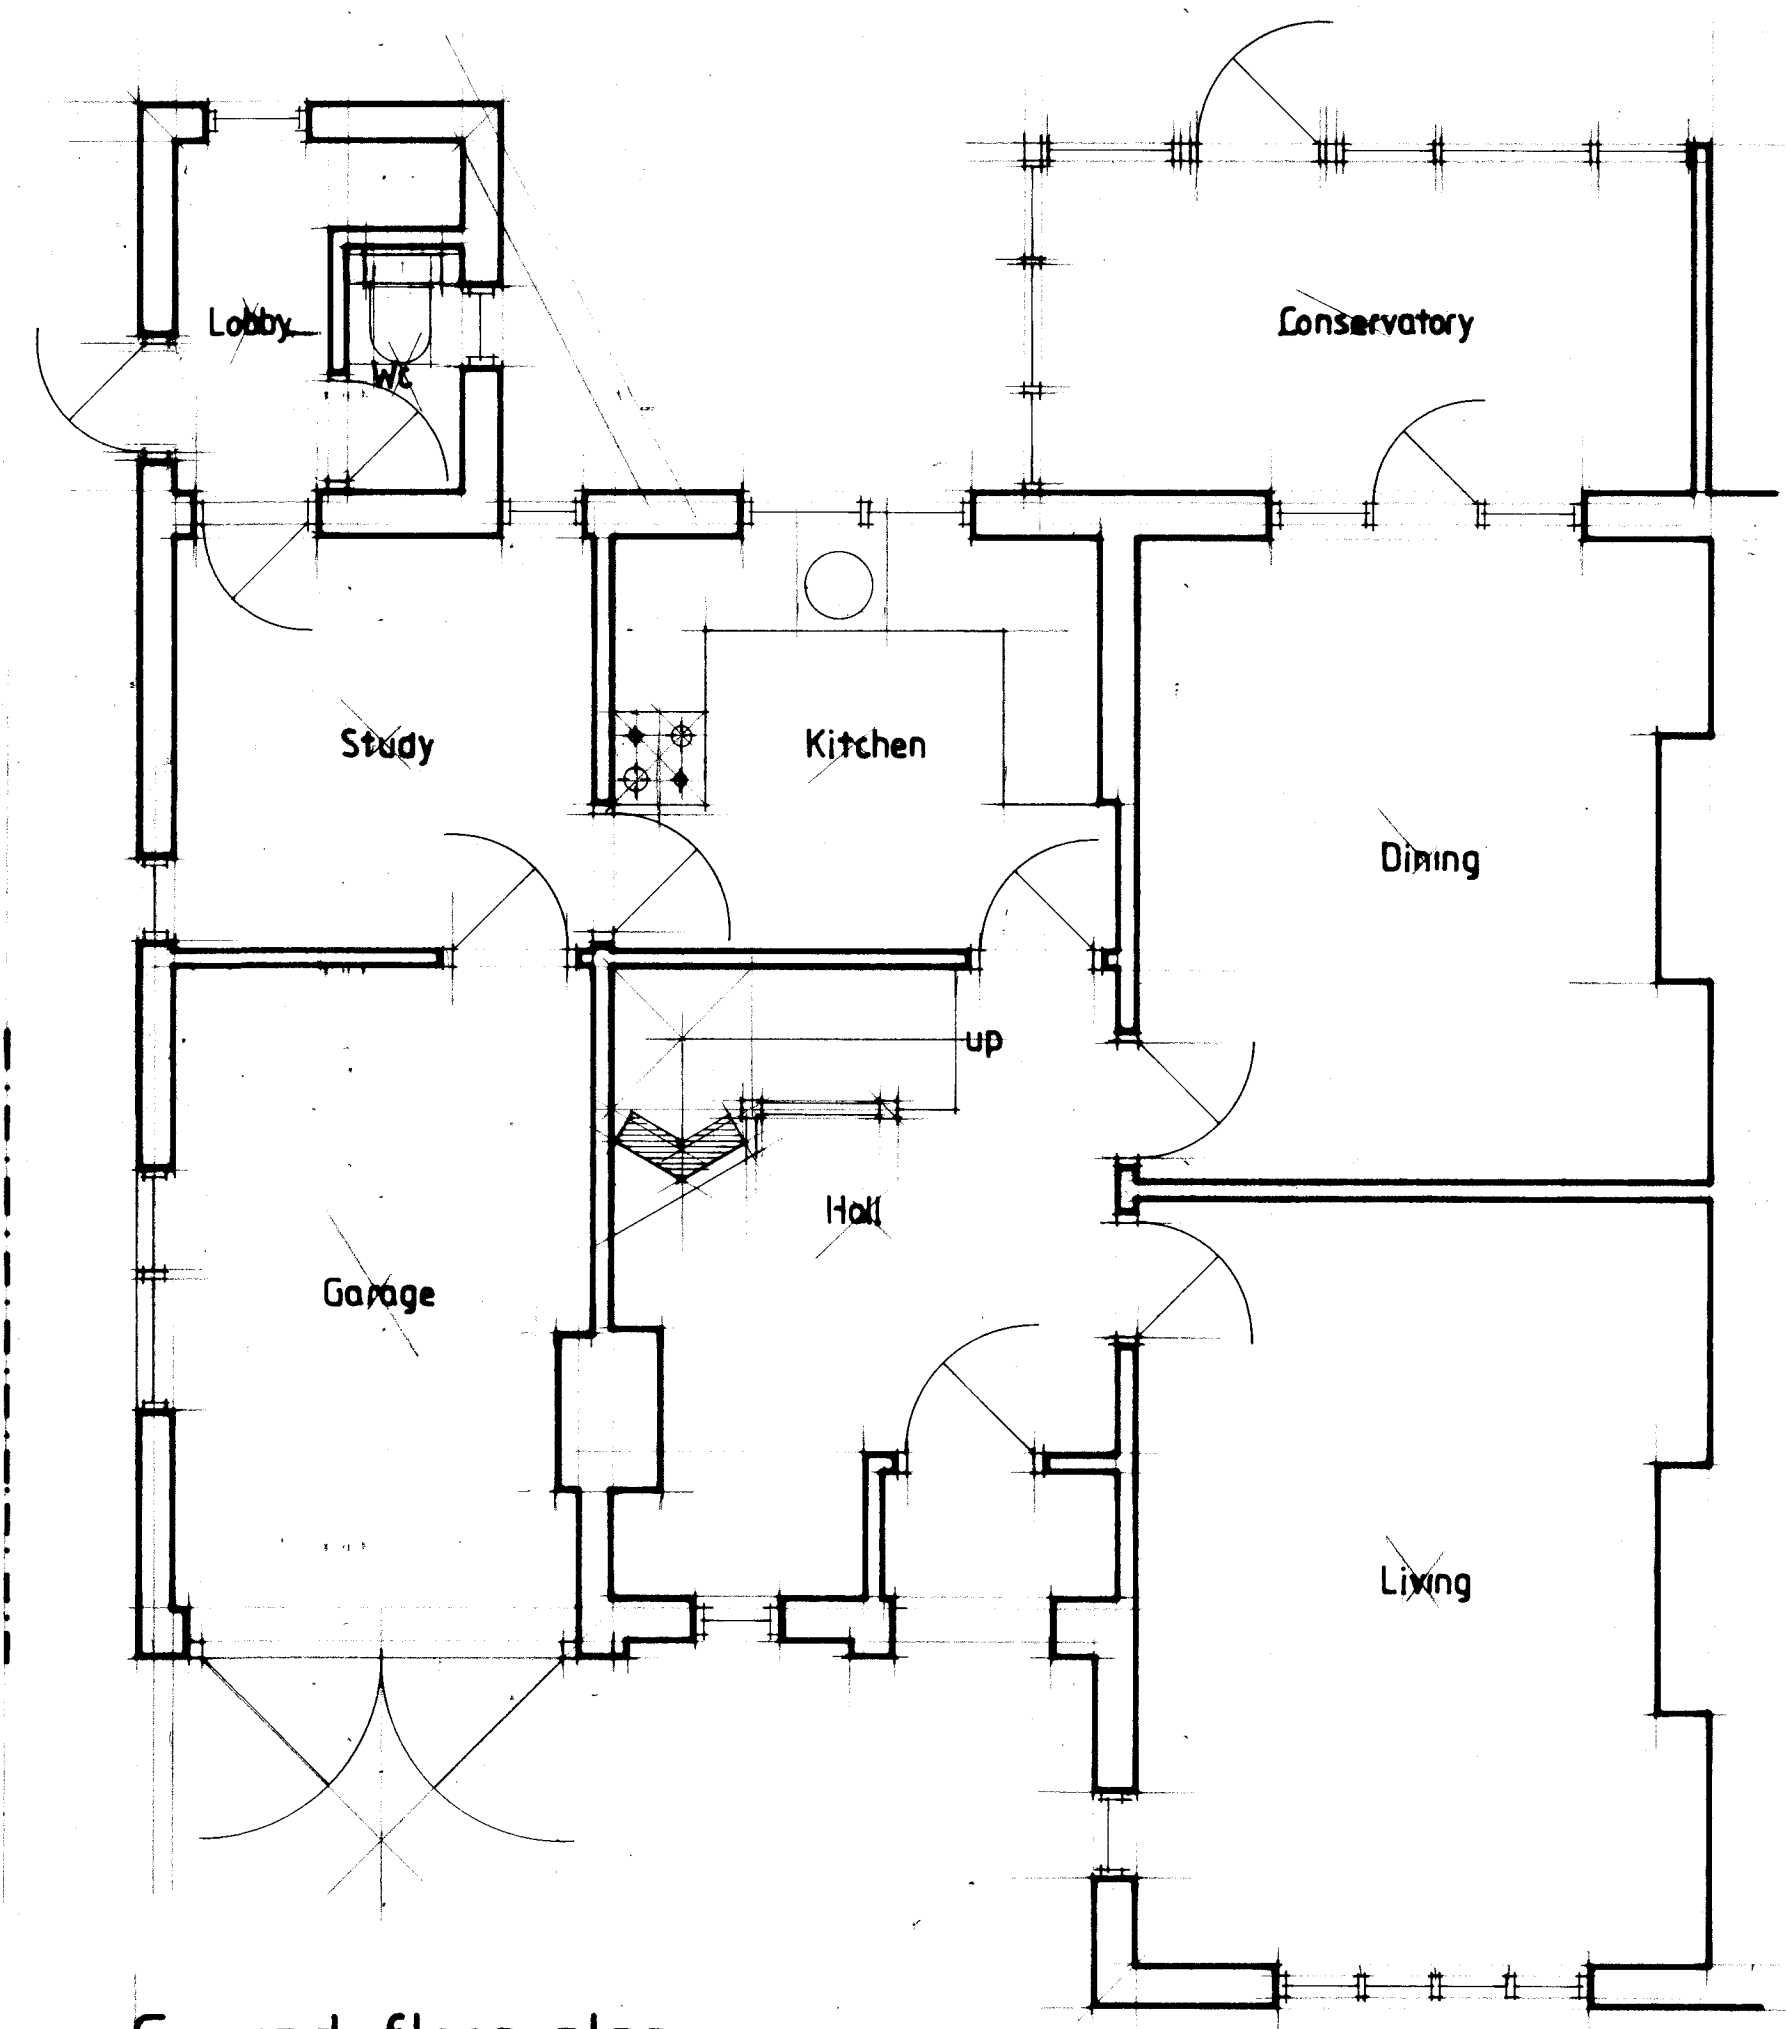
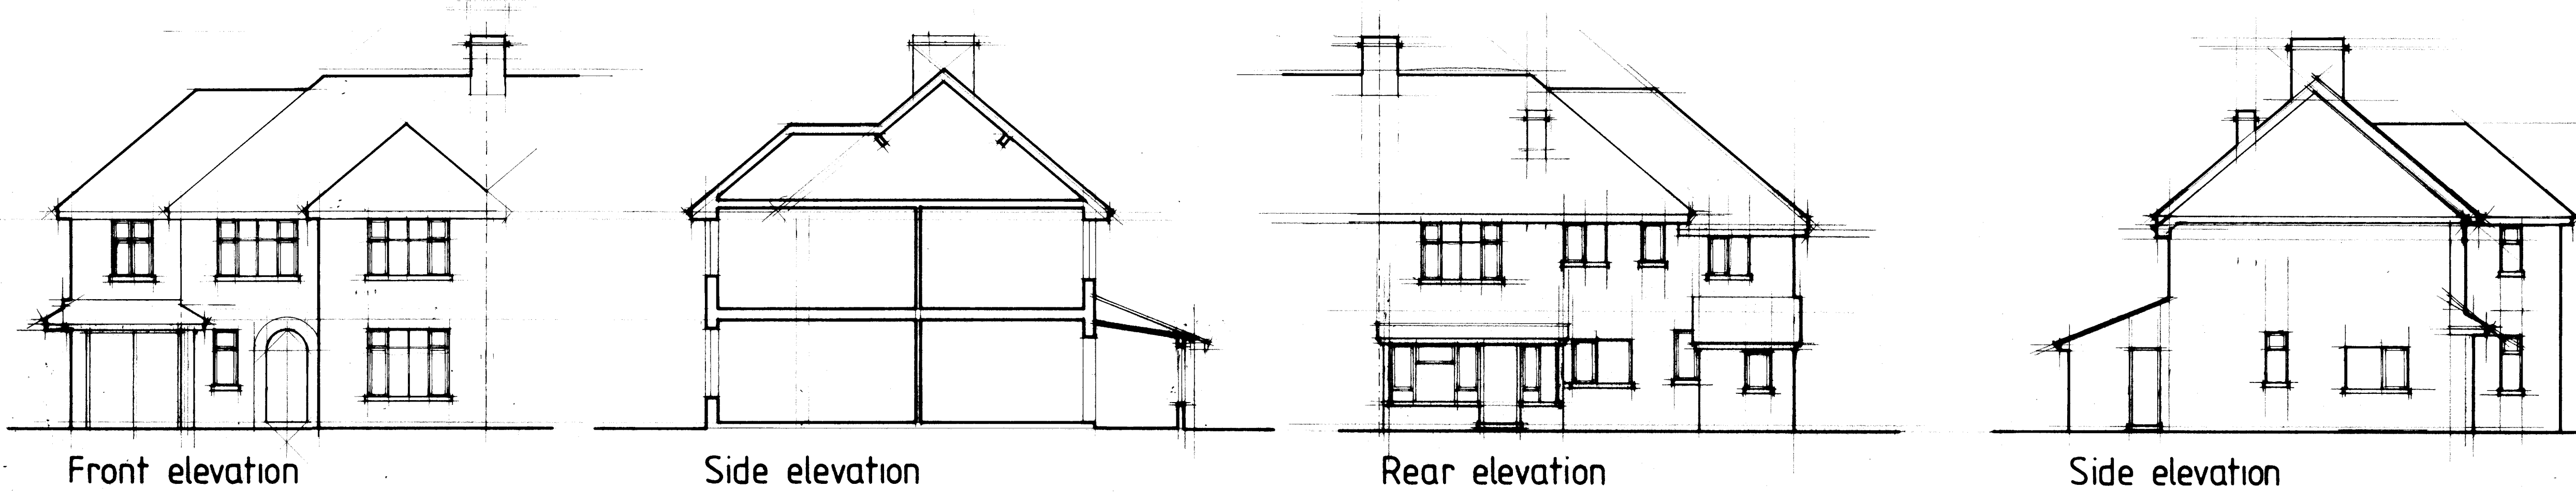



750 6 750 450

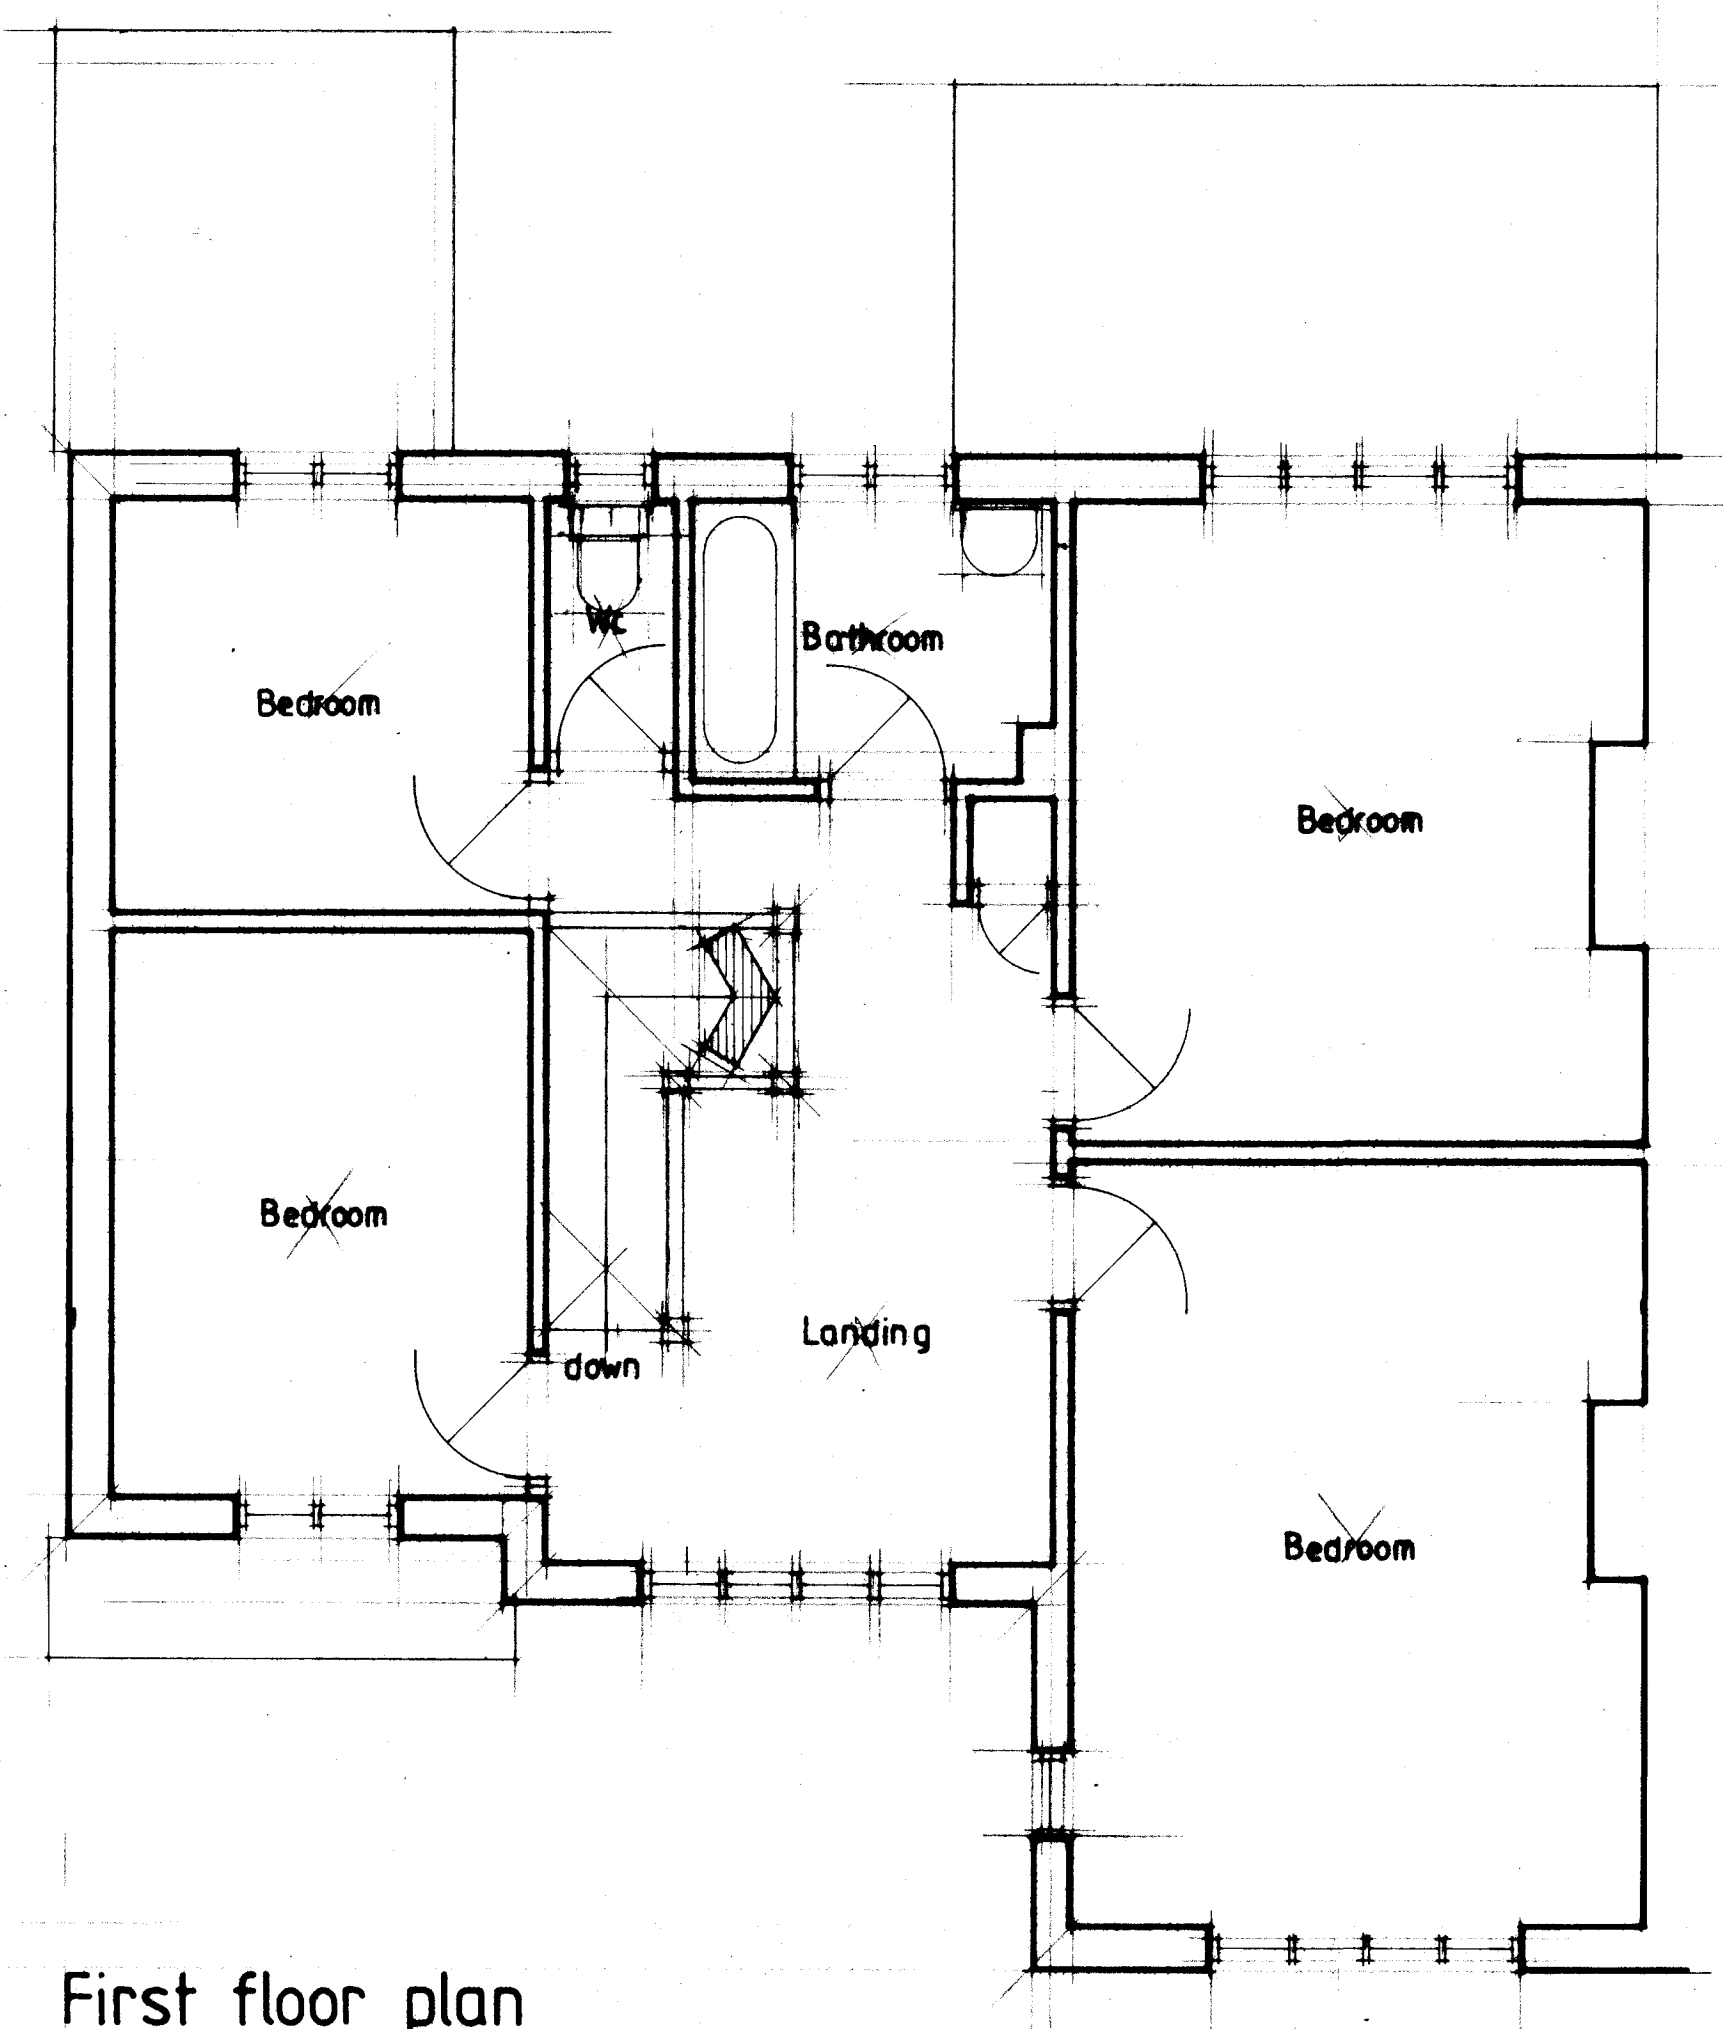

Ground floor plan

 

First floor plan

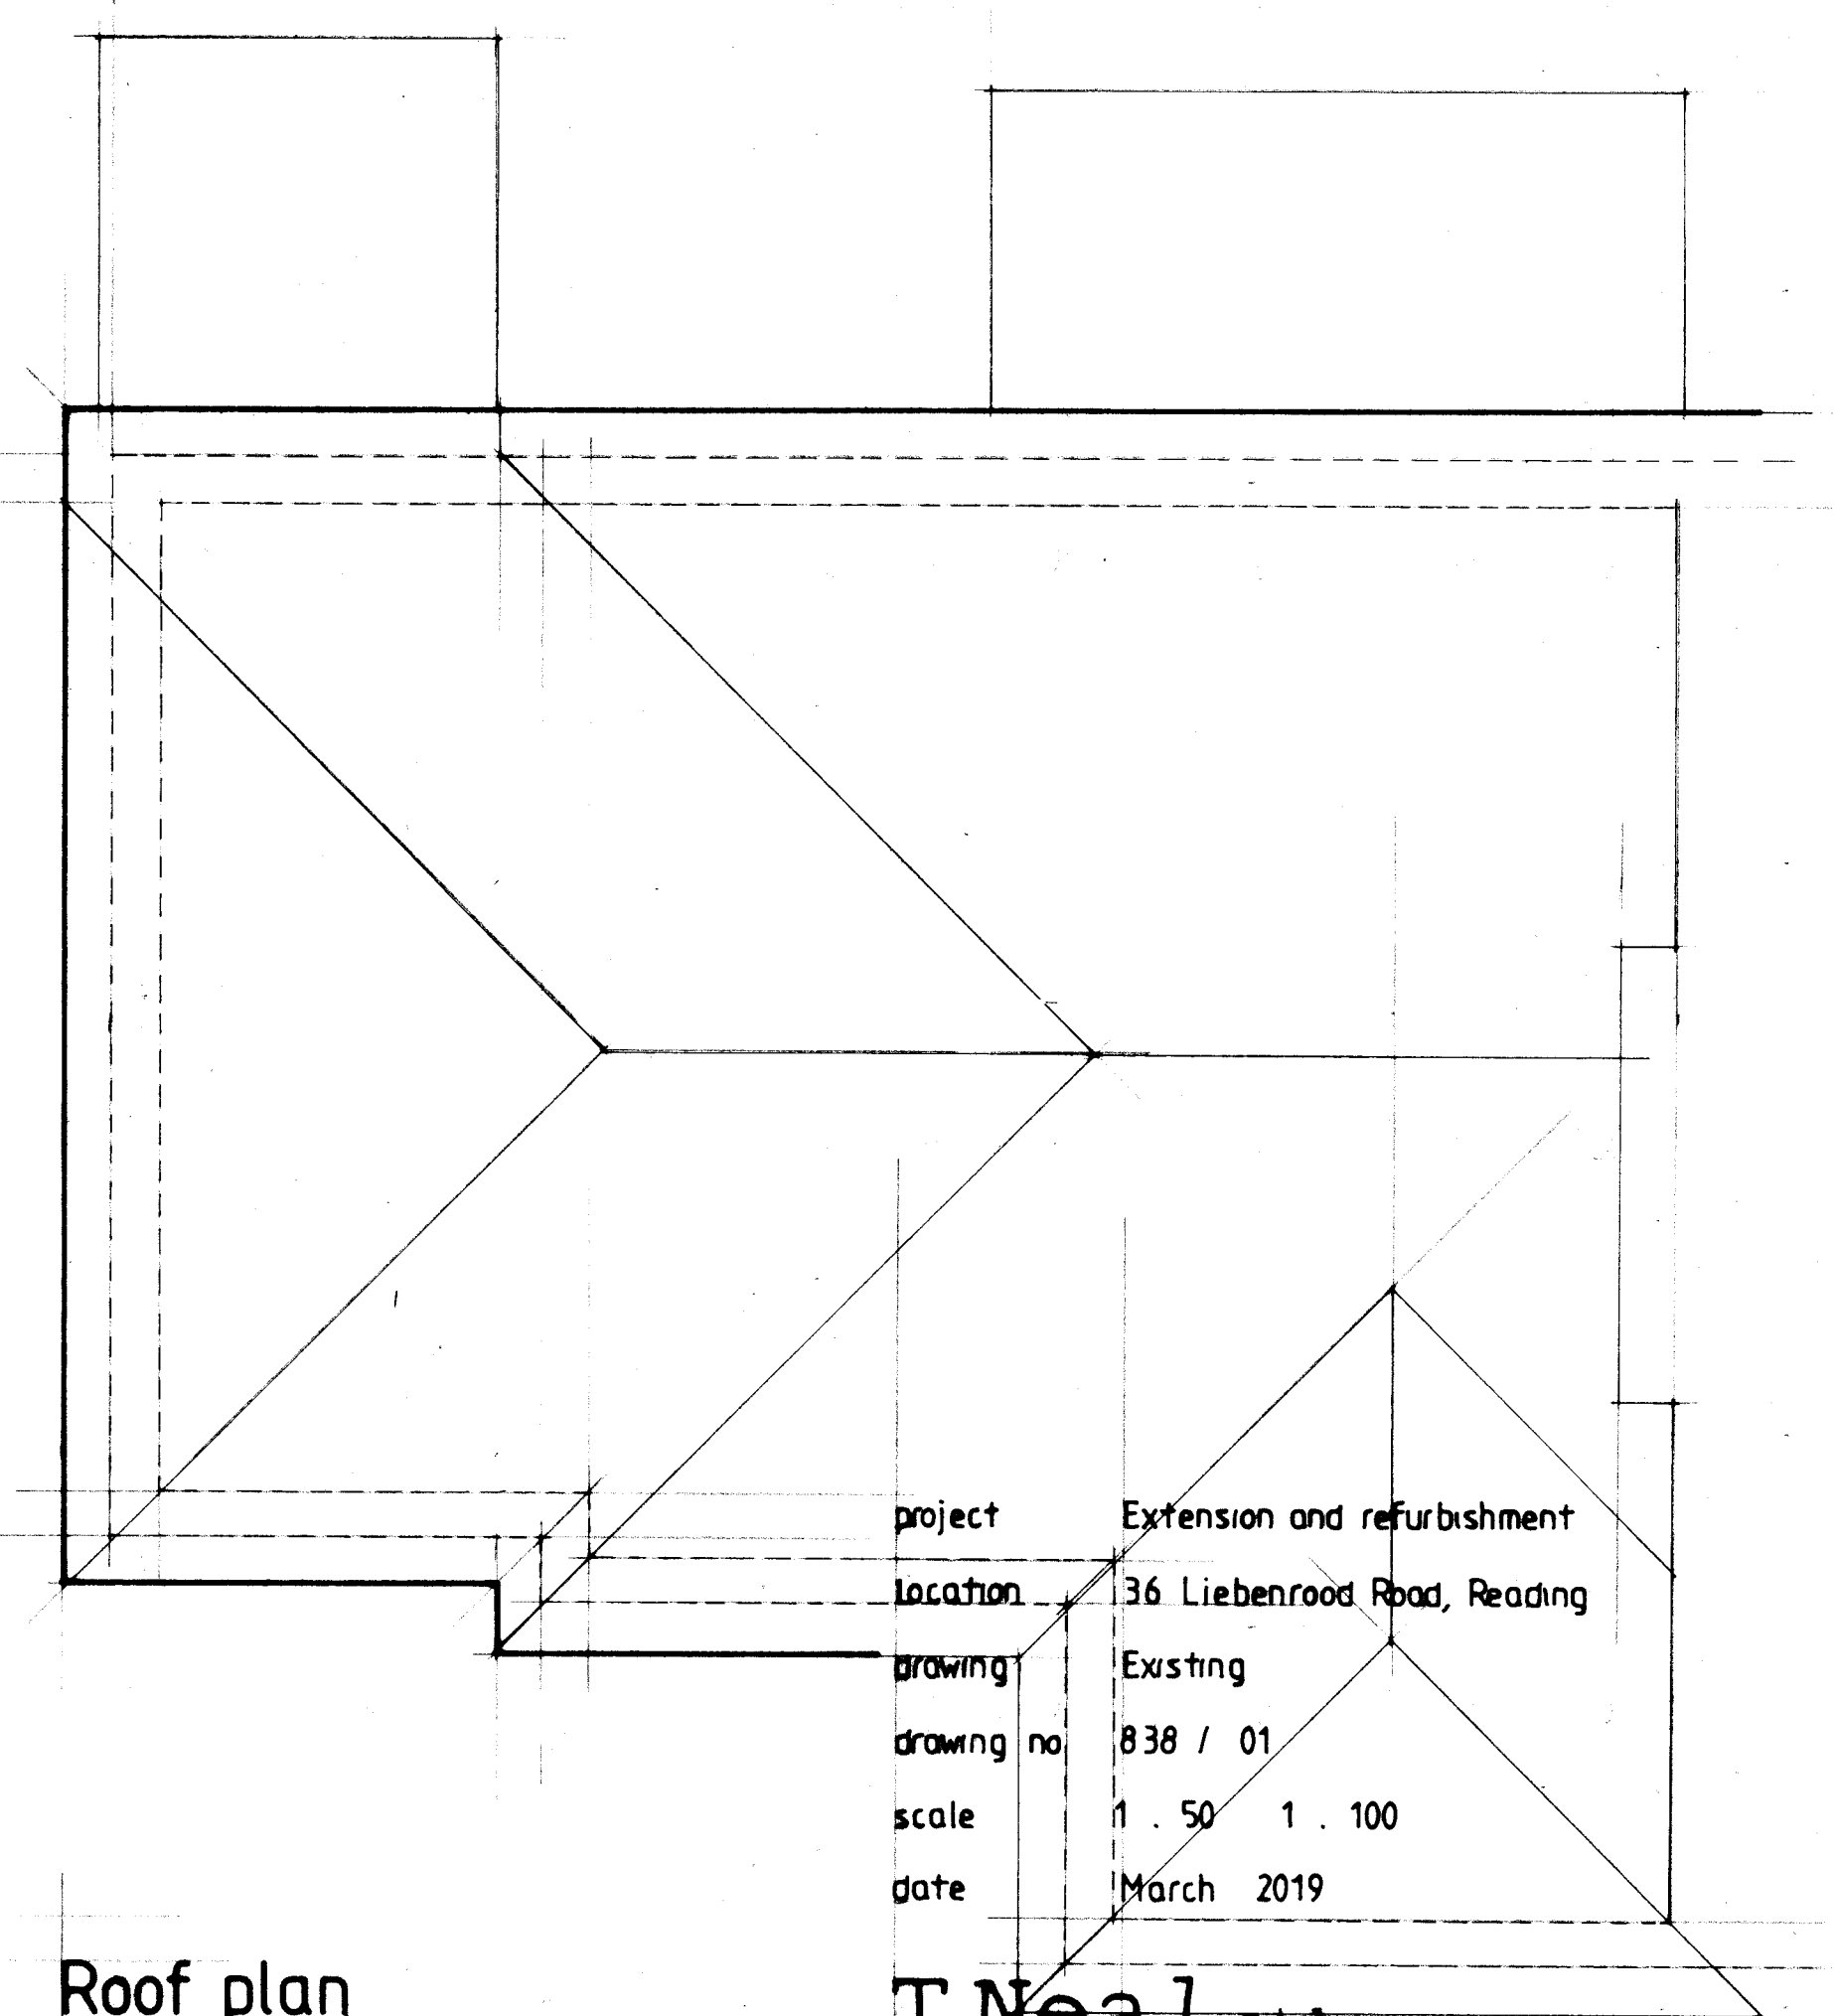

Roof plan

project Extension and refurbishment
 location 36 Liebenrood Road, Reading
 drawing Existing
 drawing no 838 / 01
 scale 1 : 50 1 : 100
 date March 2019

T.Neal Ltd
 Architectural Design

Office: 01420 86688
 Mobile: 07970 778 404
 Email: tneal1td@gmail.com
 6 Redwood Allon Hampshire GU24 5LP