



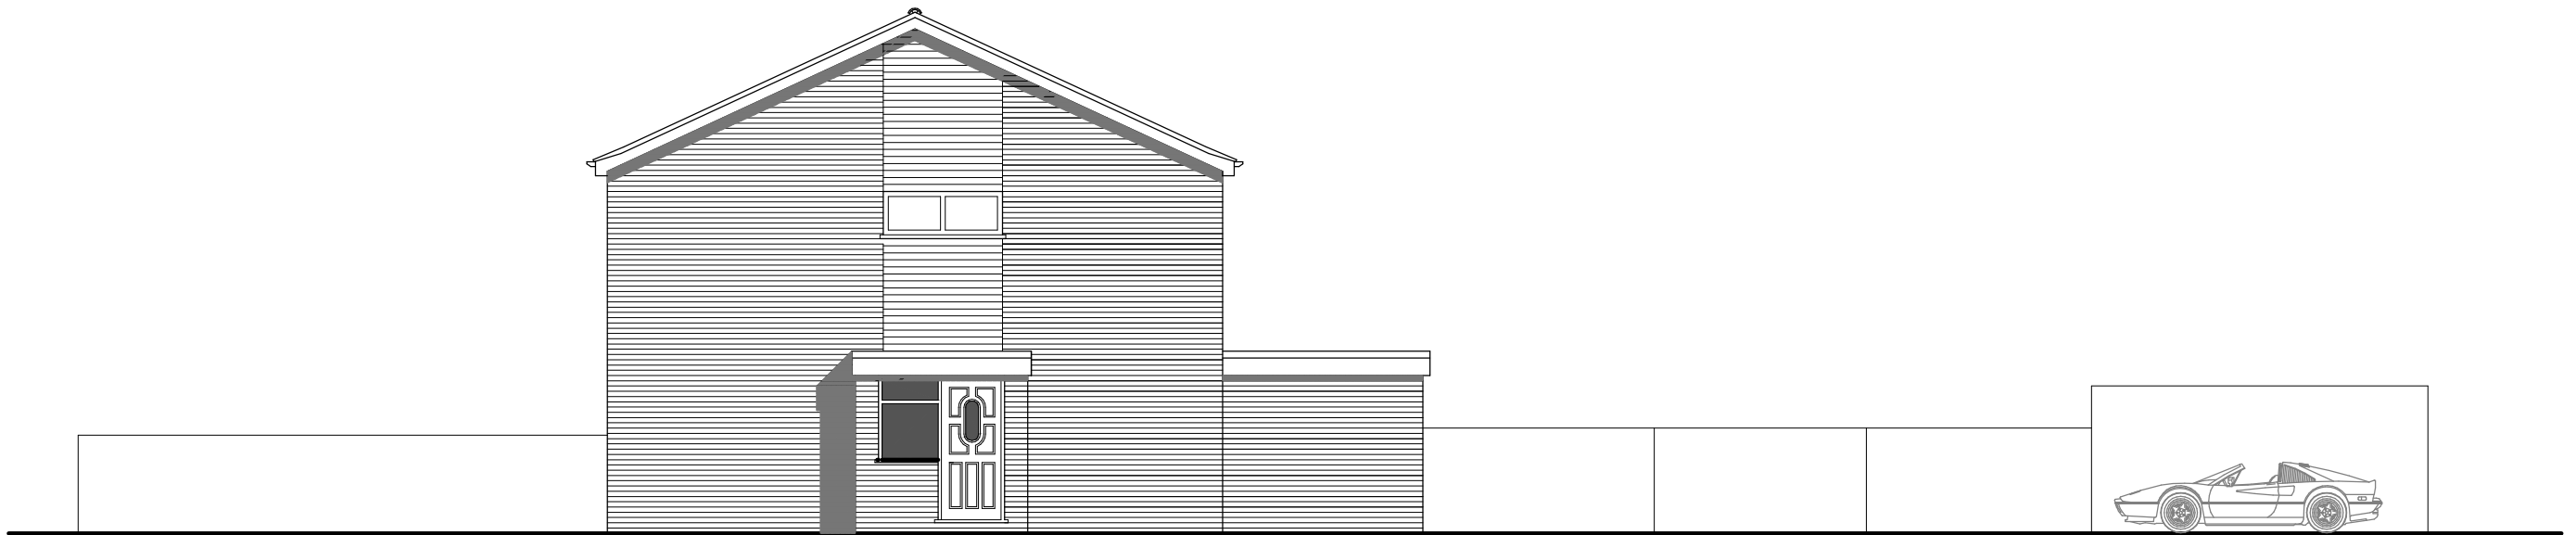

EXISTING WEST ELEVATION

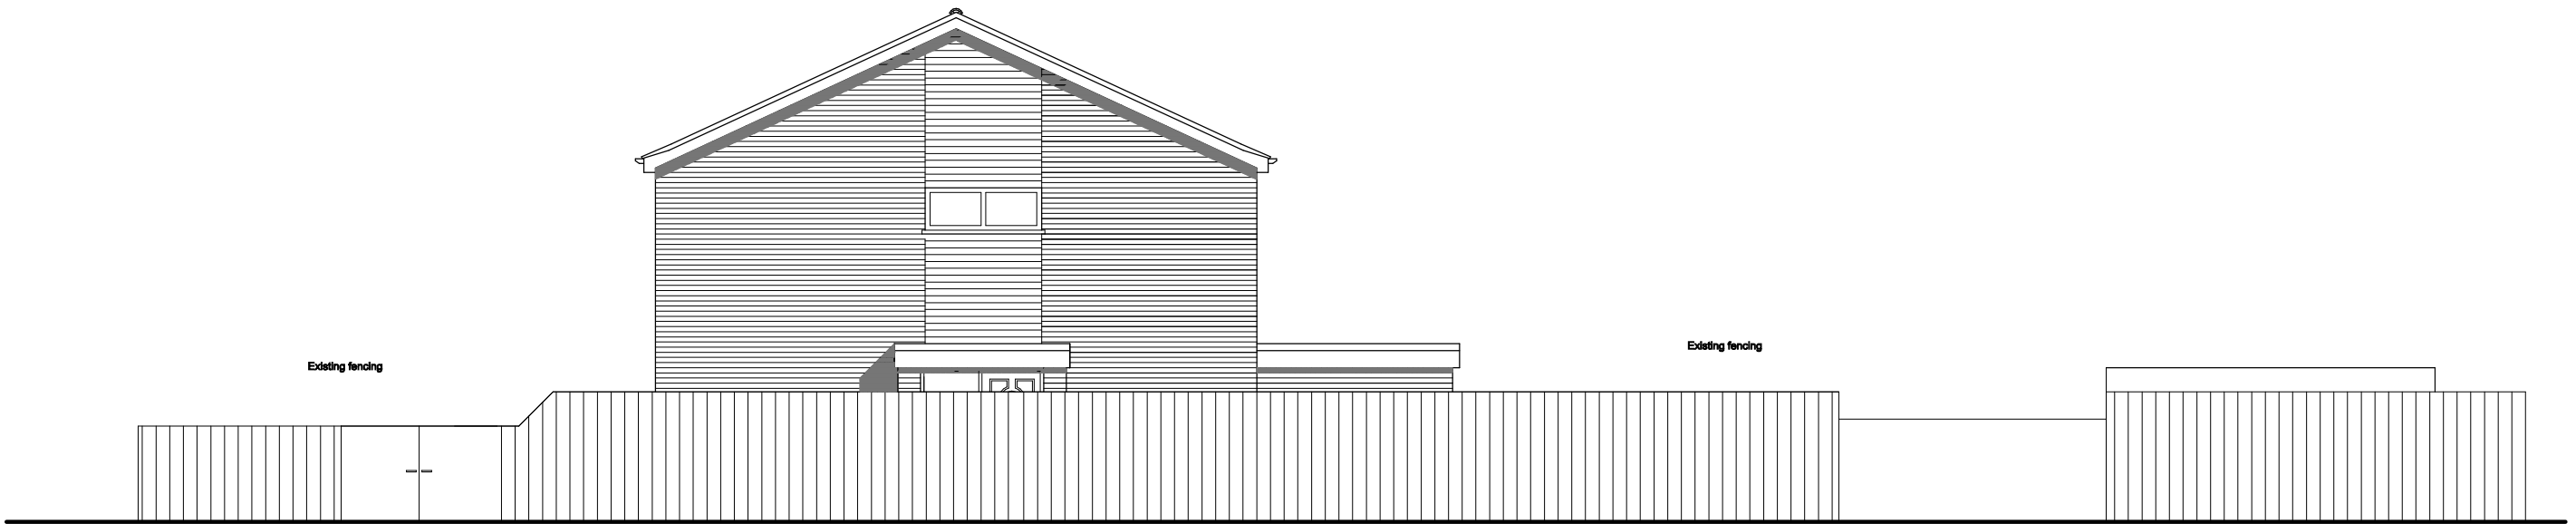

EXISTING WEST ELEVATION with existing fencing



Job NEW DWELLING ADJACENT TO 221 WENSLEY ROAD READING RG1 6EE			pioneer designs ltd 17 Kingswood Court, Reading RG30 2AU 01183475590 / 07725338742 pioneerdesignsltd@gmail.com	
Client MRS SALMA HAQUE			Date Revisions	
Drawing EXISTING WEST & STREET ELEVATIONS				
Date MARCH 2019	Scale 1:100	Dwg. No. 190401-5		