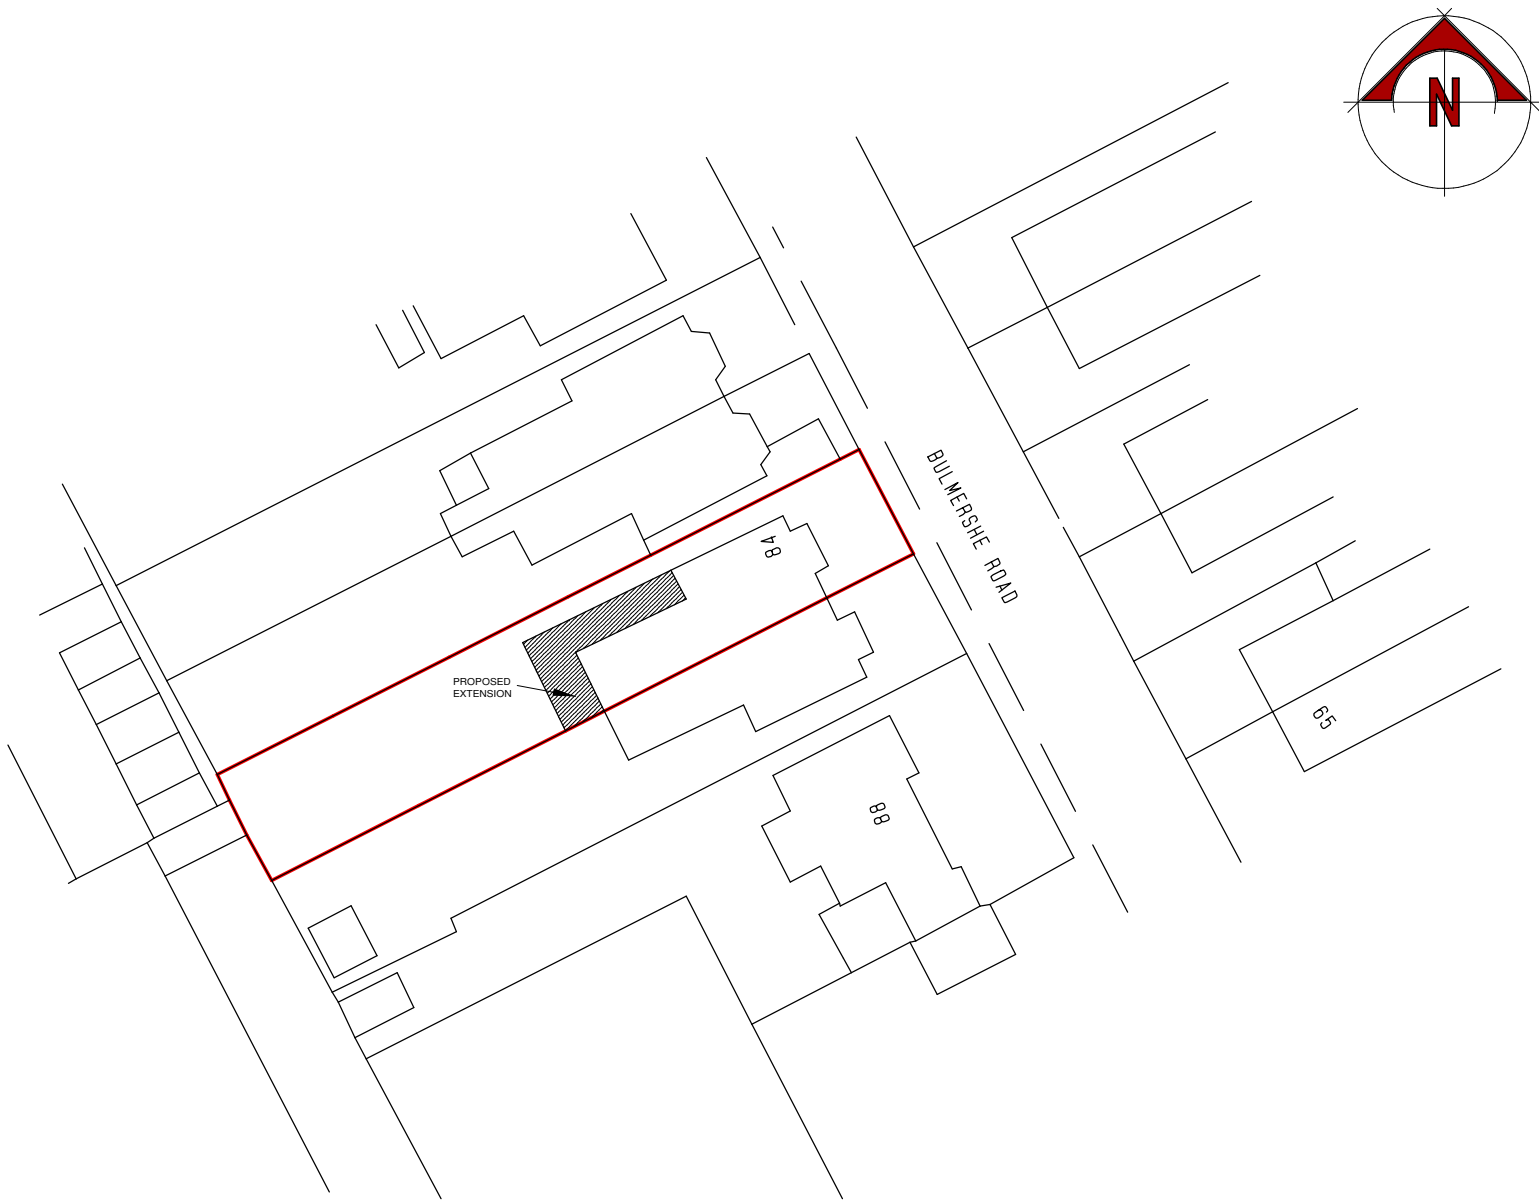


NOTES		
All dimensions must be checked on site and not scaled from this drawing.		
A		
	Date	Revisions
© copyright		
R.M.HILLIER M.R.I.C.S CHARTERED SURVEYOR		
Client MR & MRS A. HOLMES		
Job Title 84 BULMERSHE ROAD READING RG1 5RJ		
Drawing Title SITE PLAN		
Scale 1:500 @ A4		
Date		Drawn by
Drg. No. 0901/19/04		Rev.