


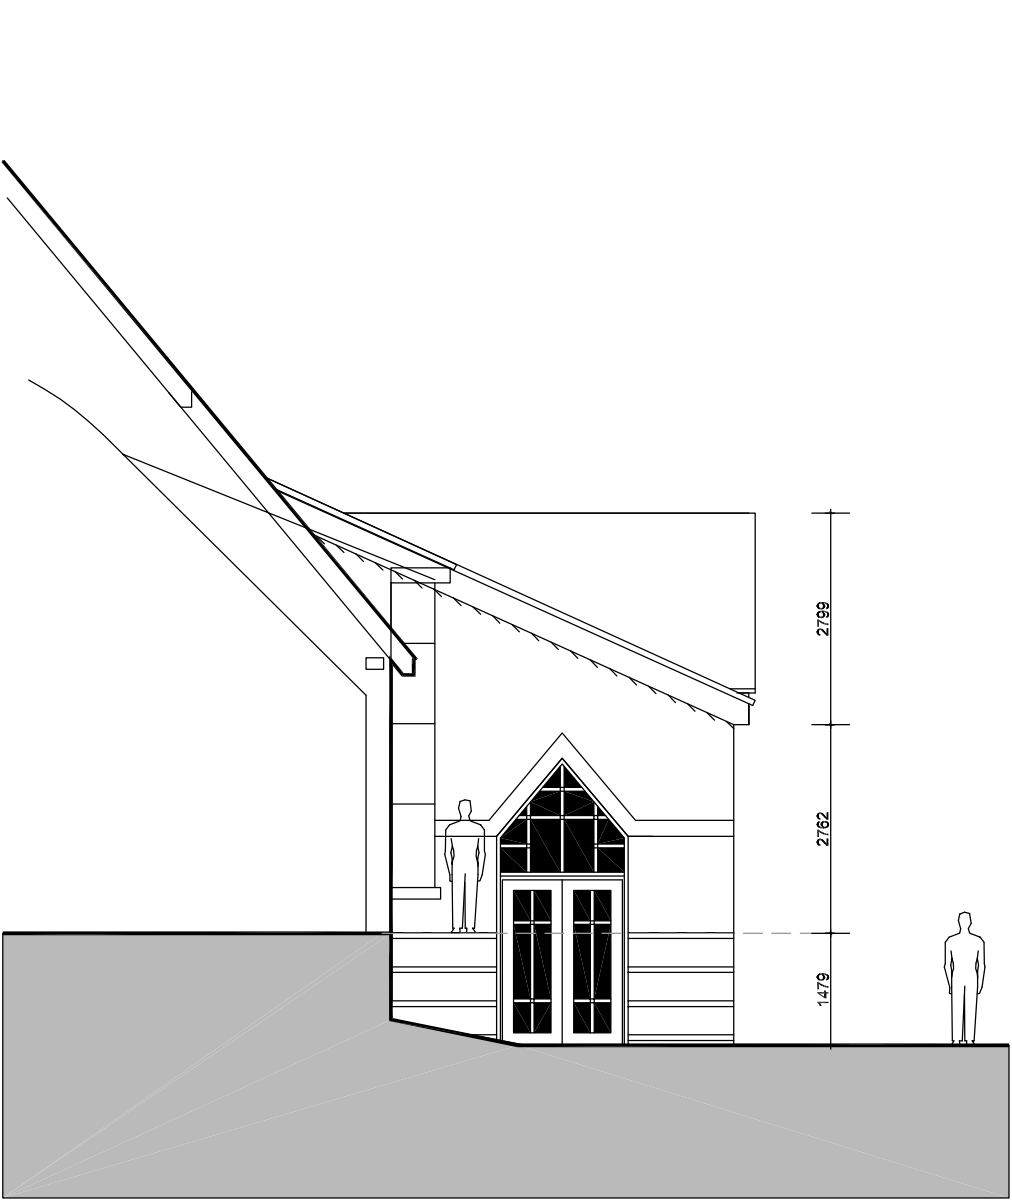


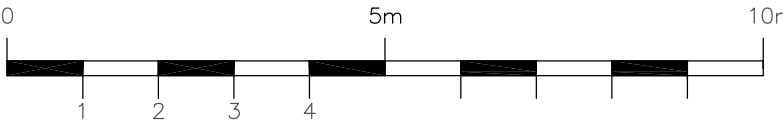


Entrance Side Elevation

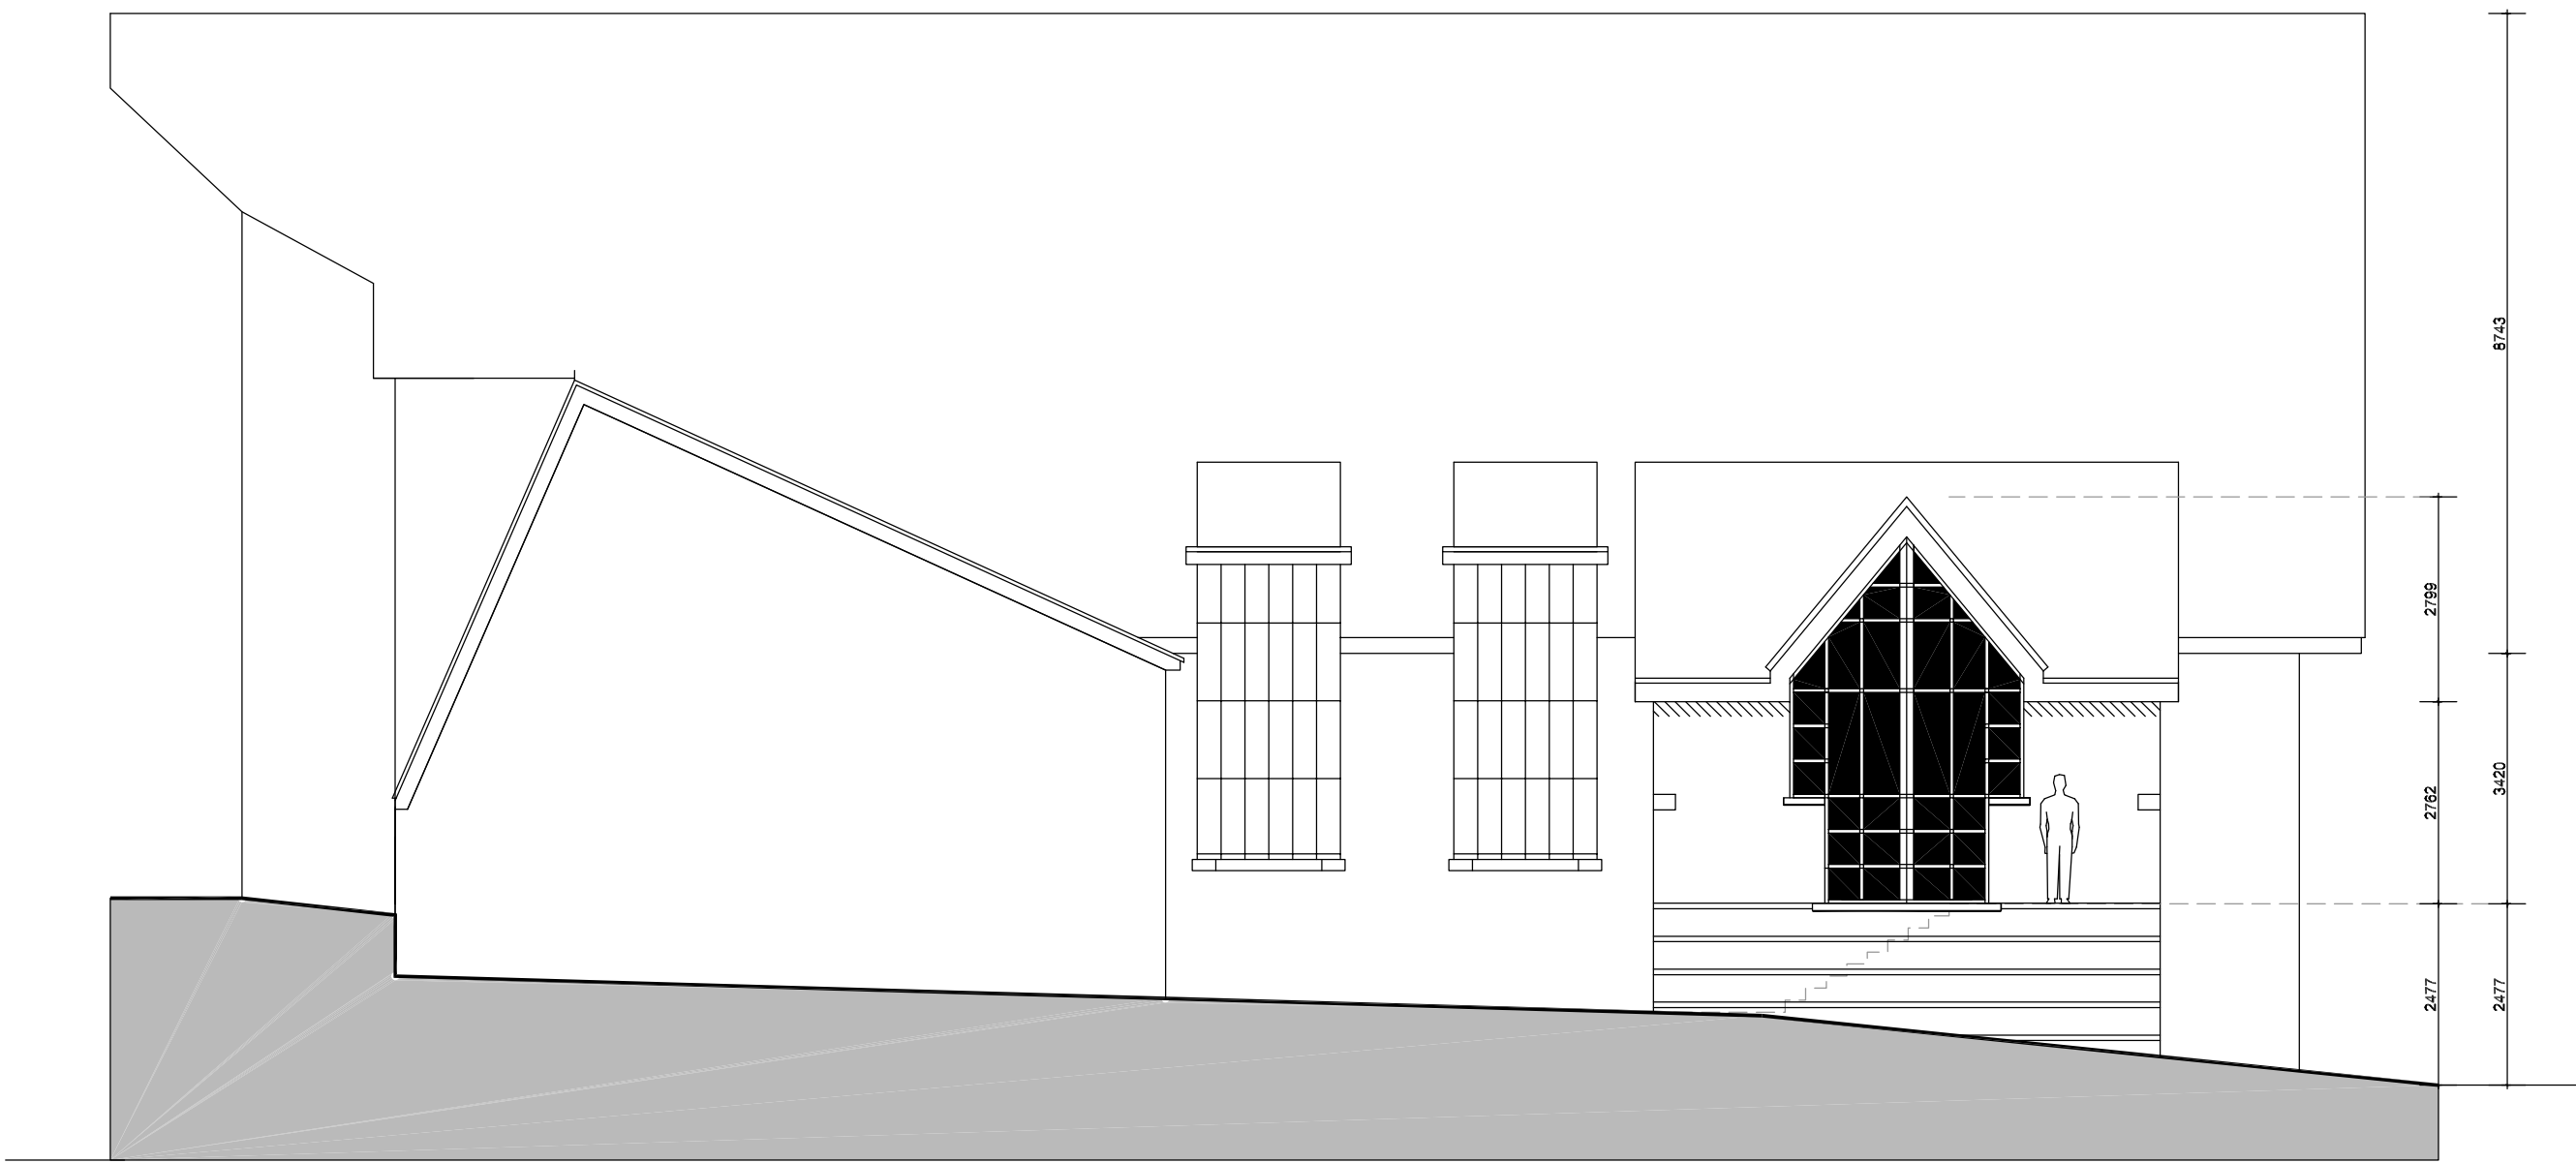


Right Side Elevation

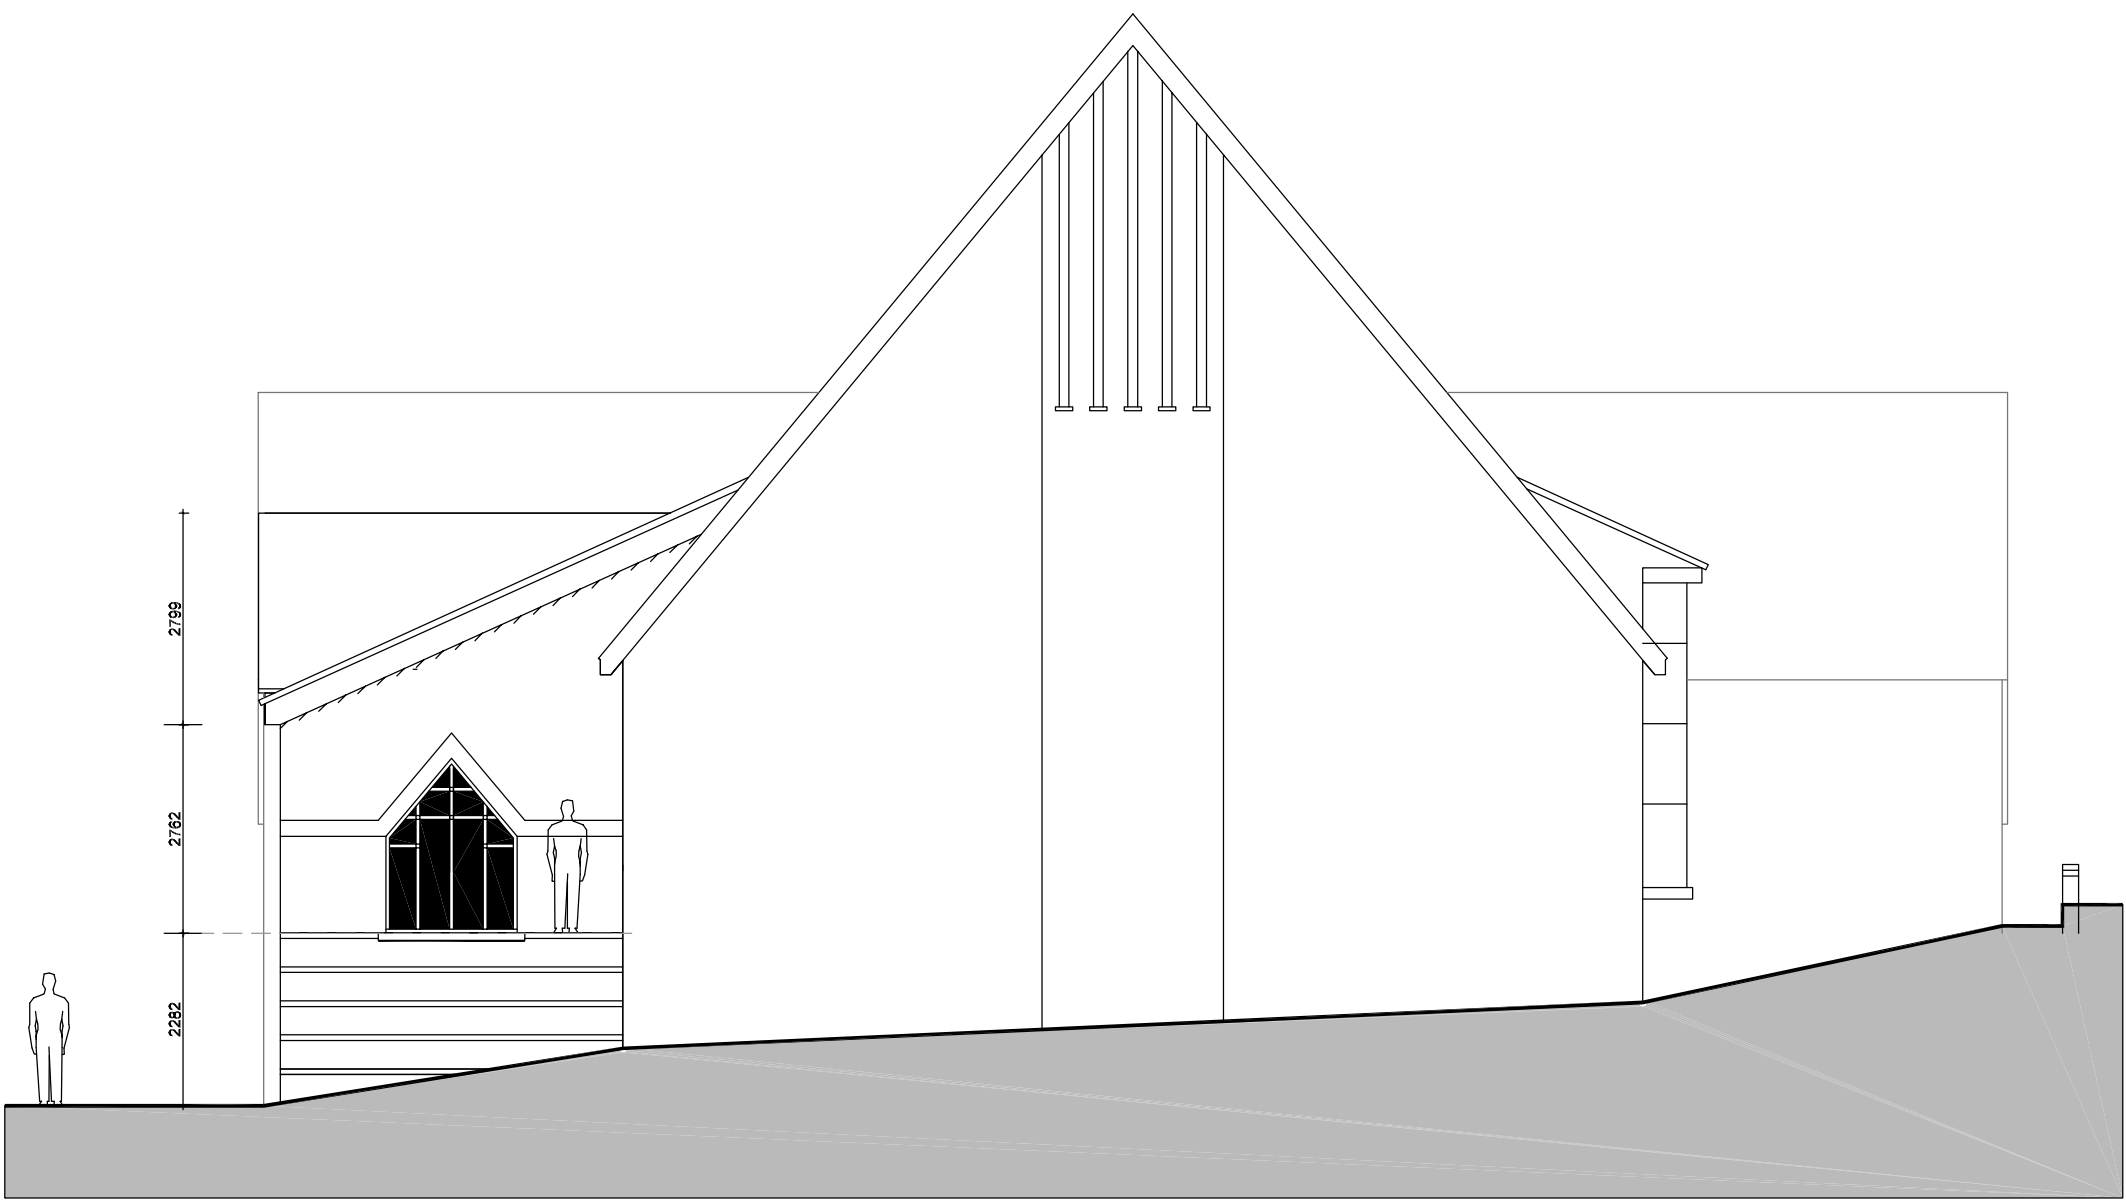


Rear Side Elevation

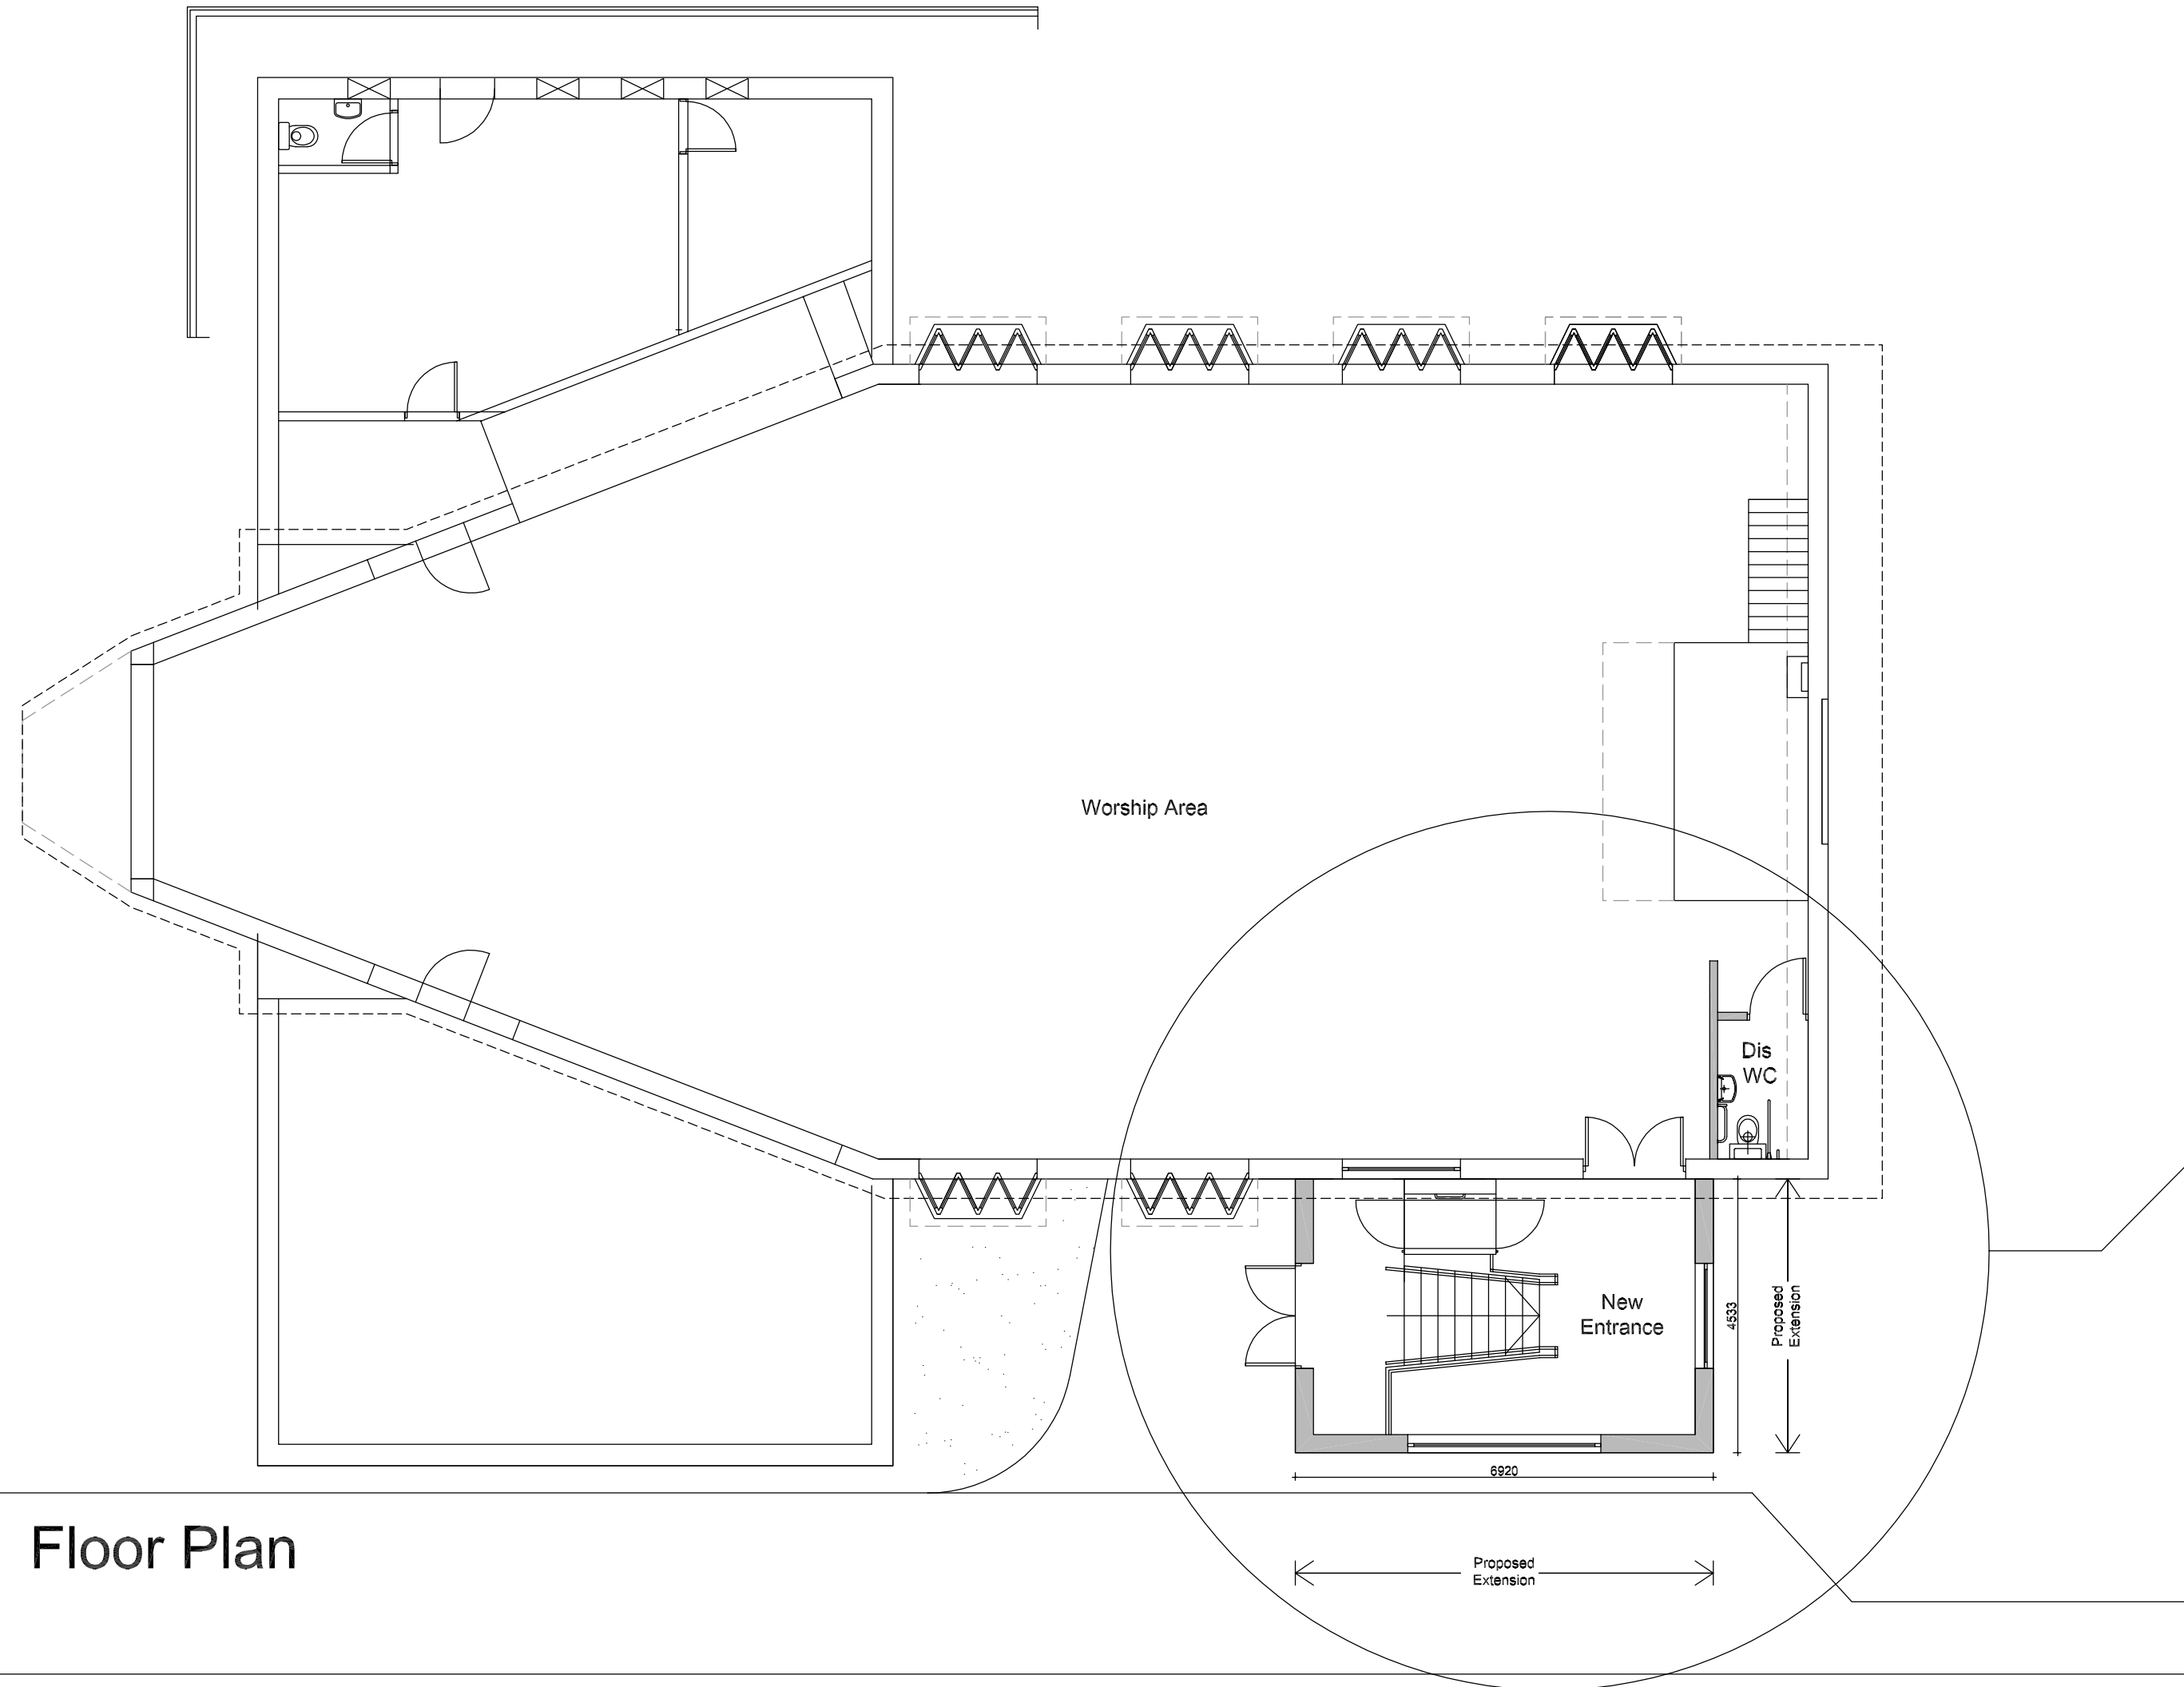

Floor Plan

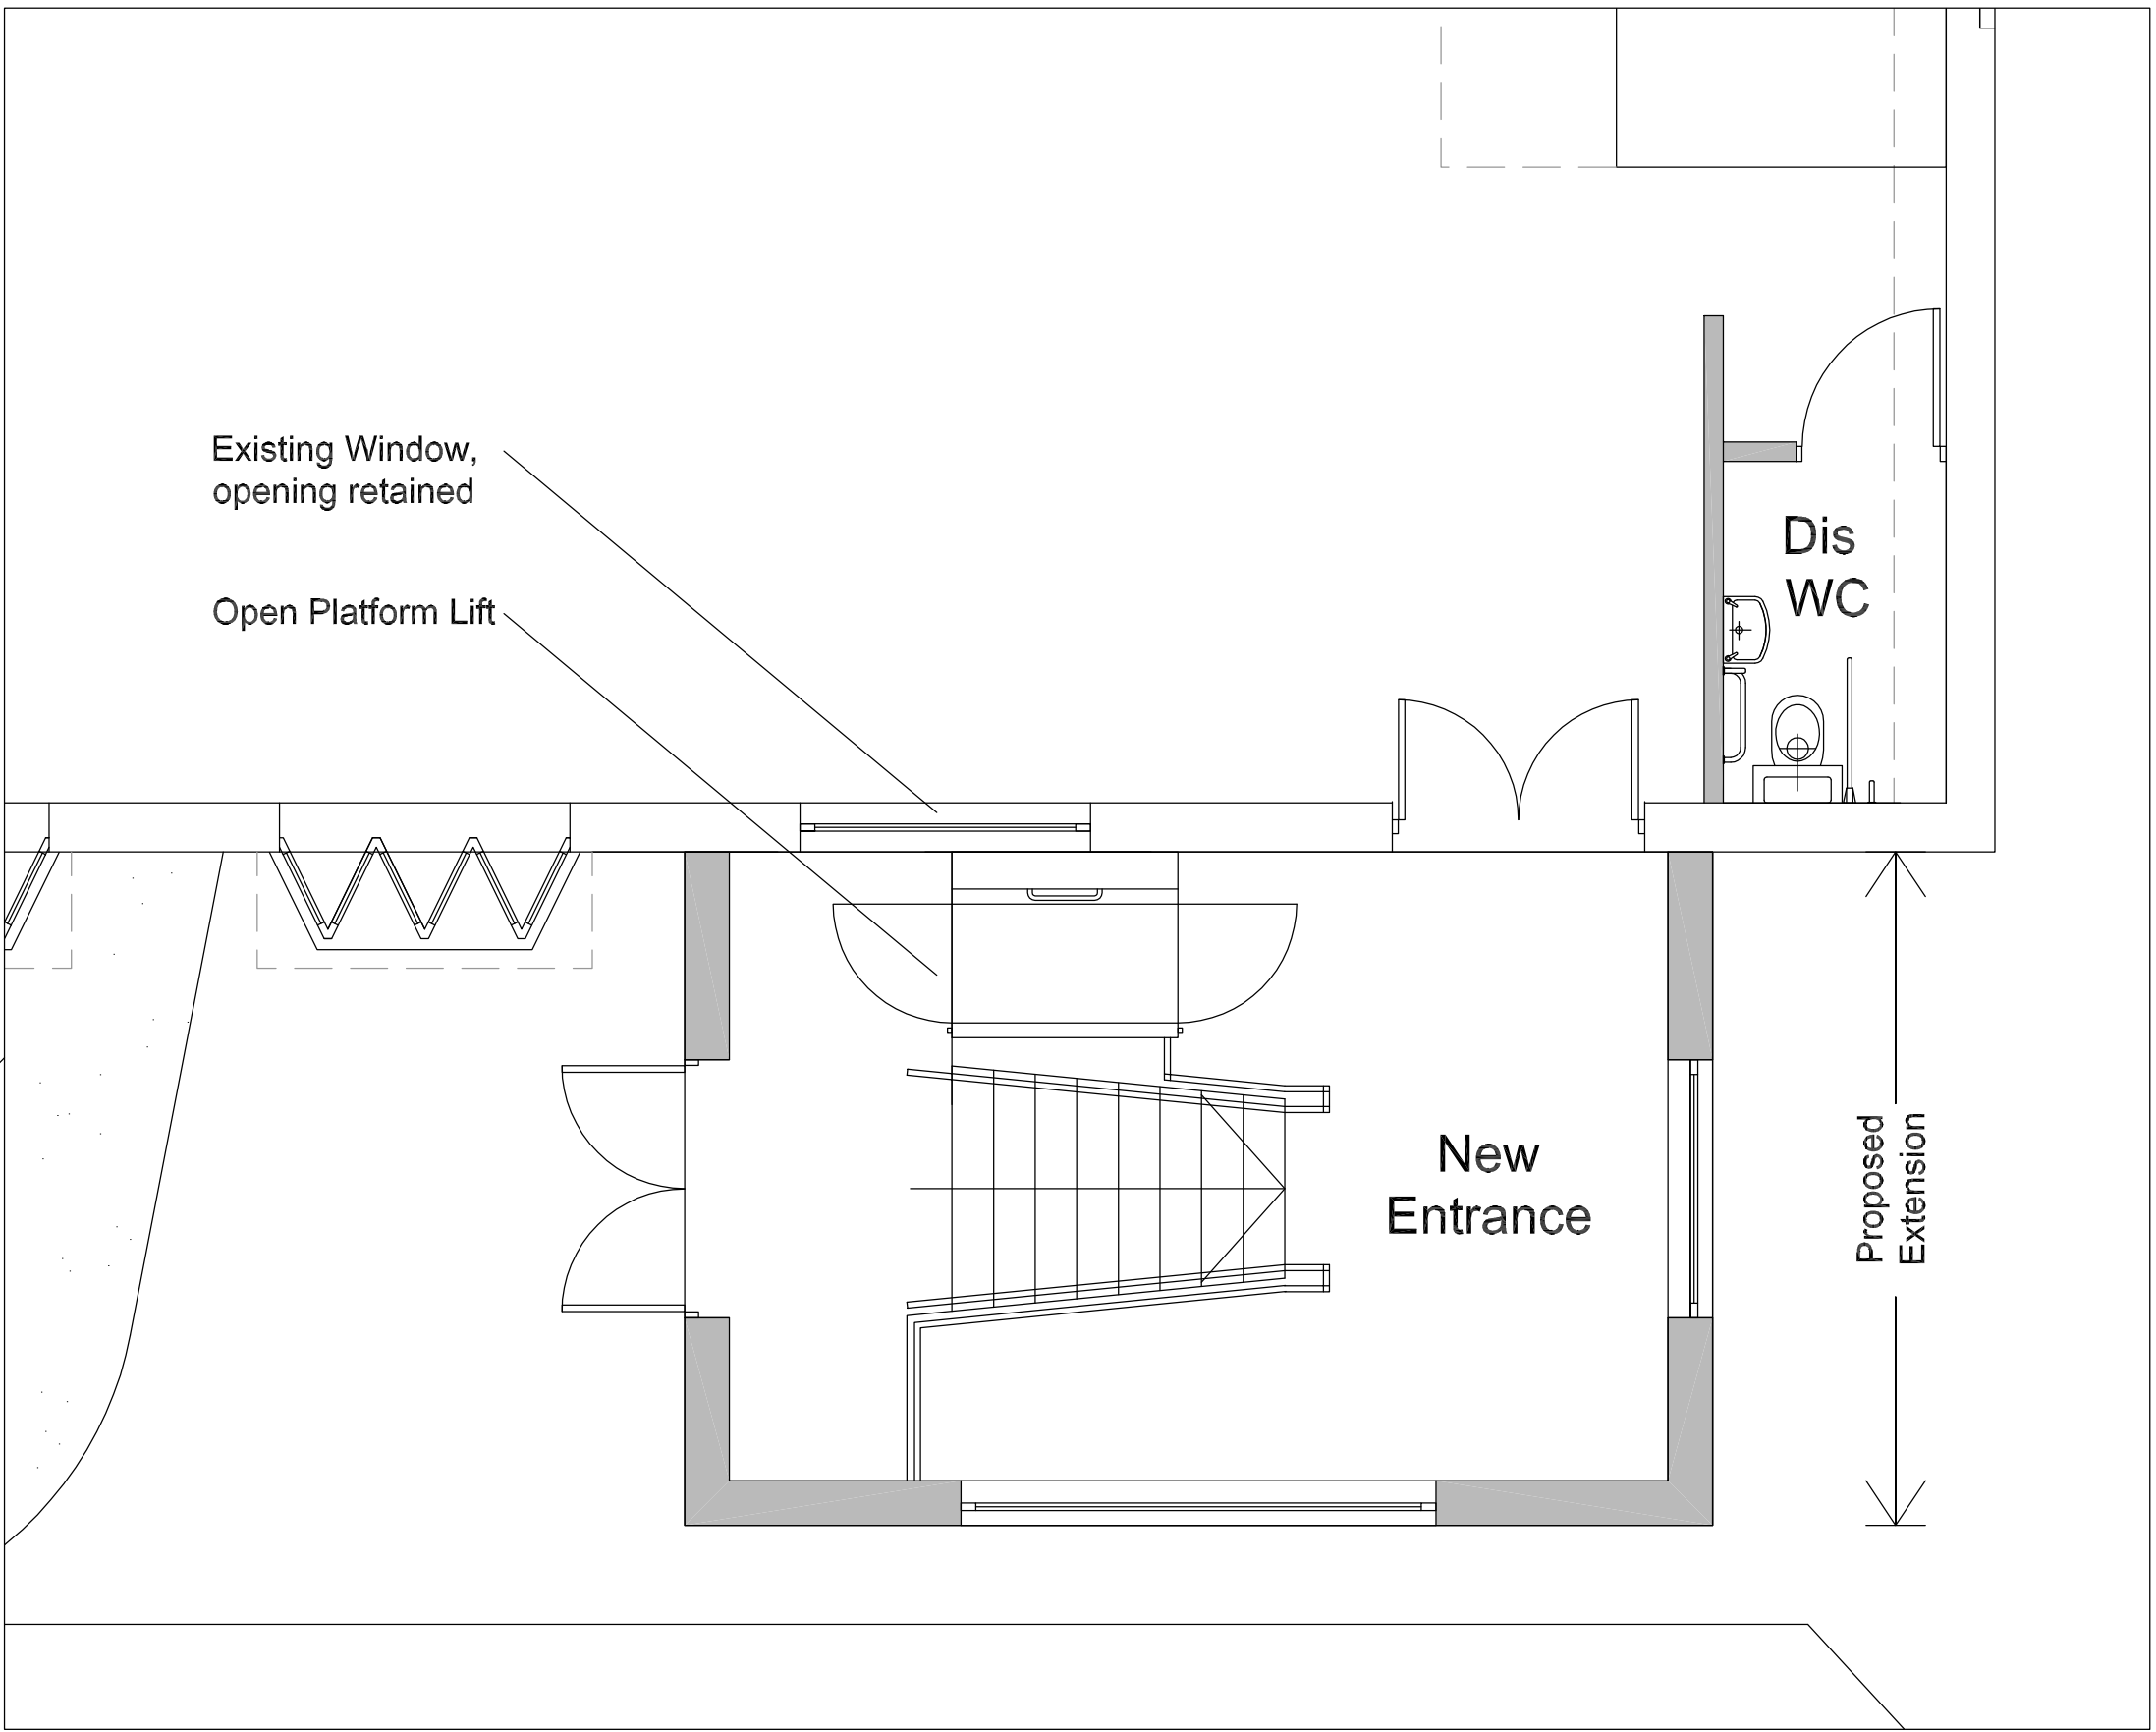

REV	DESCRIPTION	DATE
CLIENT		
St Mary Magdalen, Tilehurst		
PROJECT		
New Disabled Access Entrance Porch		
TITLE		
Proposed Ground Floor Plan and Elevations Option Ten		
SCALE		
1:100@ A1, 1:200@A3		
DRAWN BY		
OO		
DATE		
Sept 18		
DRAWING NO.		
1992/P03		
REV.		

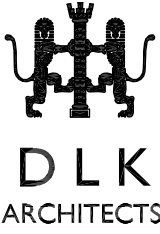

Chiltern Chambers, St Peter's Avenue
Caversham, Tel 0118 944 9856
enquiries@dlkarchitects.com