



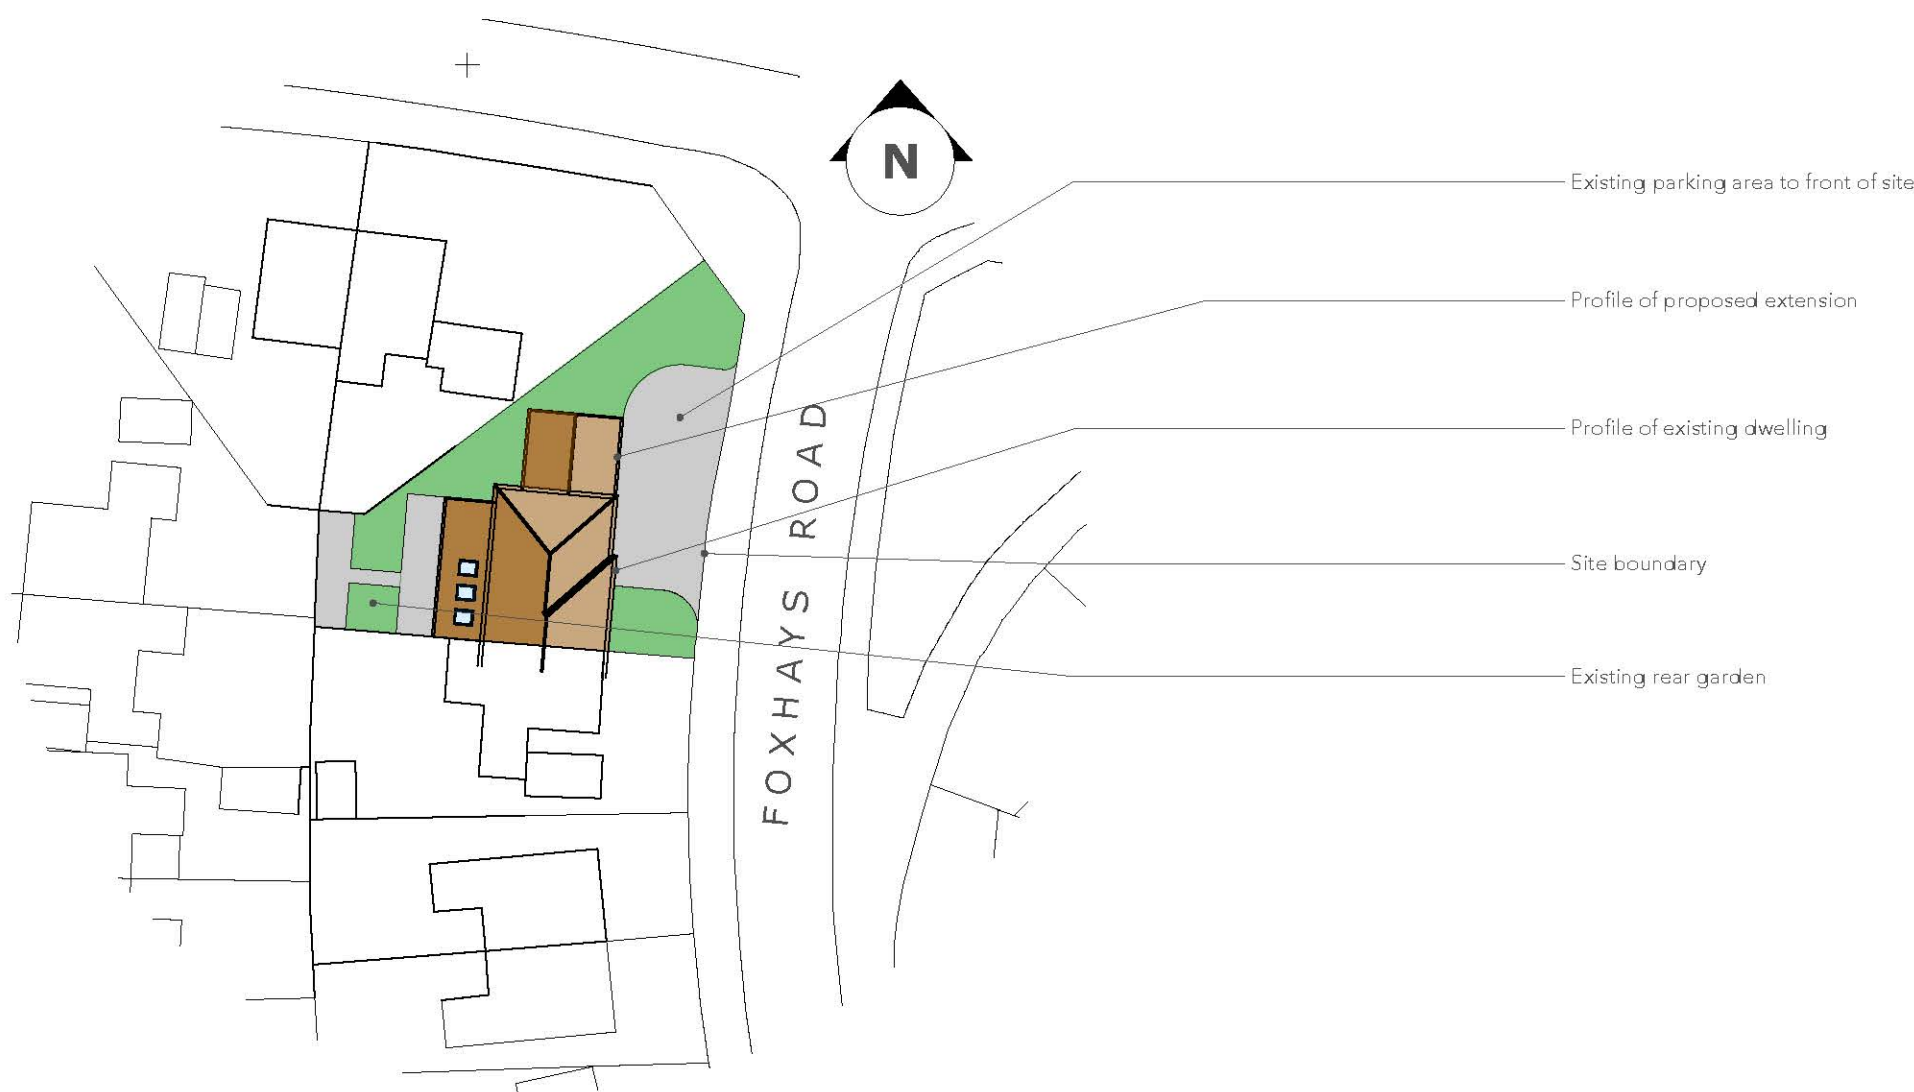

SITE PLAN

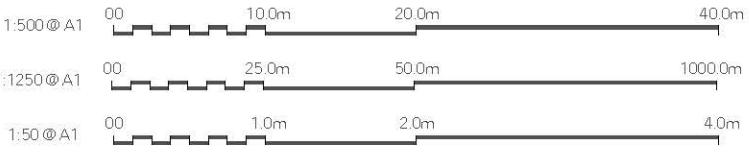

LOCATION PLAN

ISSUE
PLANNING V.1

SITE
68 Foxhays Road, Reading Berks RG2 8NW

PROJECT
Proposed ground & first floor side extension and ground floor rear extension

CLIENT
Mr R Rolfe & Miss S Crick, 68 Foxhays Road, Reading Berks

DRAWN BY
F C

CHECKED BY
S S

DRG NO
2104.G.3

DATE
23.04.2019

WWW.FUTURE-ARCHITECTURE.CO.UK T: 01865 686478 E: INFO@FUTURE-ARCHITECTURE.CO.UK
HILLCROFT, NEWINGTON, WALLINGFORD, OXON OX10 7AH