

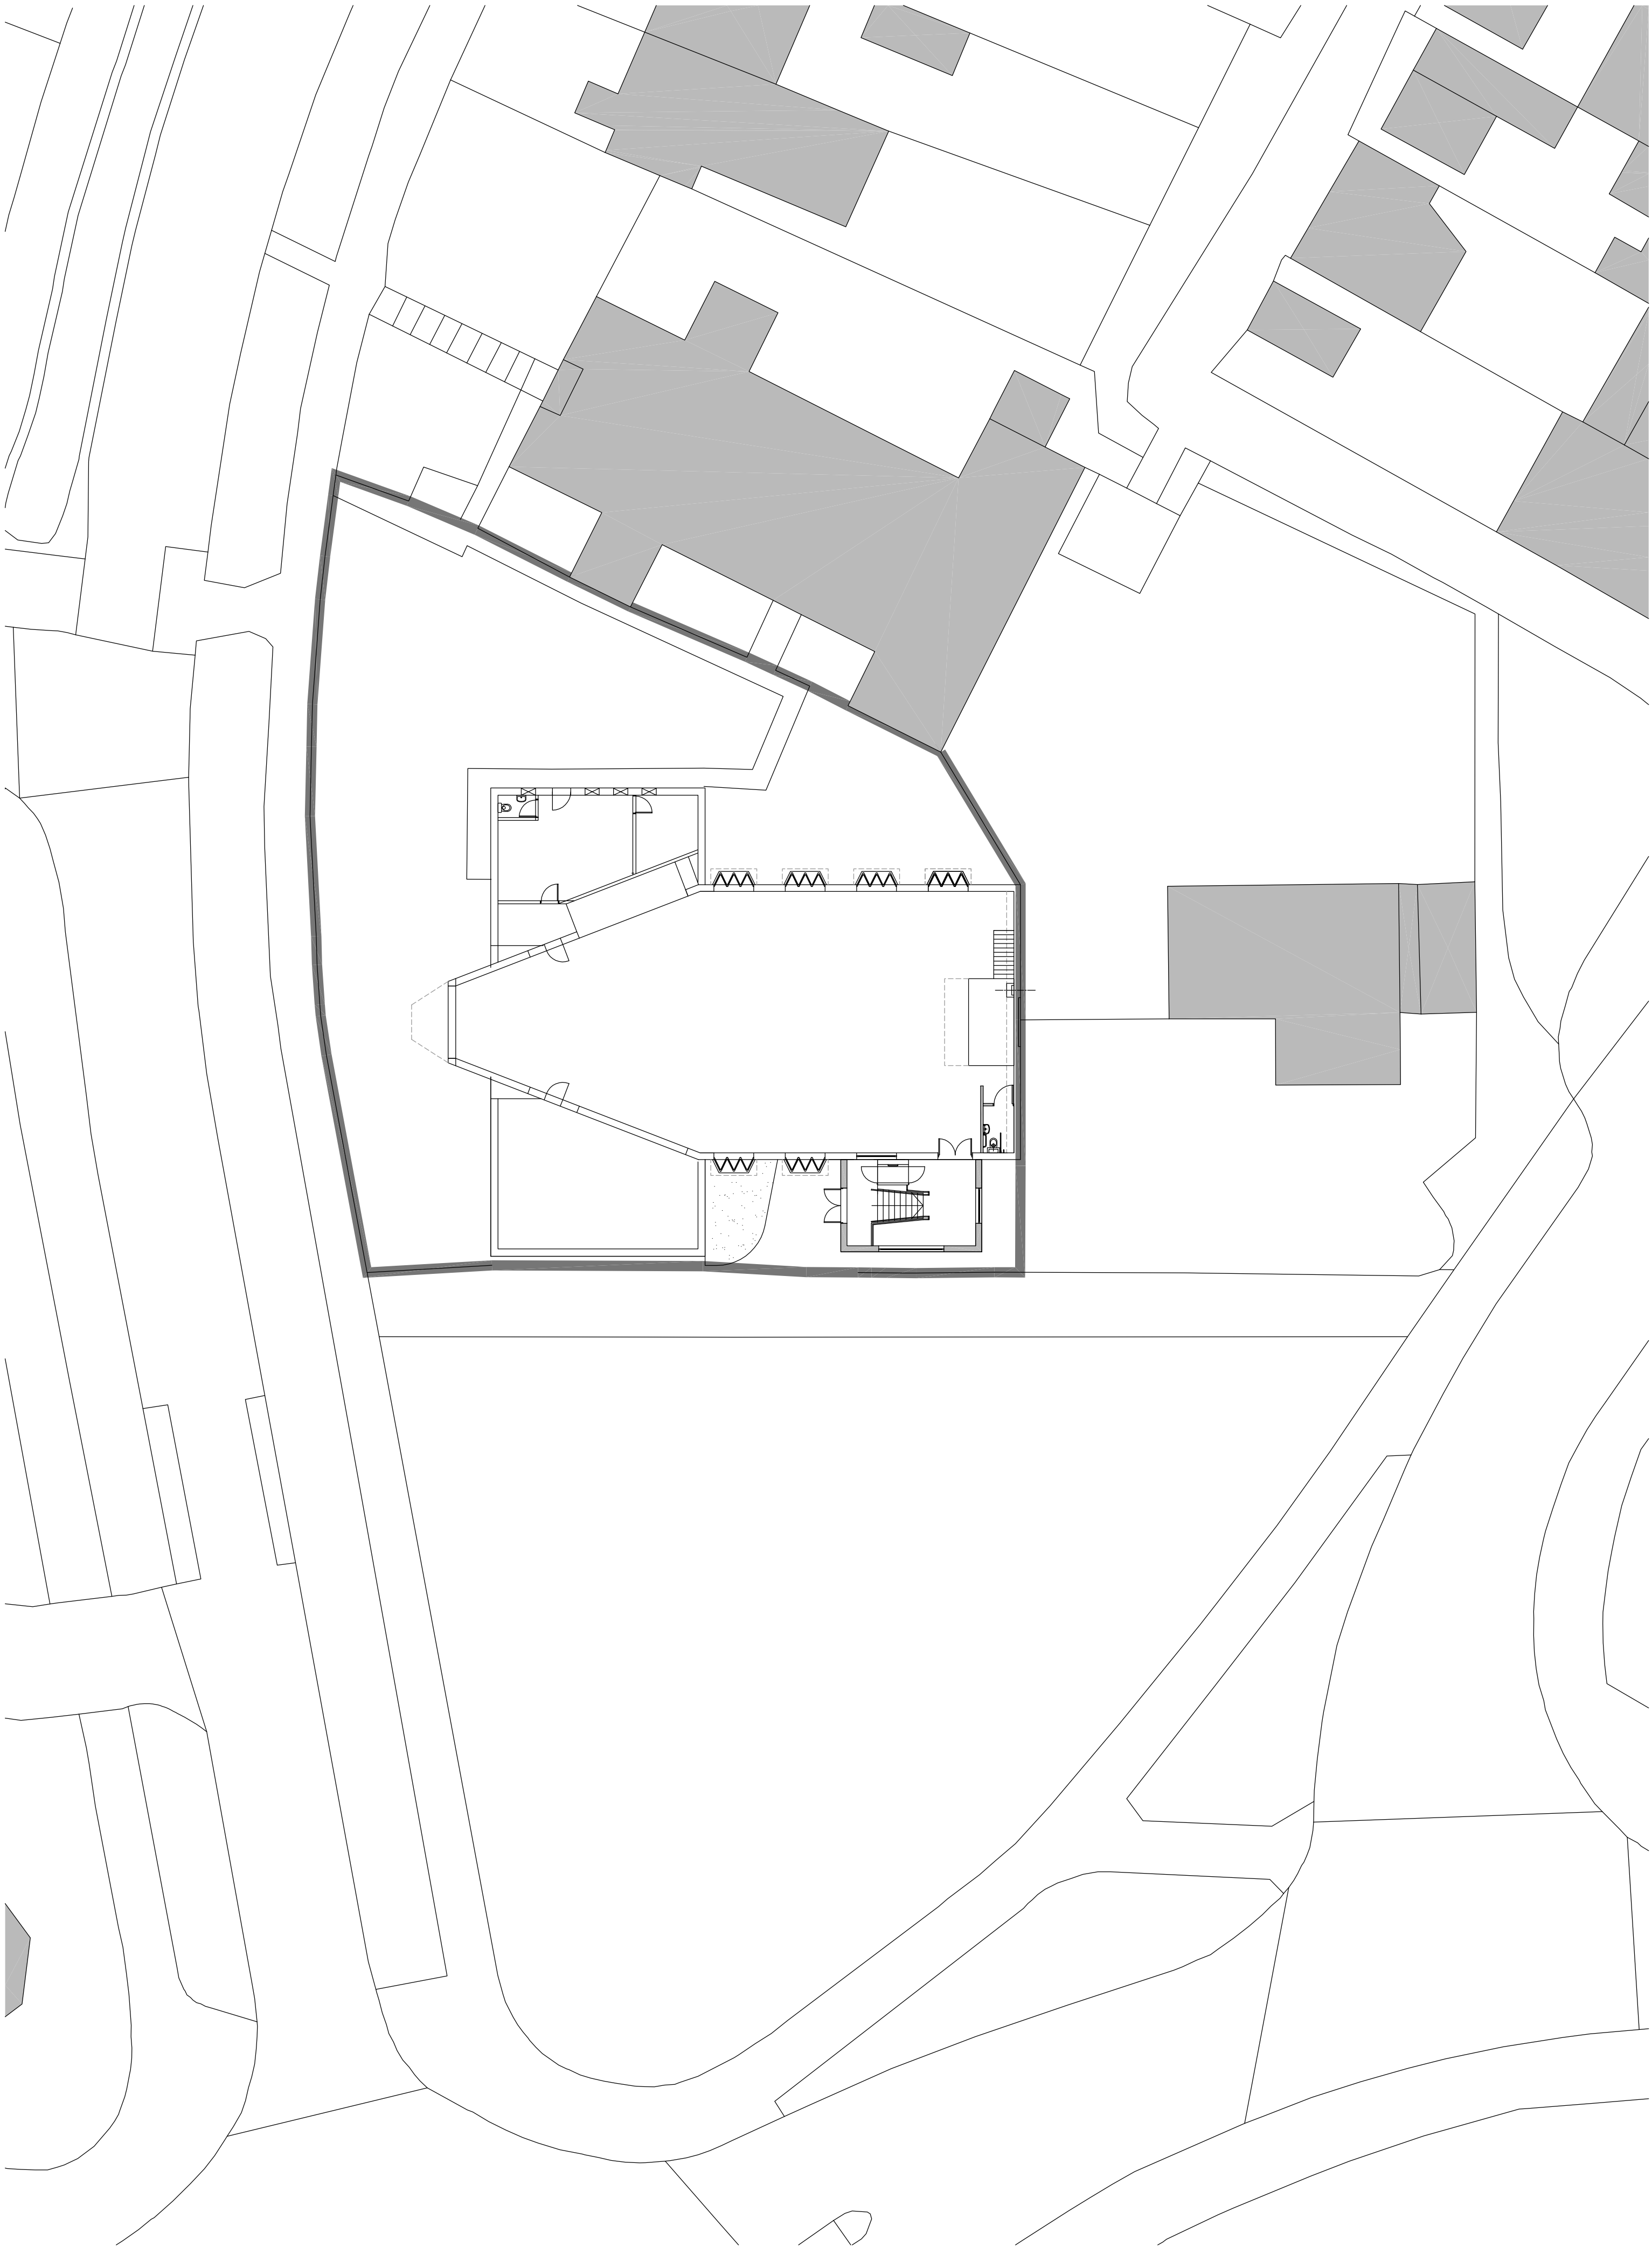


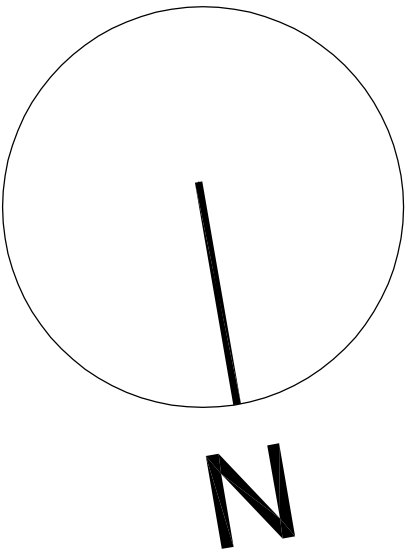

Planning

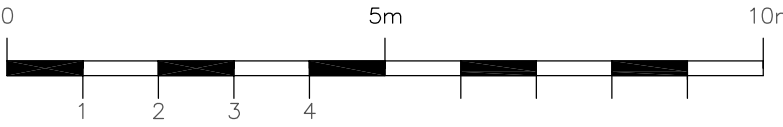

Site Plan

REV	DESCRIPTION	DATE
CLIENT		
St Mary Magdalen, Tilehurst		
PROJECT		
New Disabled Access Entrance Porch		
TITLE		
Proposed Site Plan		
SCALE		
1:200@ A1, 1:400@A3		
DRAWN BY		
OO		
DATE		
May 2019		
DRAWING NO.		
1992/P02		
REV.		



DLK
ARCHITECTS

Chiltern Chambers, St Peter's Avenue
Caversham, Tel 0118 944 9856
enquiries@dlkarchitects.com