




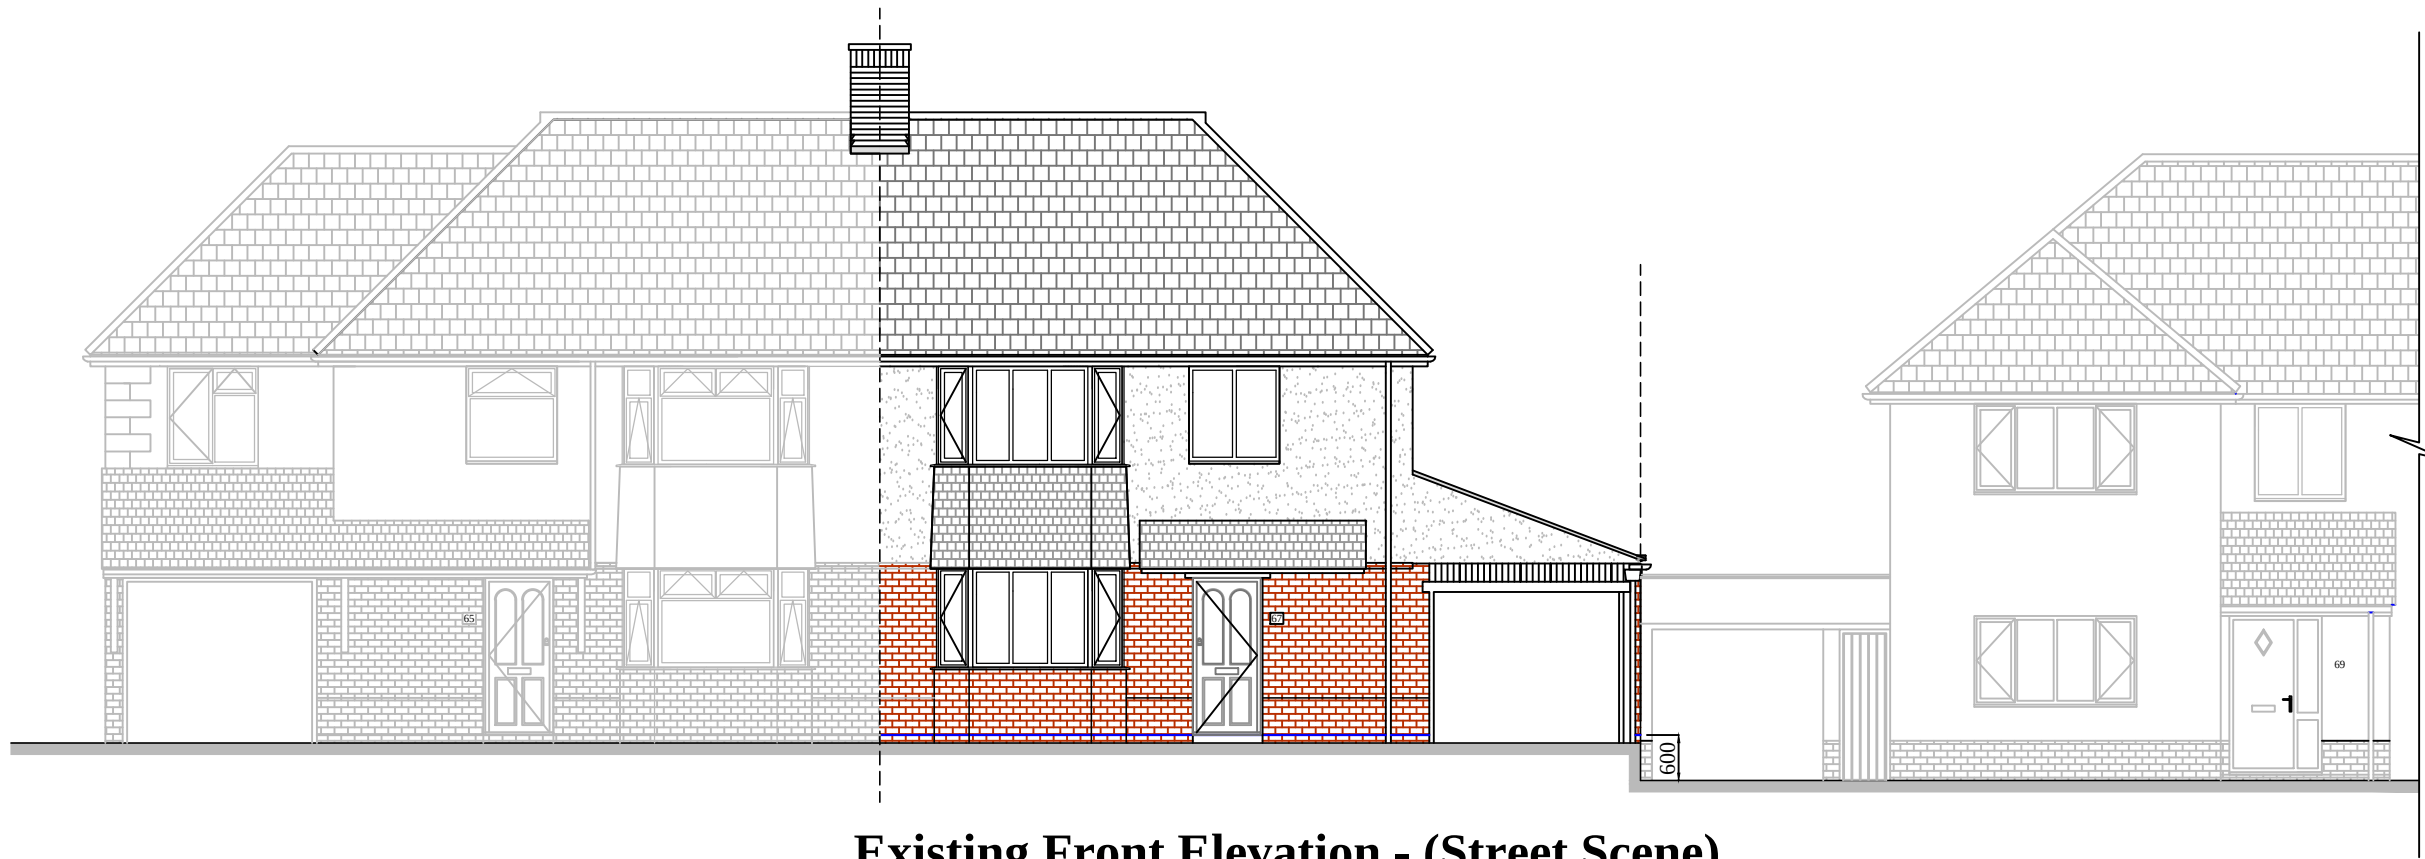


Existing Front Elevation - (Street Scene)

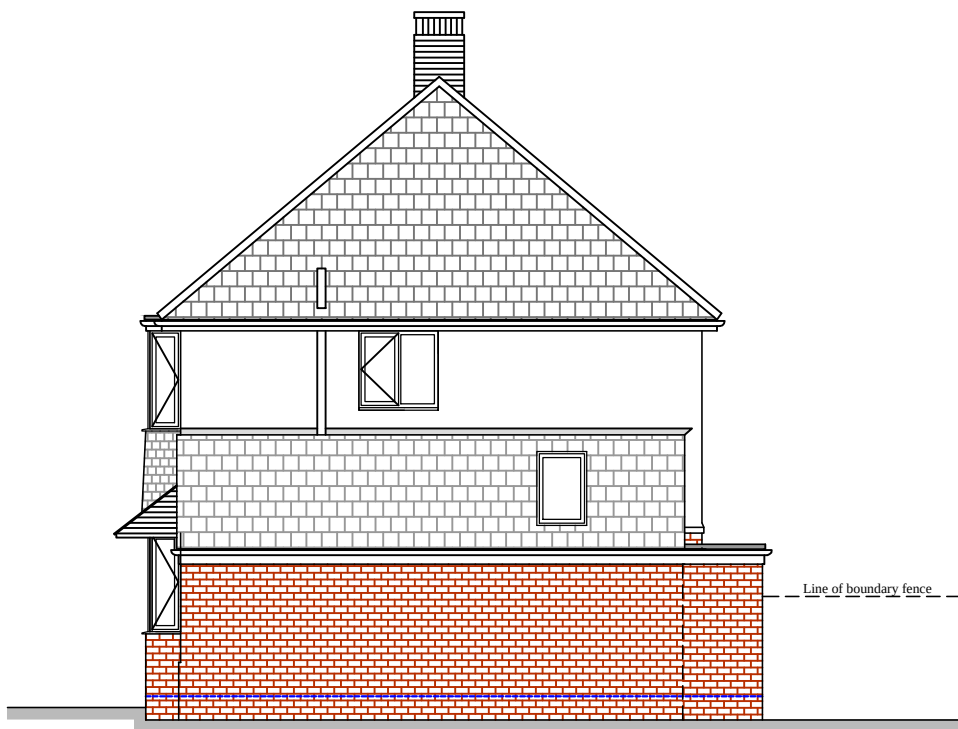


Existing Side Elevation

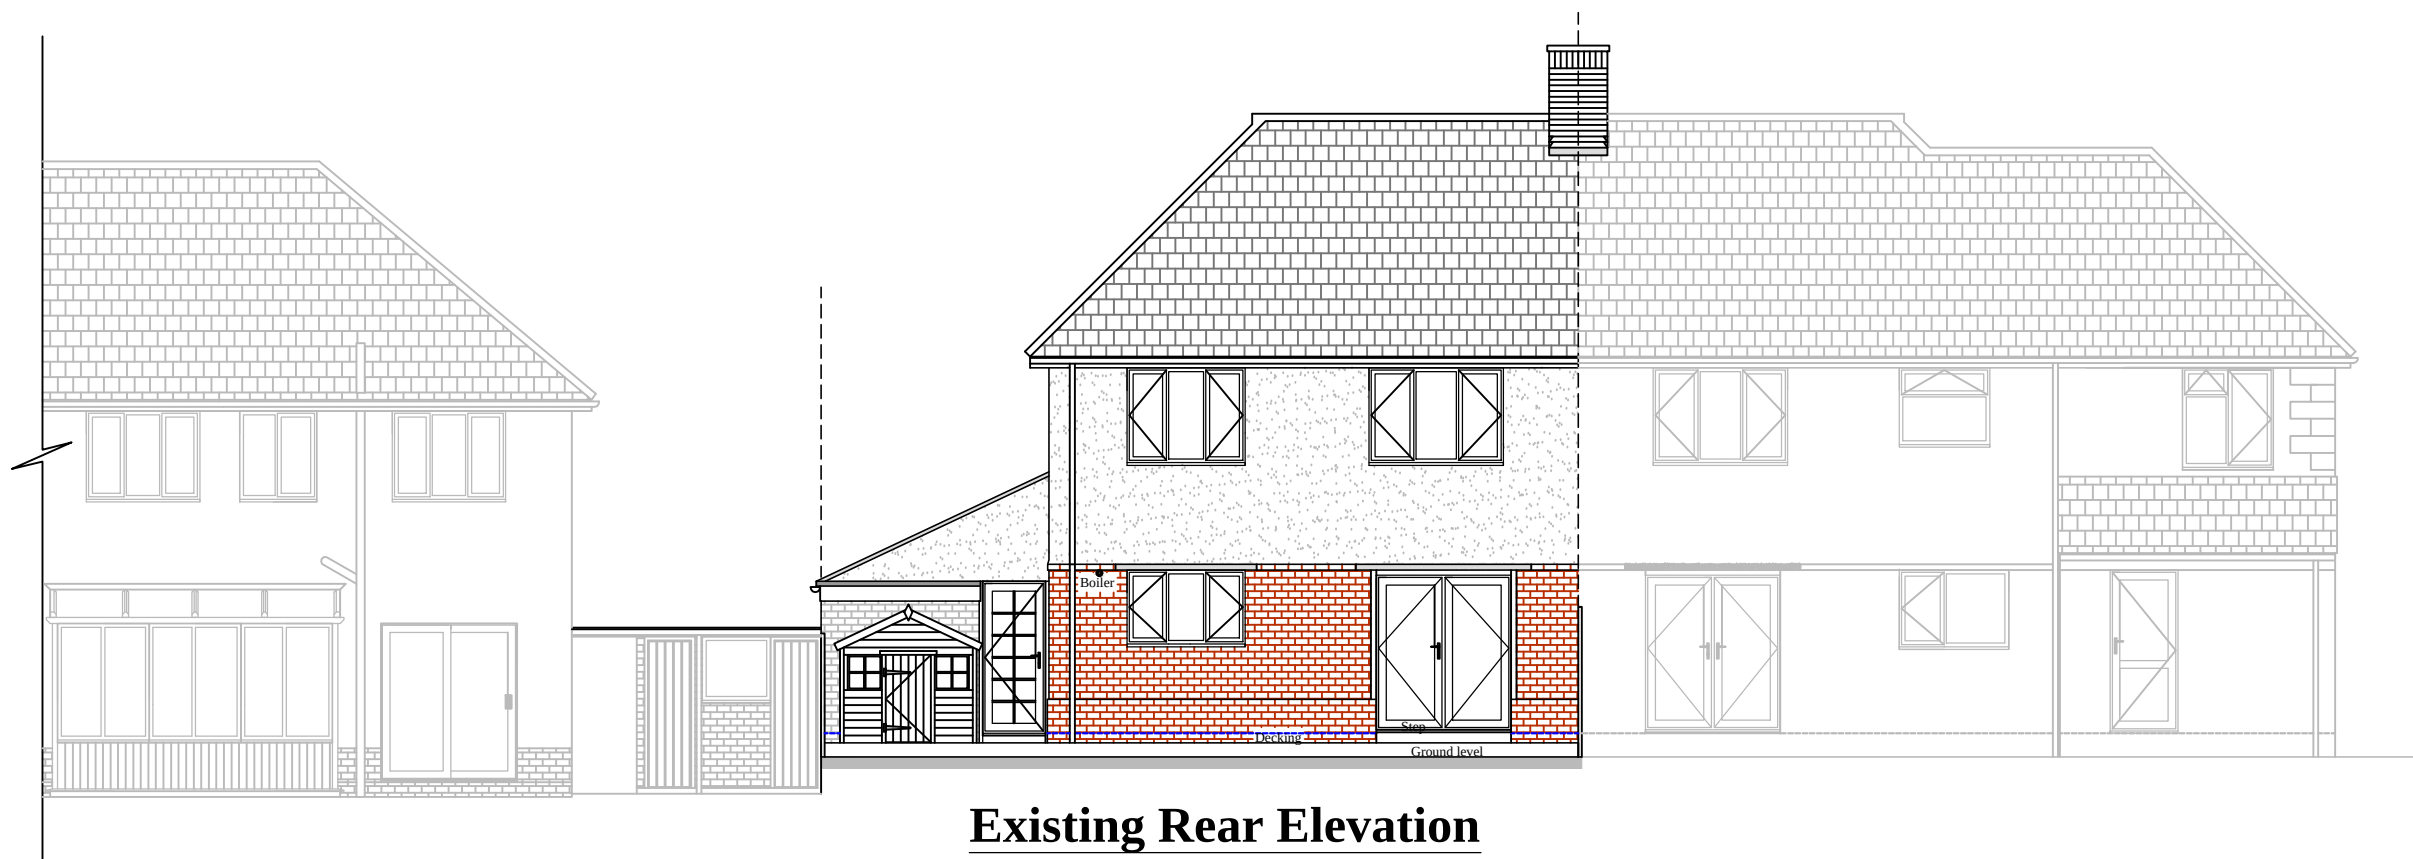


Existing Rear Elevation

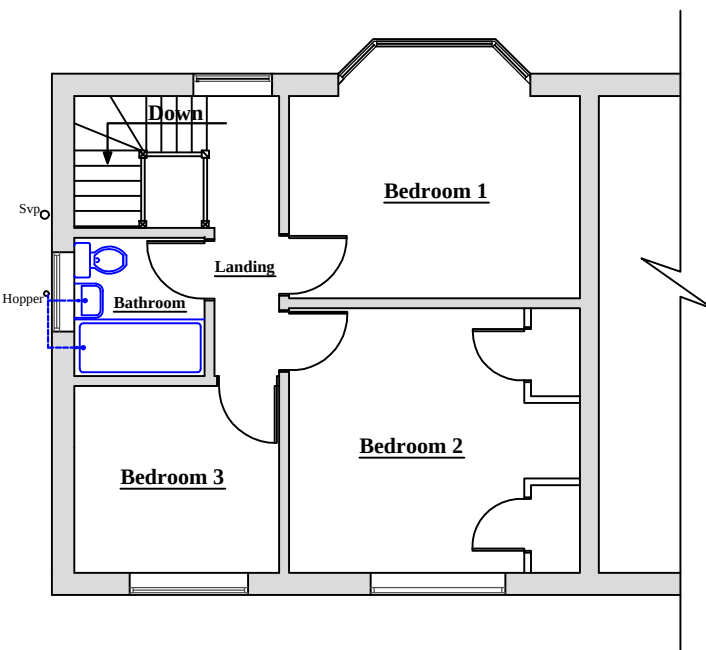

Existing 1st Floor Plan

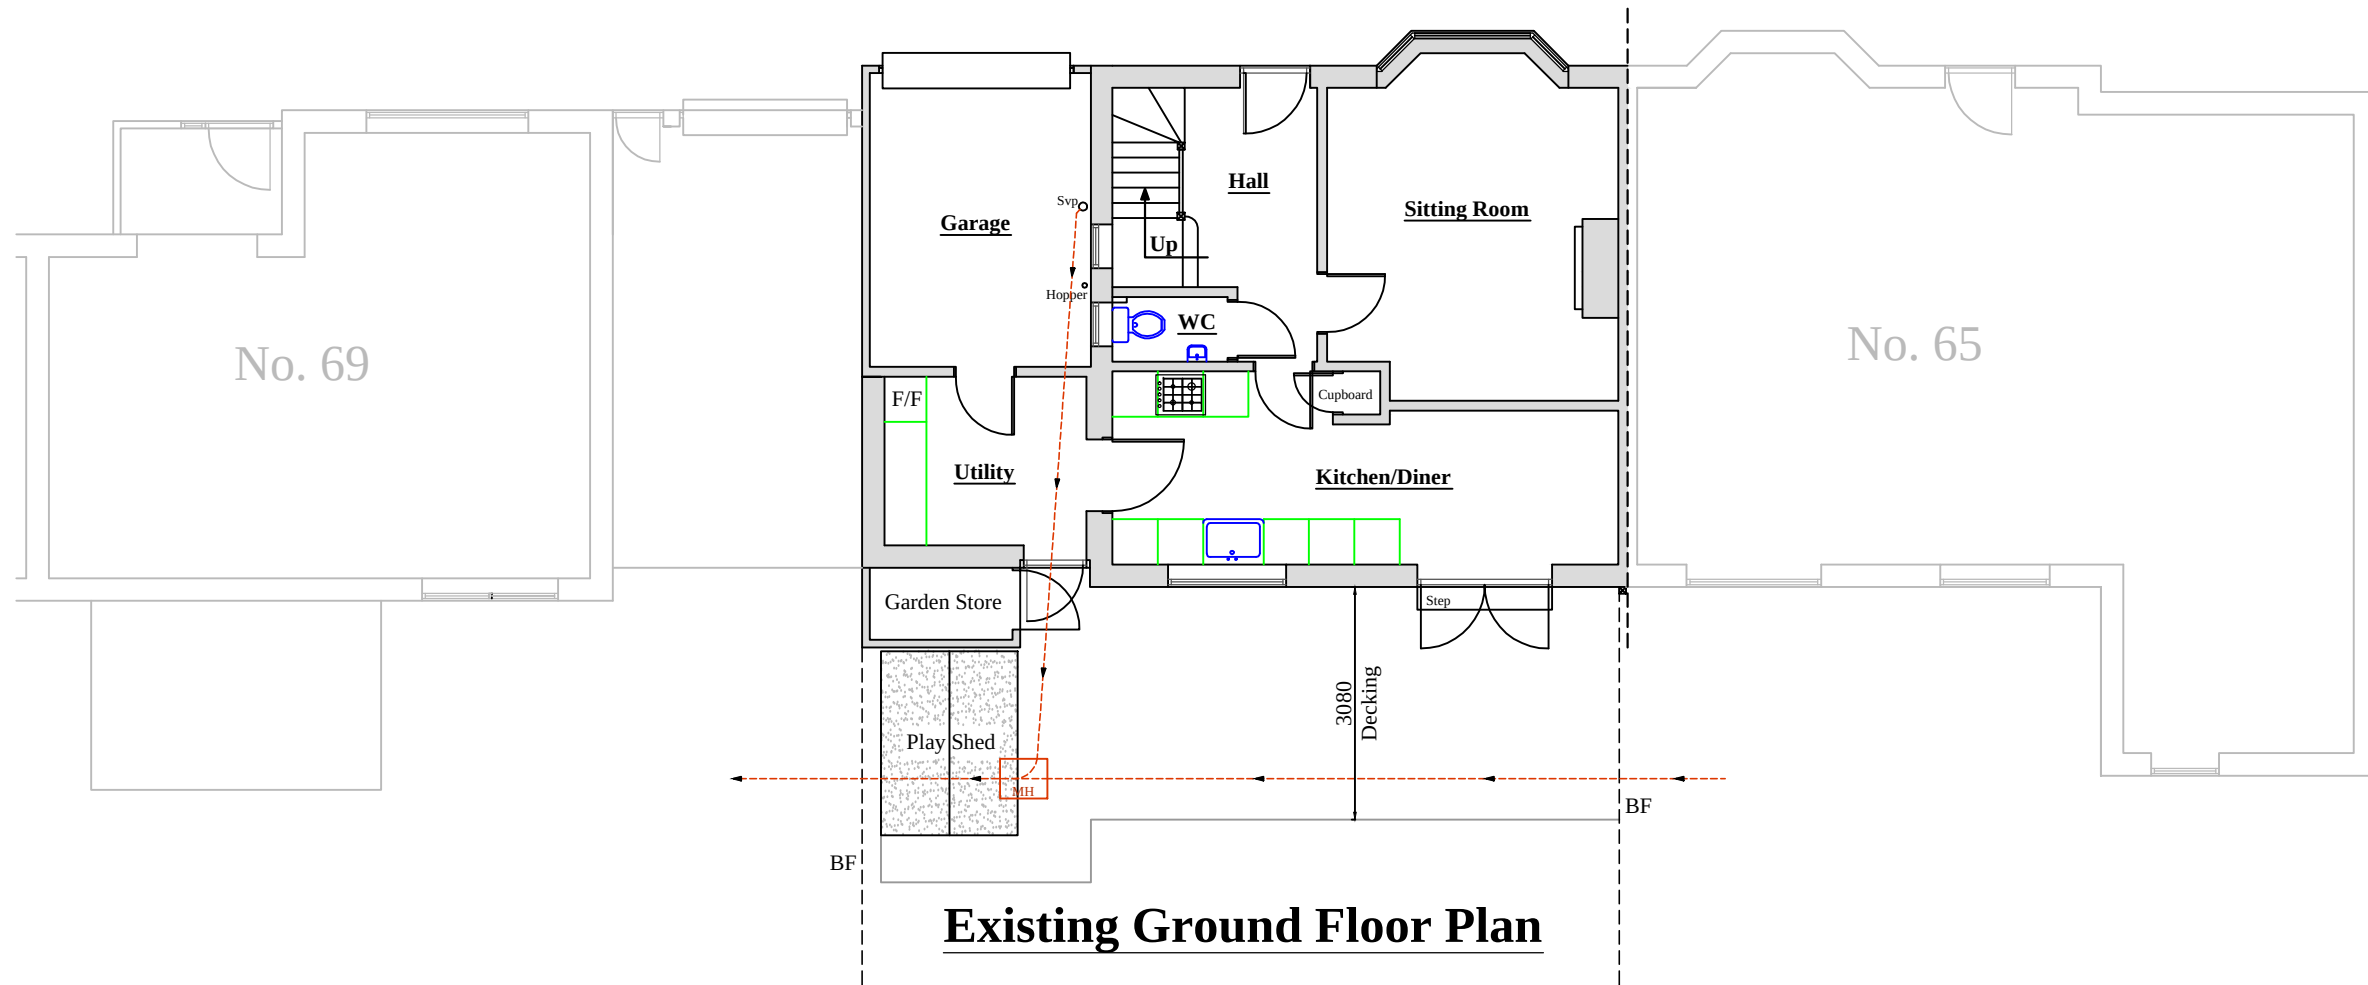

Existing Ground Floor Plan

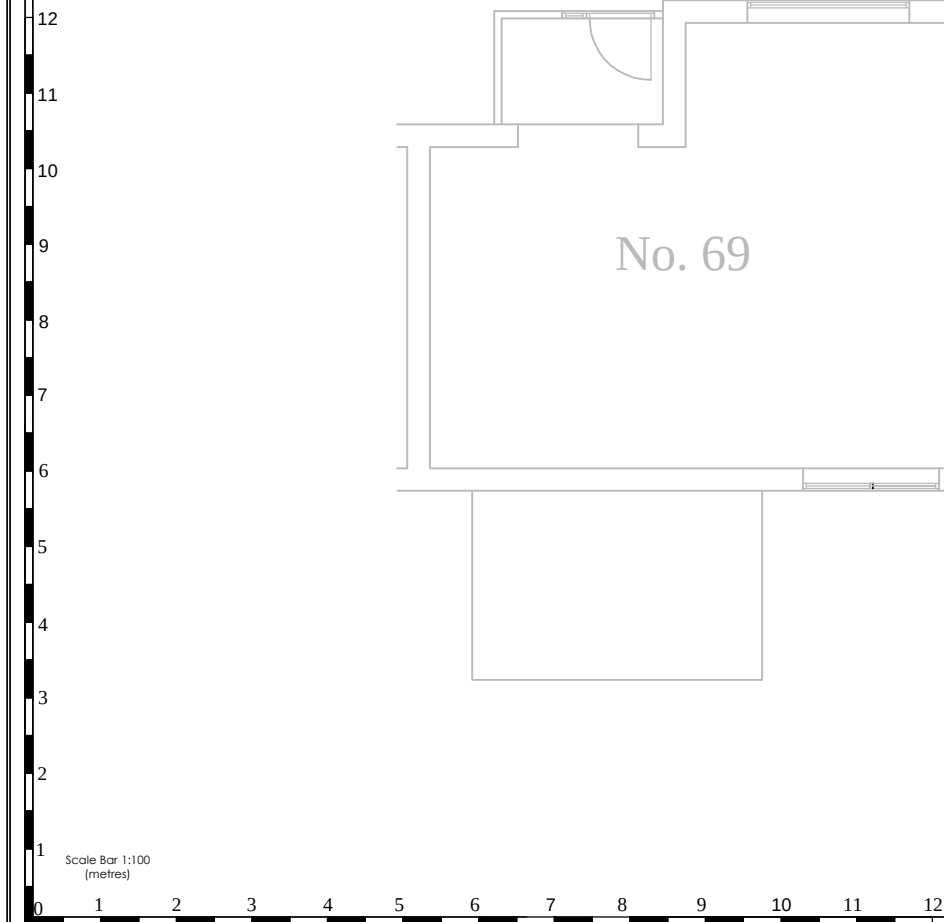

CLIENT Mr & Mrs C. Grandison, 67 Buckingham Drive, Emmer Green, Reading. RG4 8SB		
PROJECT TITLE : PLANNING EXISTING		
Drawing Title : Existing	Sheet 1	Revision
Scale 1:100 (Produced on A2 Paper)	Date 15/05/2019	Drawn by : VC