




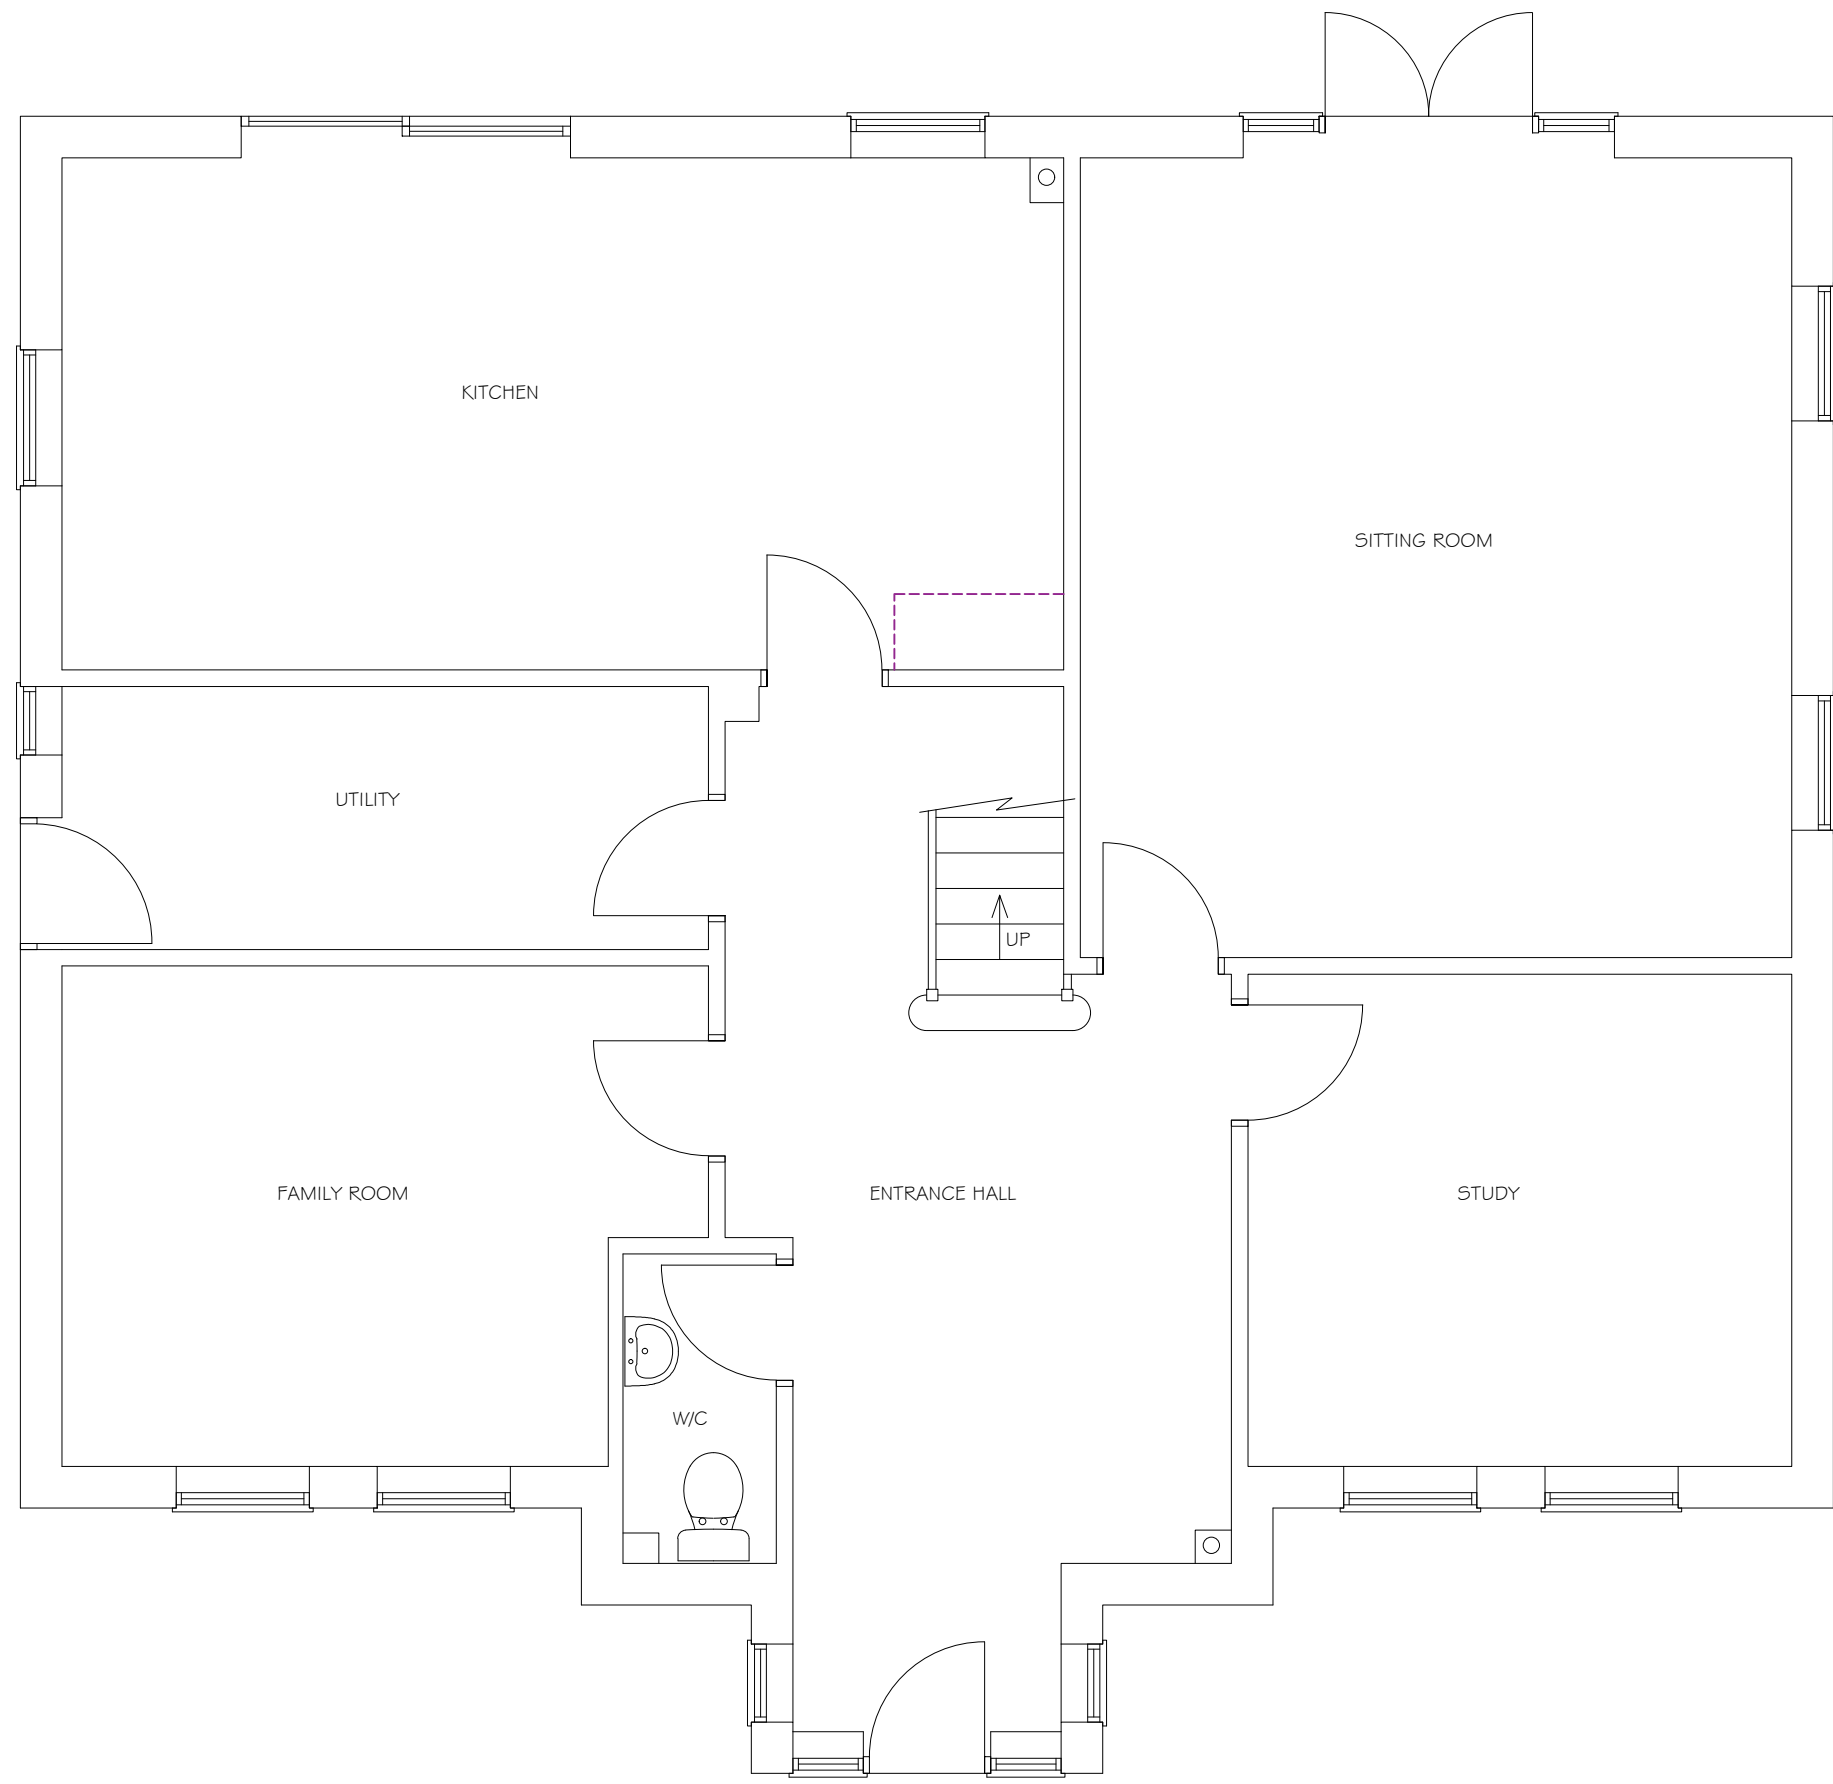


EXISTING GROUND FLOOR PLAN

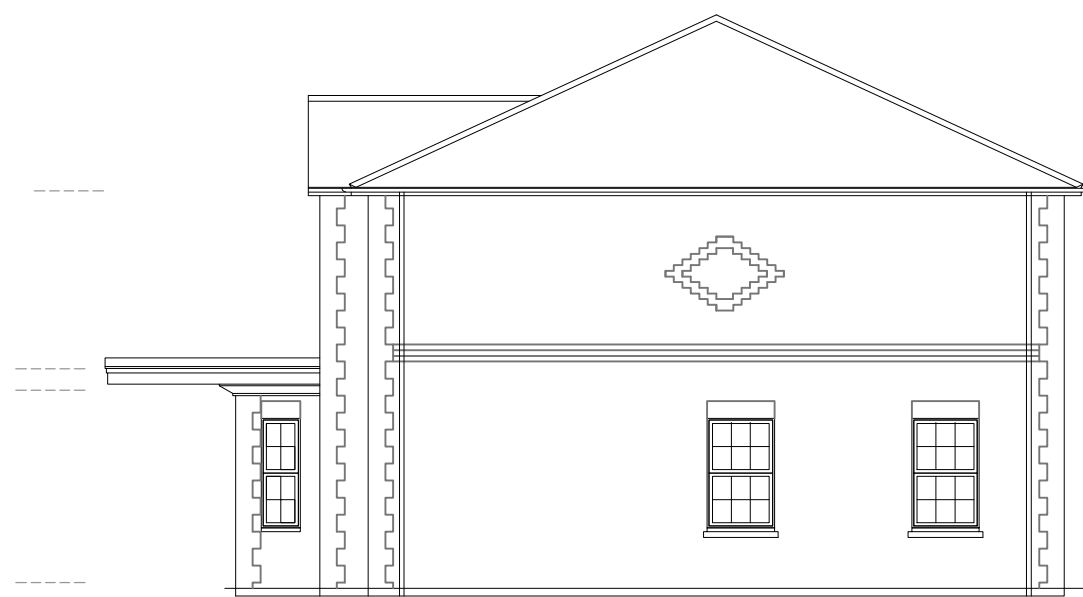



EXISTING SIDE ELEVATION

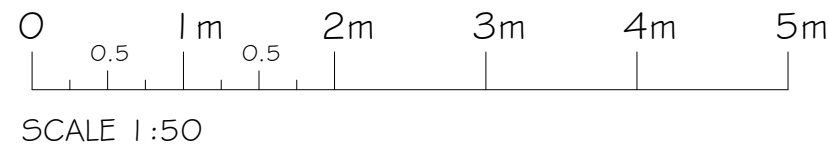

EXISTING REAR ELEVATION

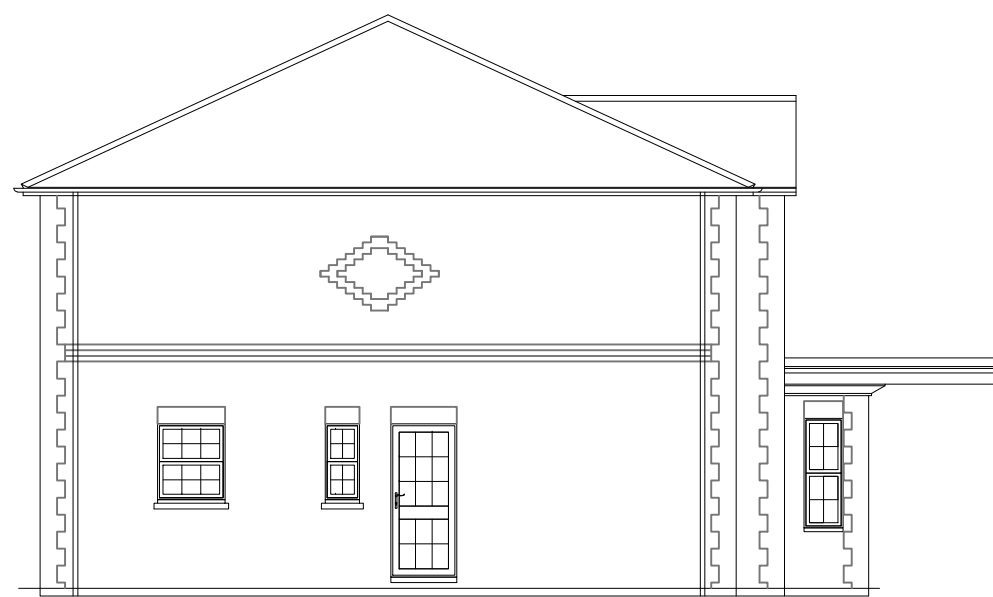

EXISTING SIDE ELEVATION

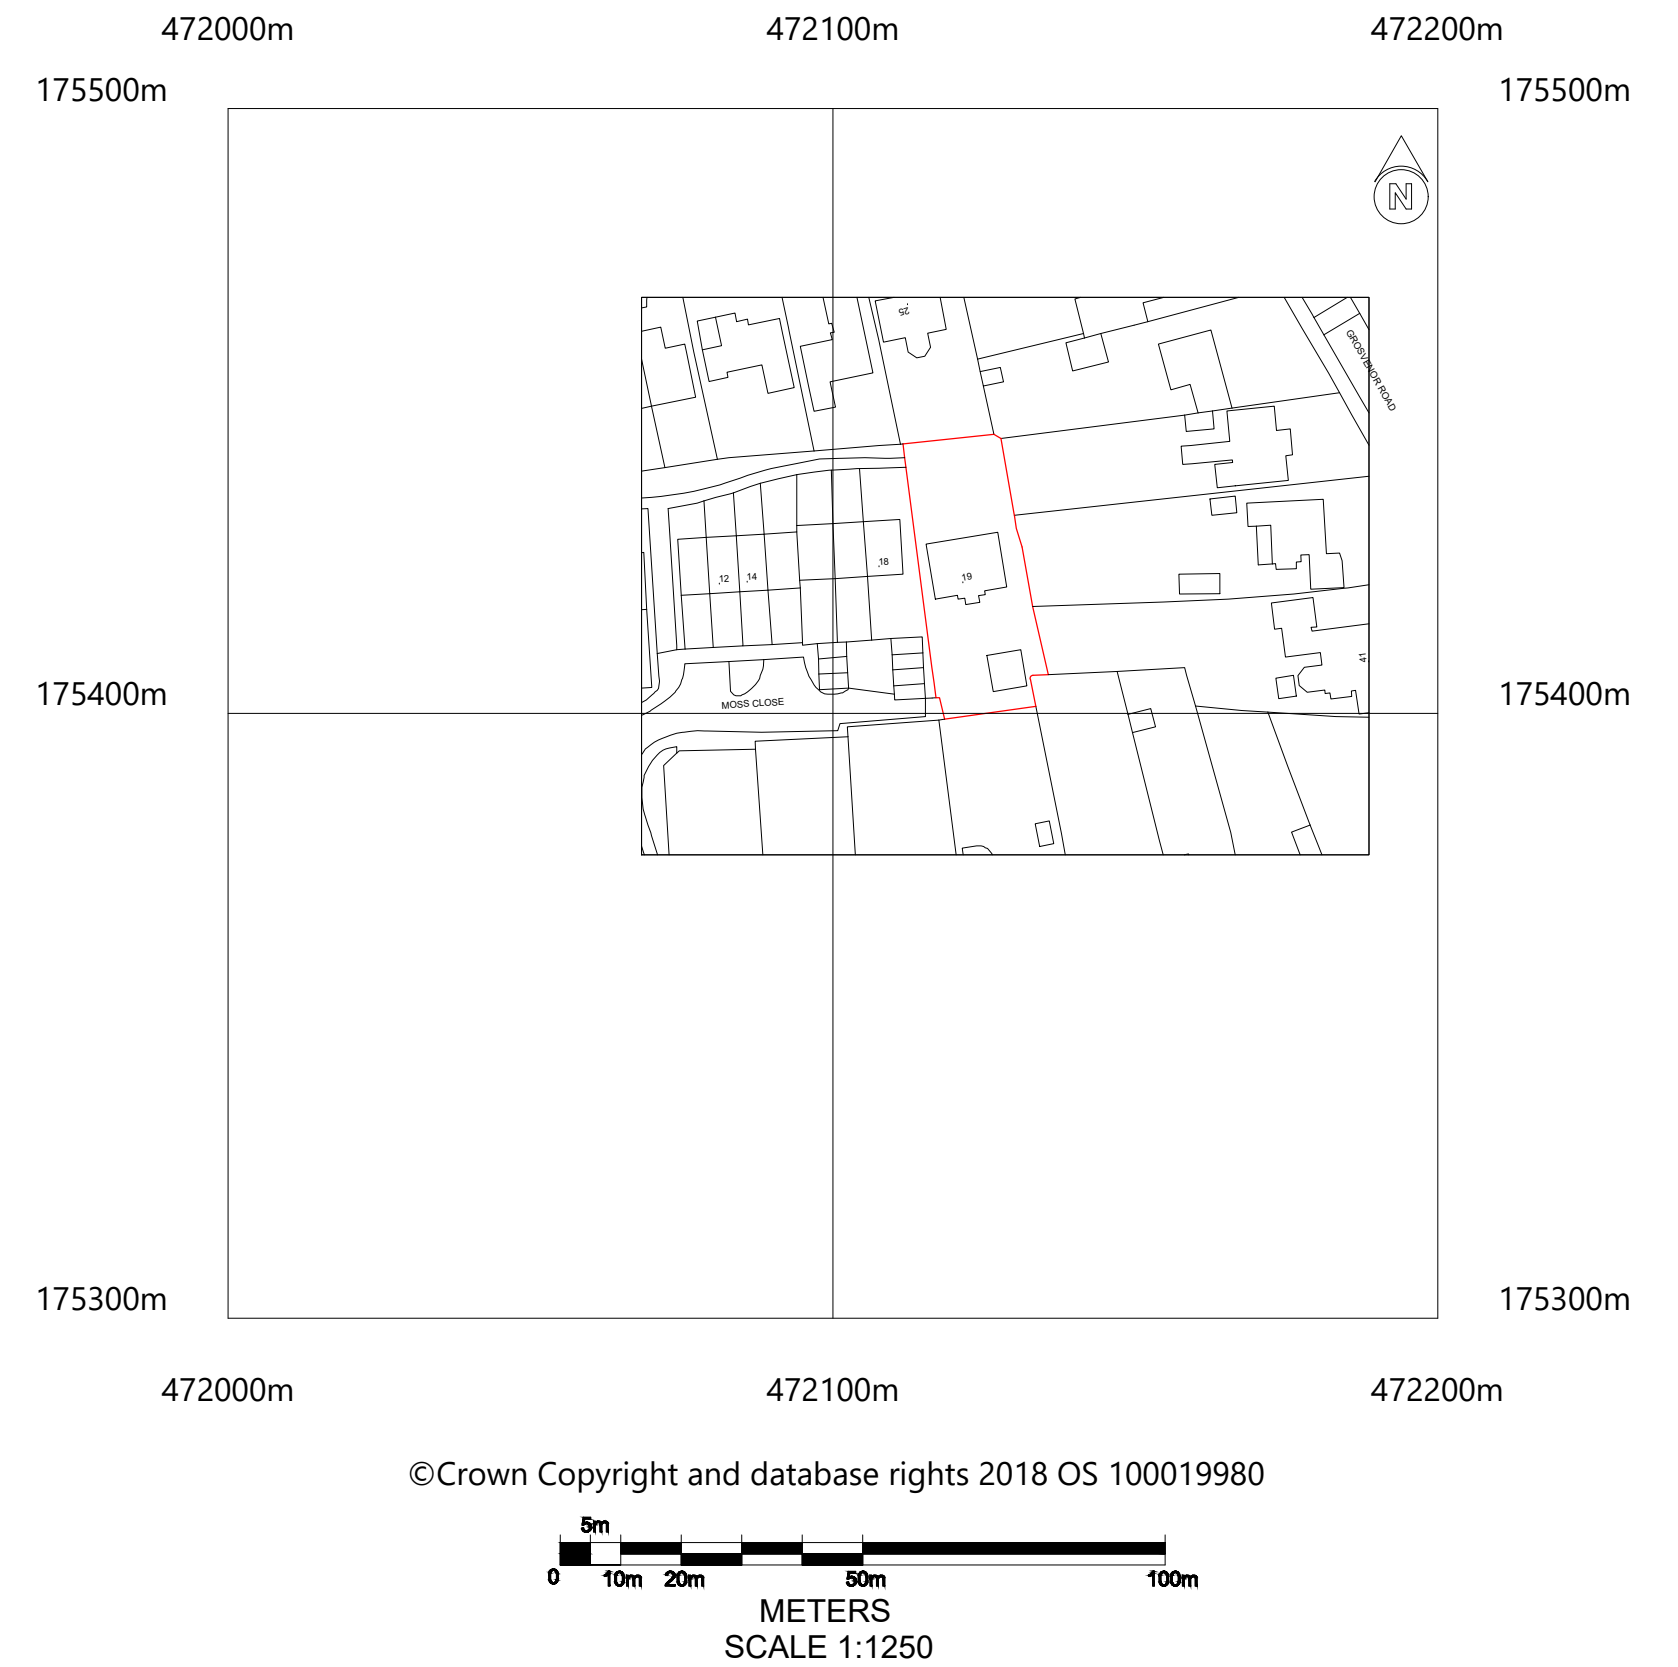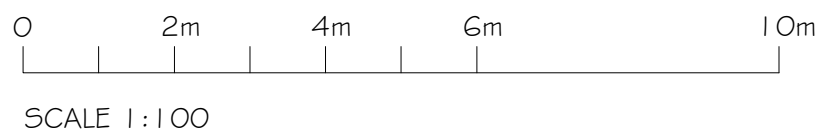

- EXISTING STRUCTURE
- PROPOSED STRUCTURE
- REMOVED STRUCTURE
- POSSIBLE STEEL BEAMS
- POSSIBLE KITCHEN PLAN

PROJECT
PROPOSED GROUND FLOOR
REAR EXTENSION AT:
19 MOSS CLOSE
CAVERSHAM
RG4 5HH

TITLE
EXISTING FLOOR PLAN, ELEVATIONS
& LOCAL PLAN



Cranford Design Ltd
Architectural Services,
CAD Design & Draughting

DATE
MARCH 2019

Tel: 01252 872657
Mob: 07525 064570
E-mail: info@cranforddesign.co.uk

SCALE
SEE DRAWING

Website: www.cranforddesign.co.uk
Kildare, Old Welmore, Yateley
Hants, GU46 6XB

DRAWING NUMBER

D2064-01

A1 PAPER SIZE

A

These plans must not be acted upon until the appropriate planning and building regulation approvals have been granted. Should the works be undertaken prior to the above approvals being in place it is done so entirely at the clients own risk.