



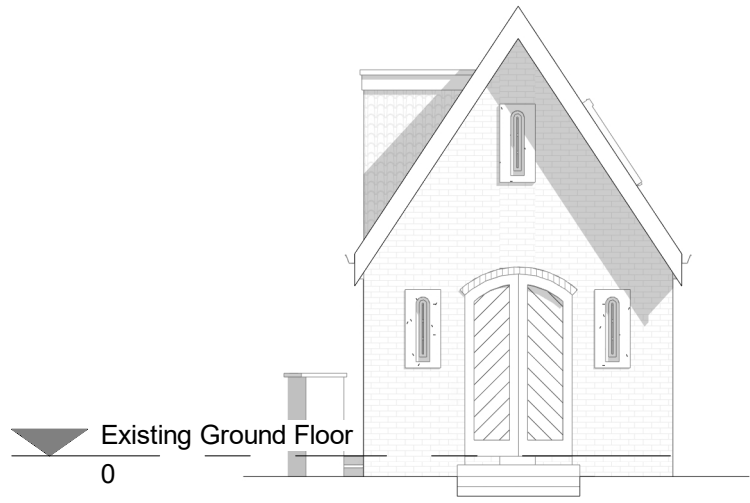


Existing Front Elevation
1 : 100



Existing Rear Elevation
1 : 100

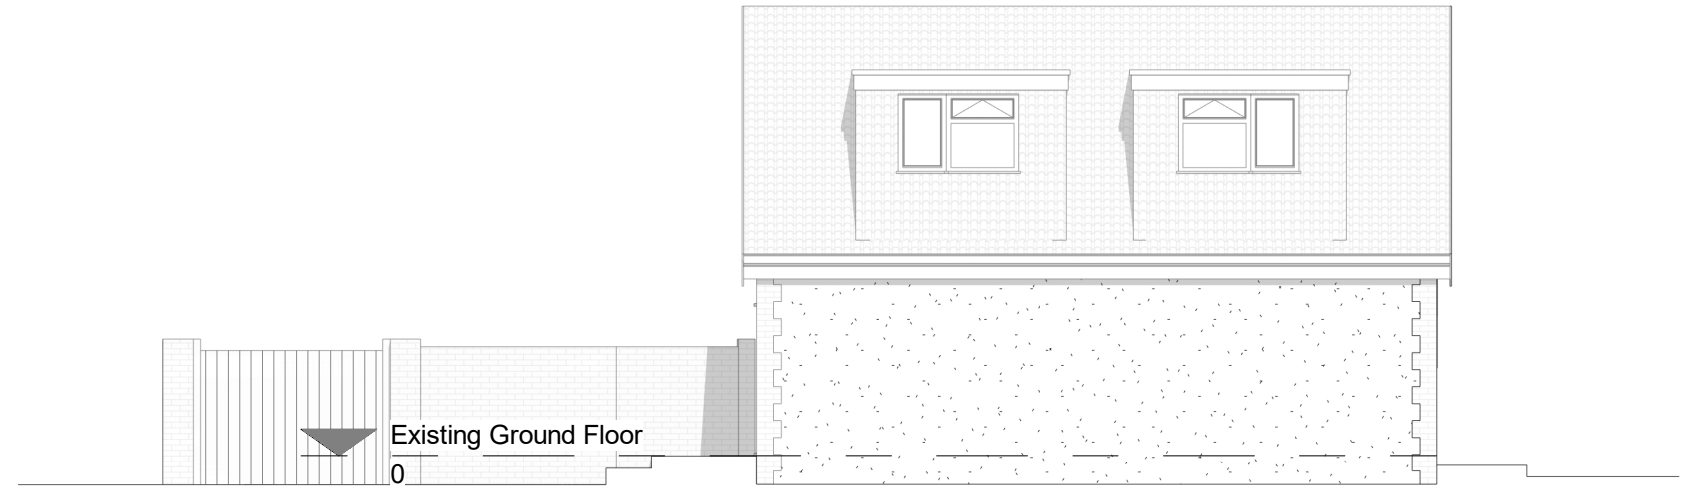

Existing Side Elevation 2
1 : 100

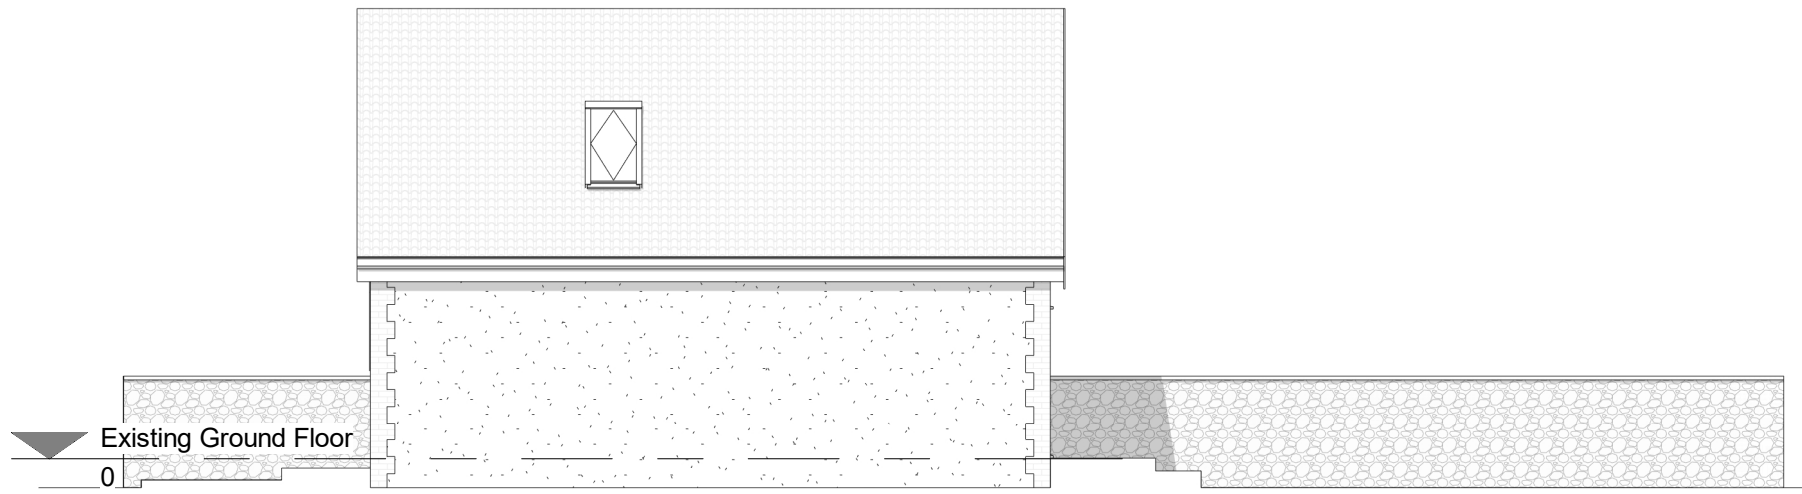


Existing Side Elevation 1
1 : 100



Existing Ground Floor
1 : 100

Existing First Floor
1 : 100

Existing Site
1 : 200

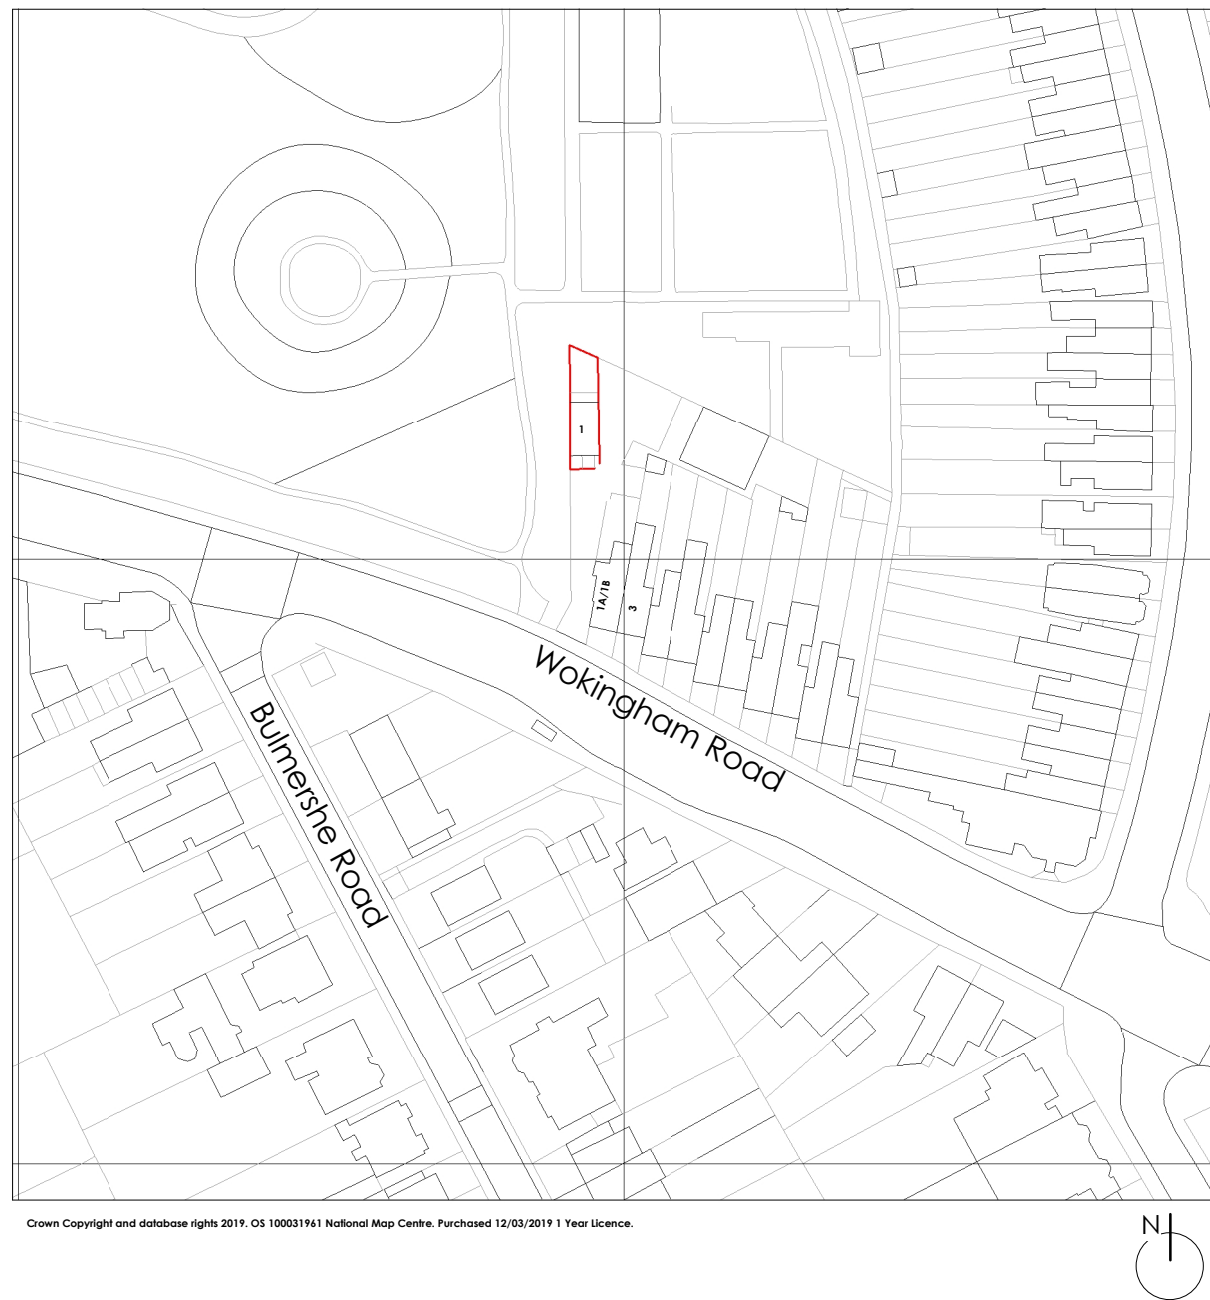

Existing Block Plan
1 : 500

0 1 2 3 4 5 10m E: 1/100

Zoe Lewis Architects Ltd

15 Maidas Way, Reading, RG7 4HZ
www.zlal.co.uk / 01183 272350
info@zlal.co.uk

PROJECT

265-1 Wokingham Road

TITLE

Existing

CLIENT

Mr B Heys

DRAWN BY

MLS

CHECKED BY

ZEL

SCALE

As indicated

ISSUE DATE

14/03/2019

DRAWING NUMBER

265-(A2)-00

REV

© Zoe Lewis Architects LTD 2017